


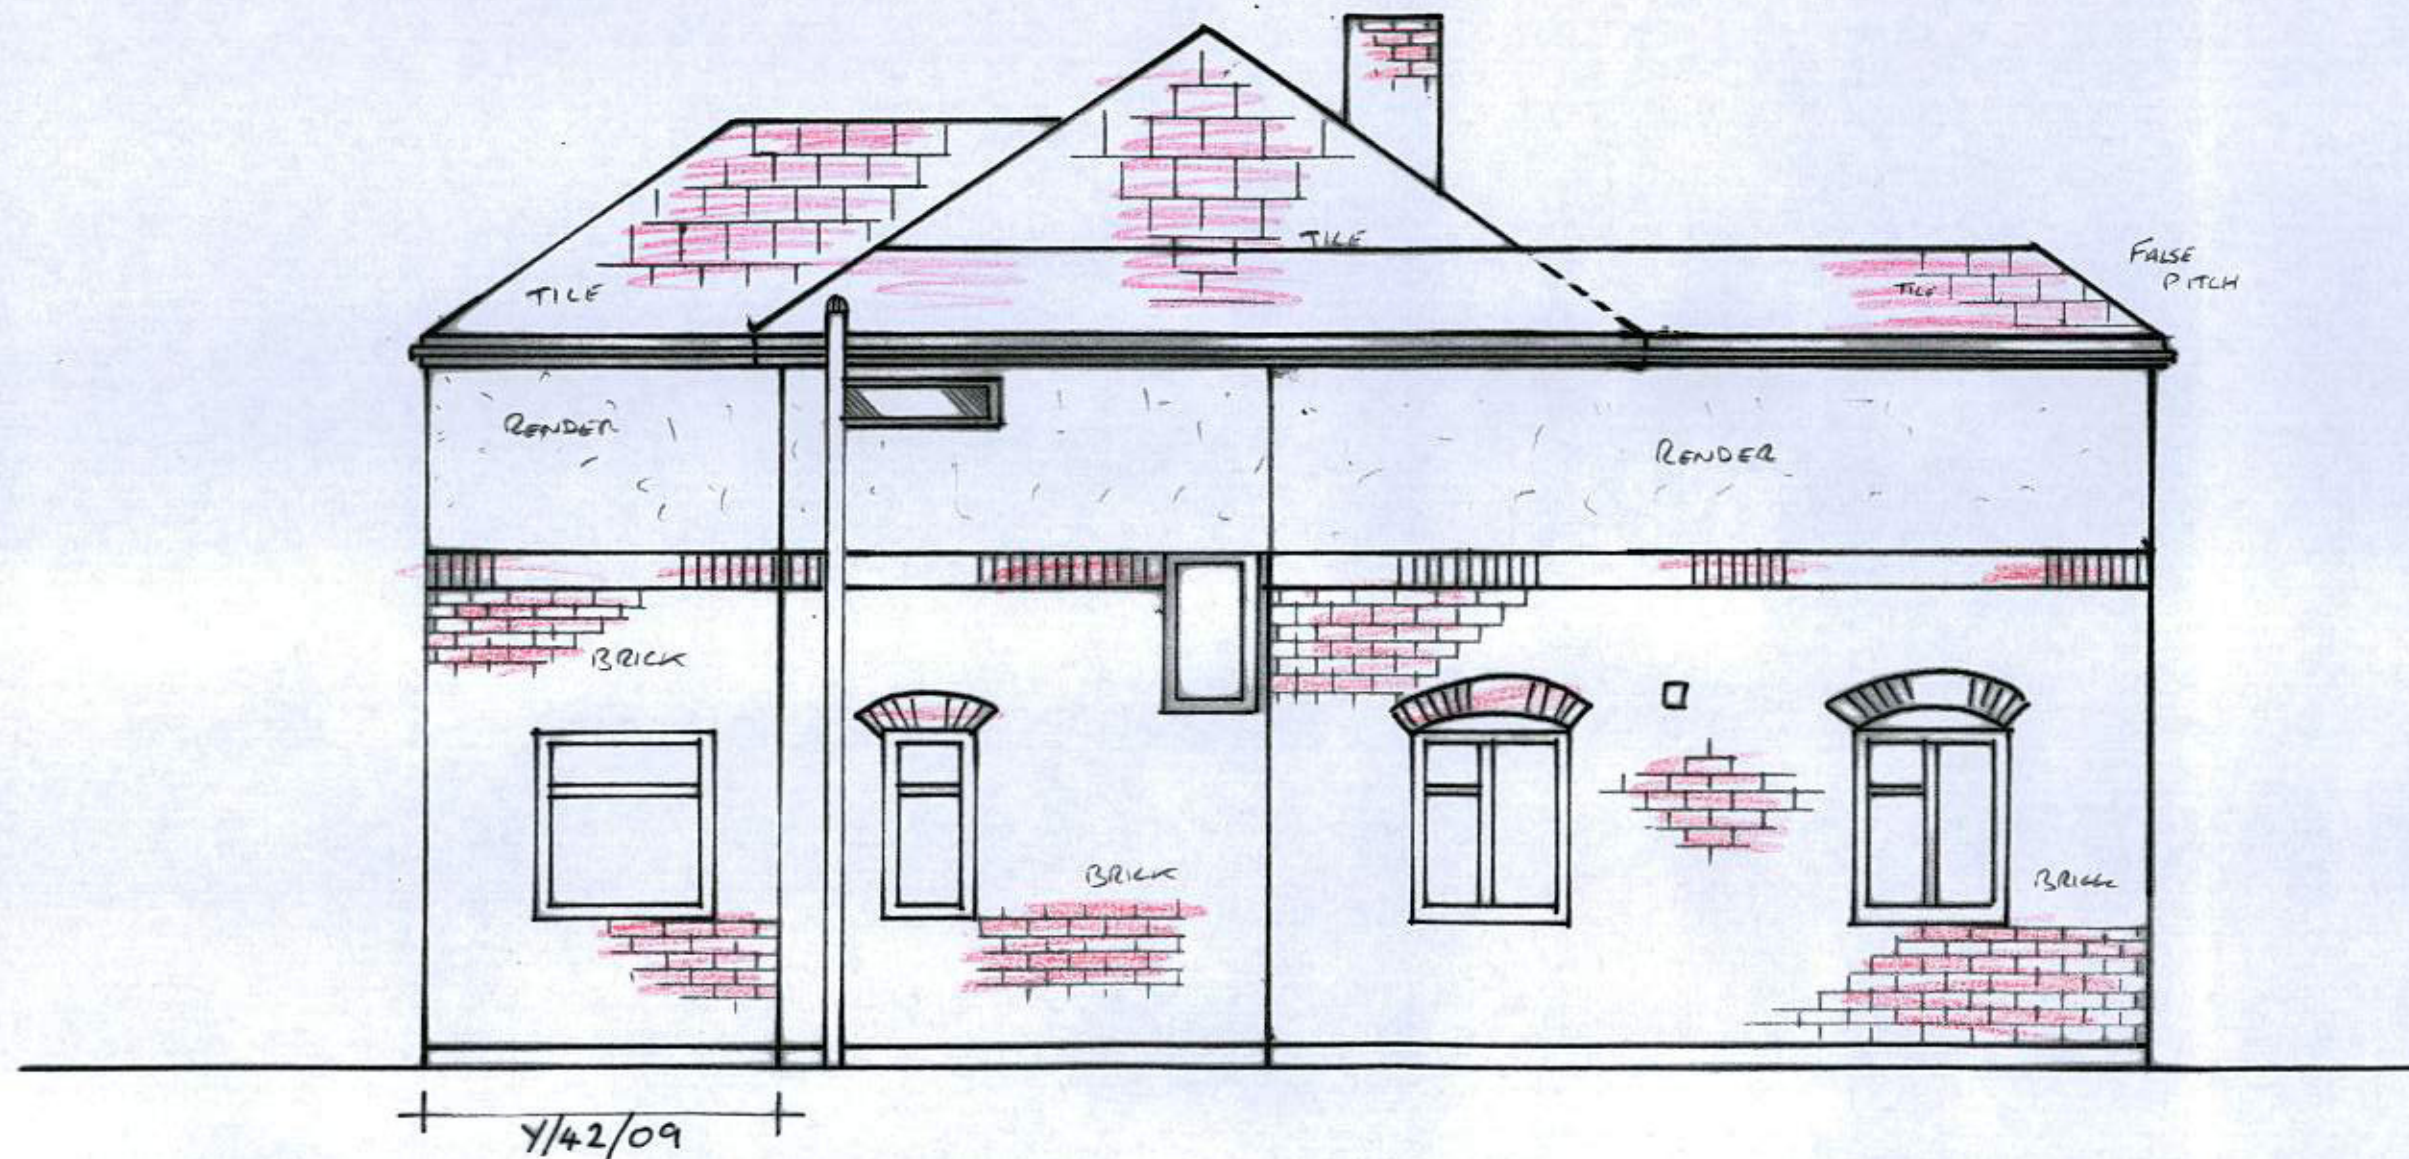

SIDE ELEVATION
PROPOSED
(VIEW FROM No. 6)

REAR EXTENSION	
7 MILL VIEW RD YAPTON	
1:50	No. 11