


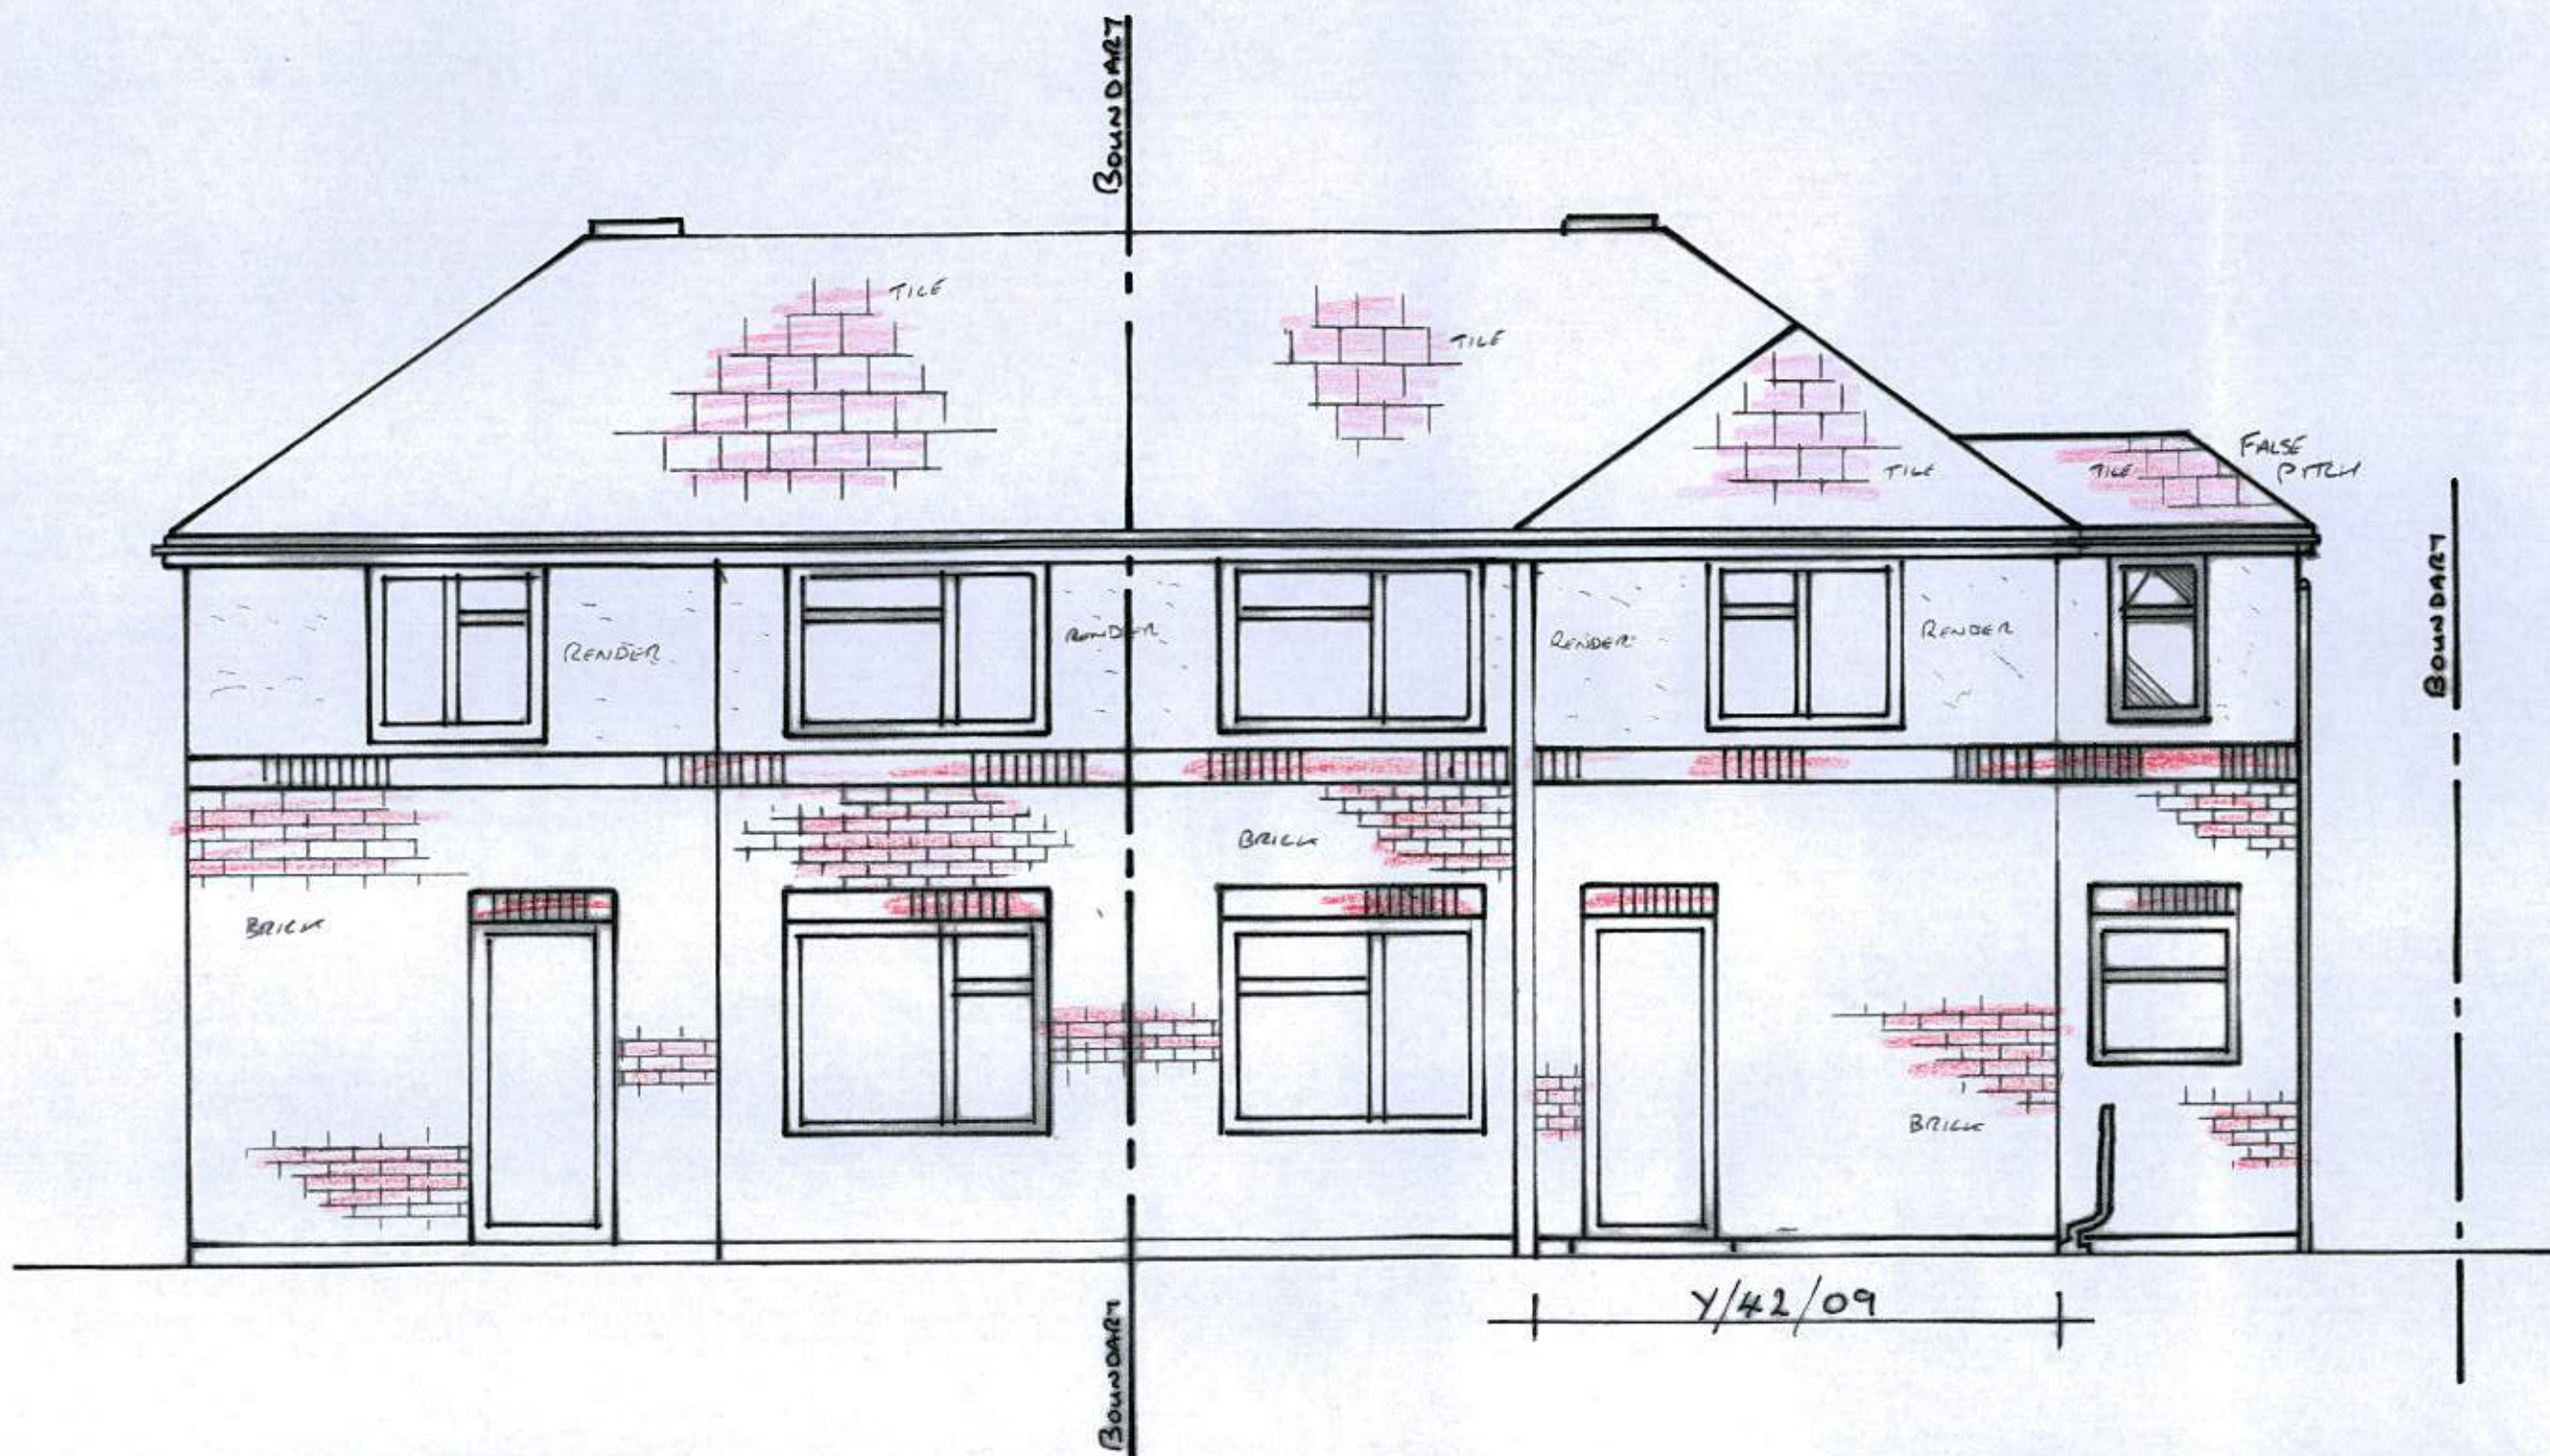

FRONT ELEVATION
PROPOSED

REAR EXTENSION	
7 MILL VIEW RD YAPTON	
1:50	No. 10