


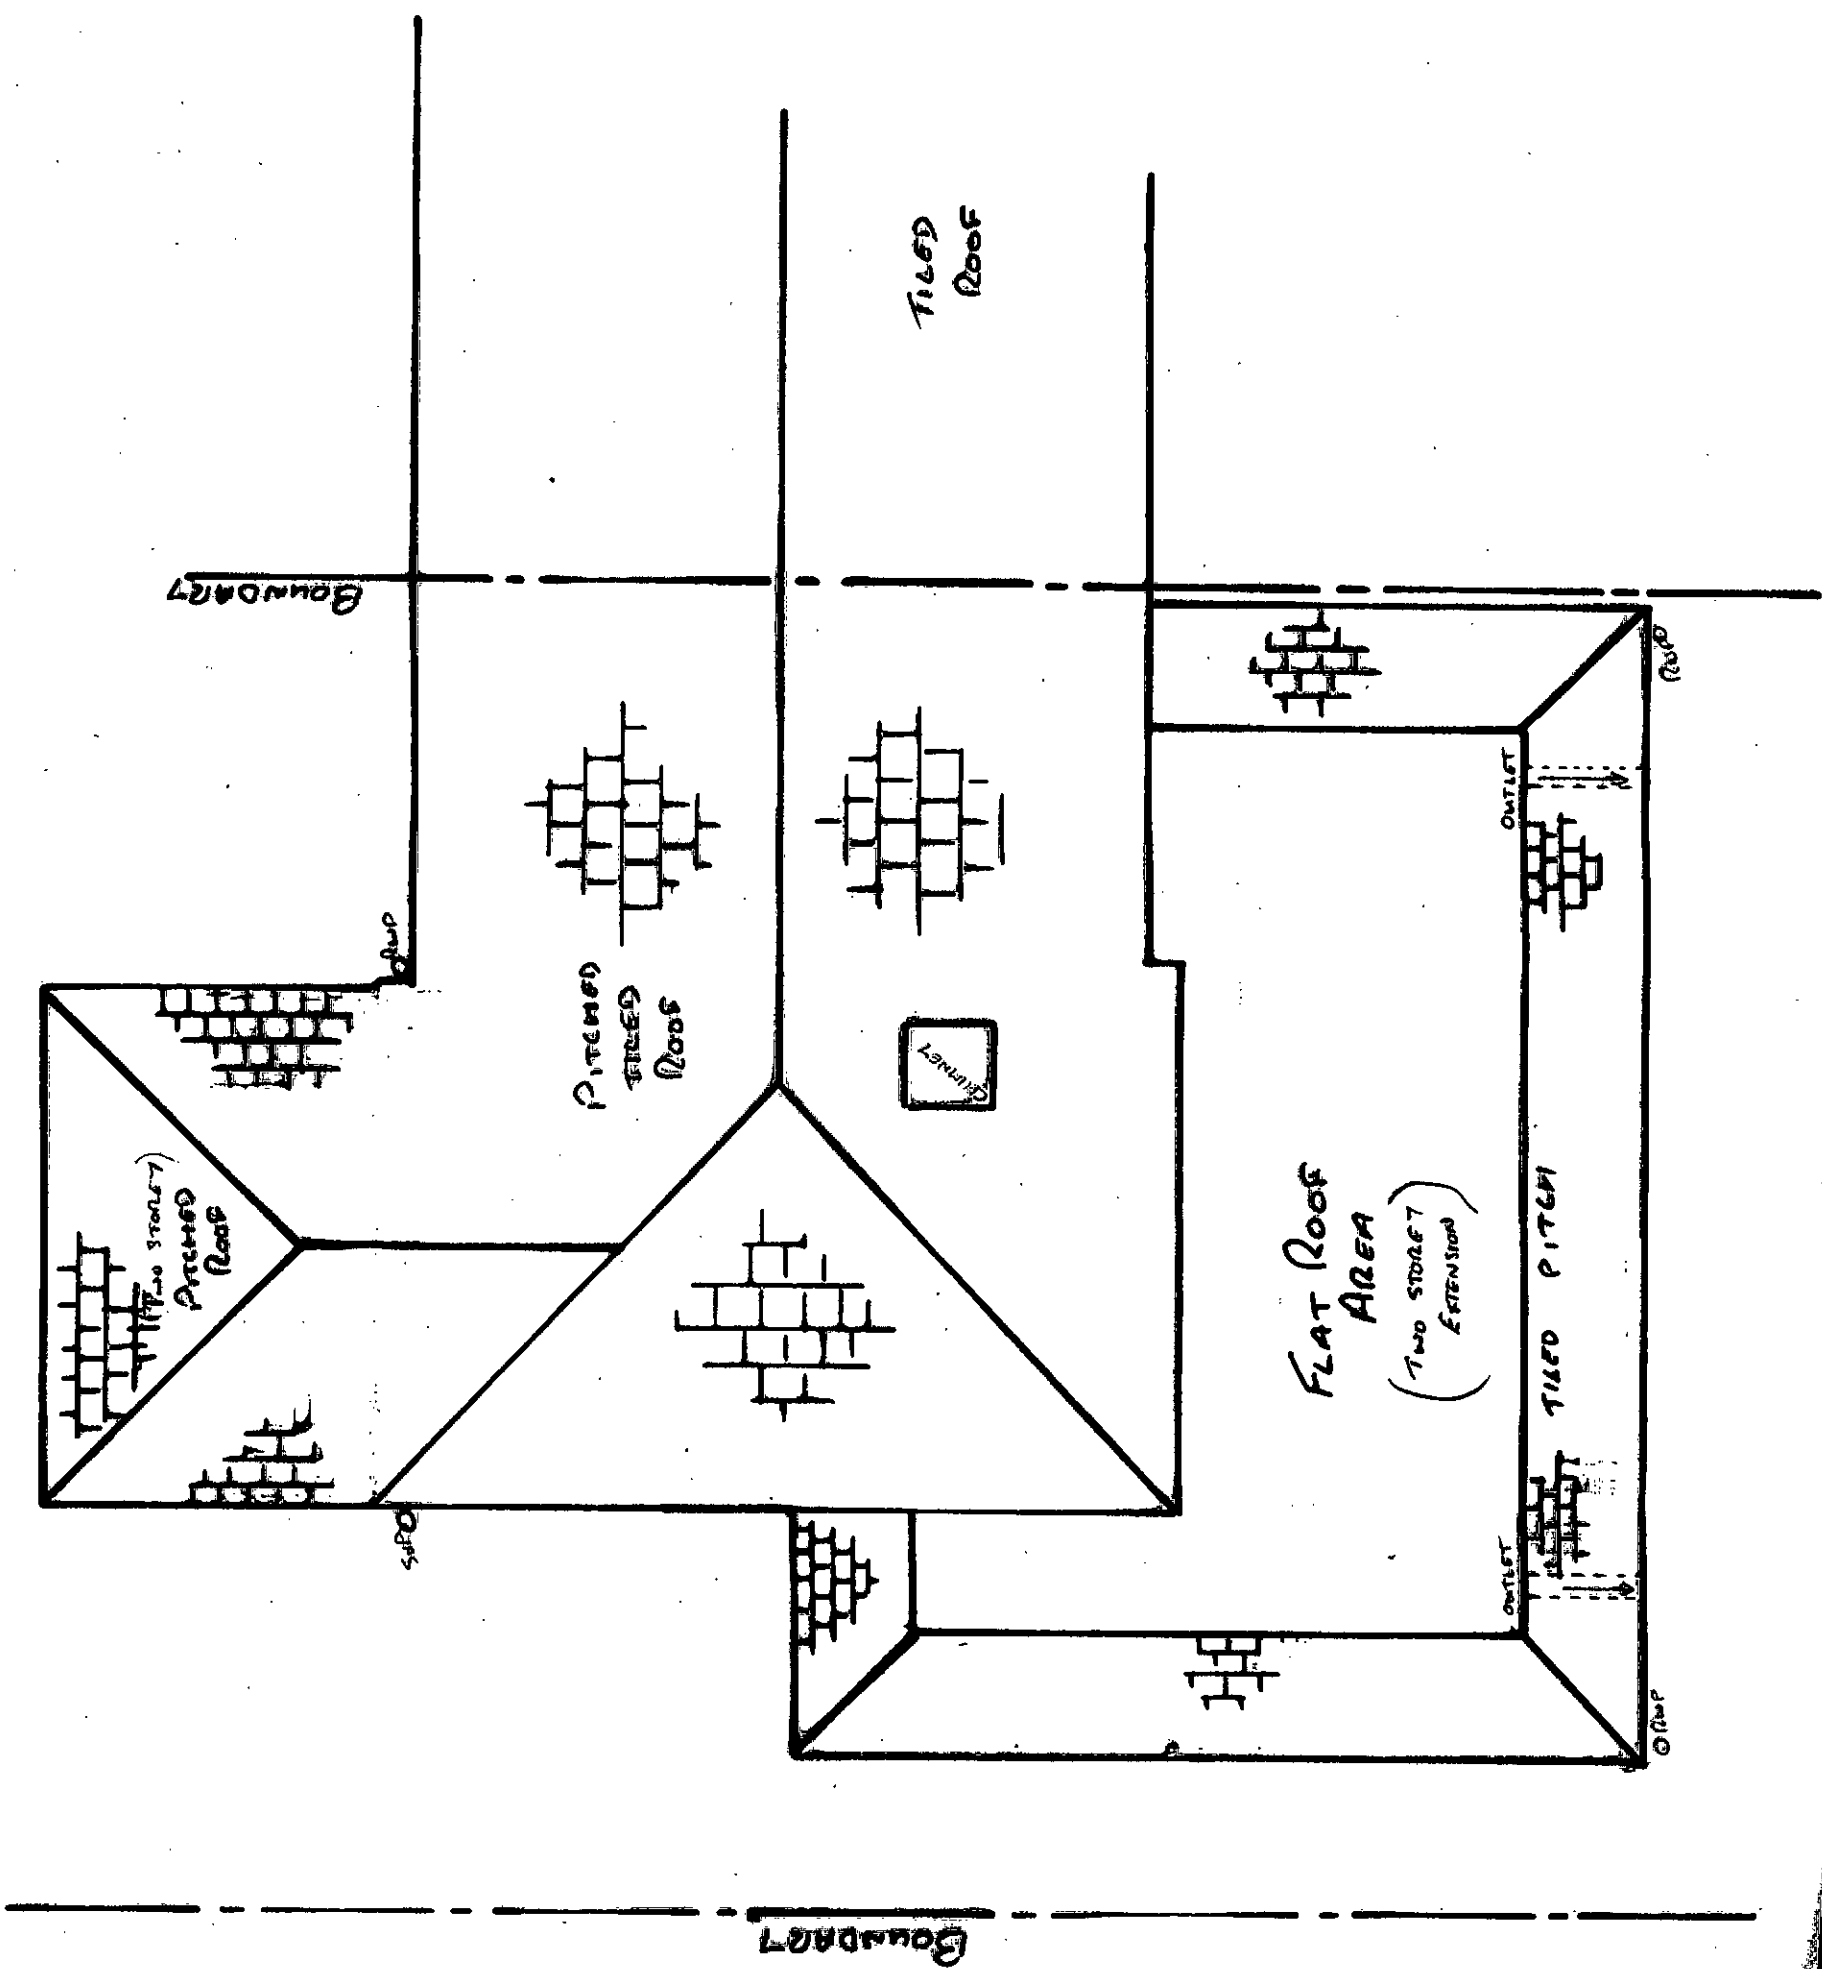

Roof Plan
Proposed

REAR EXTENSION		
7 Mill View Ro YAPTON		
1:50	No. 15	