


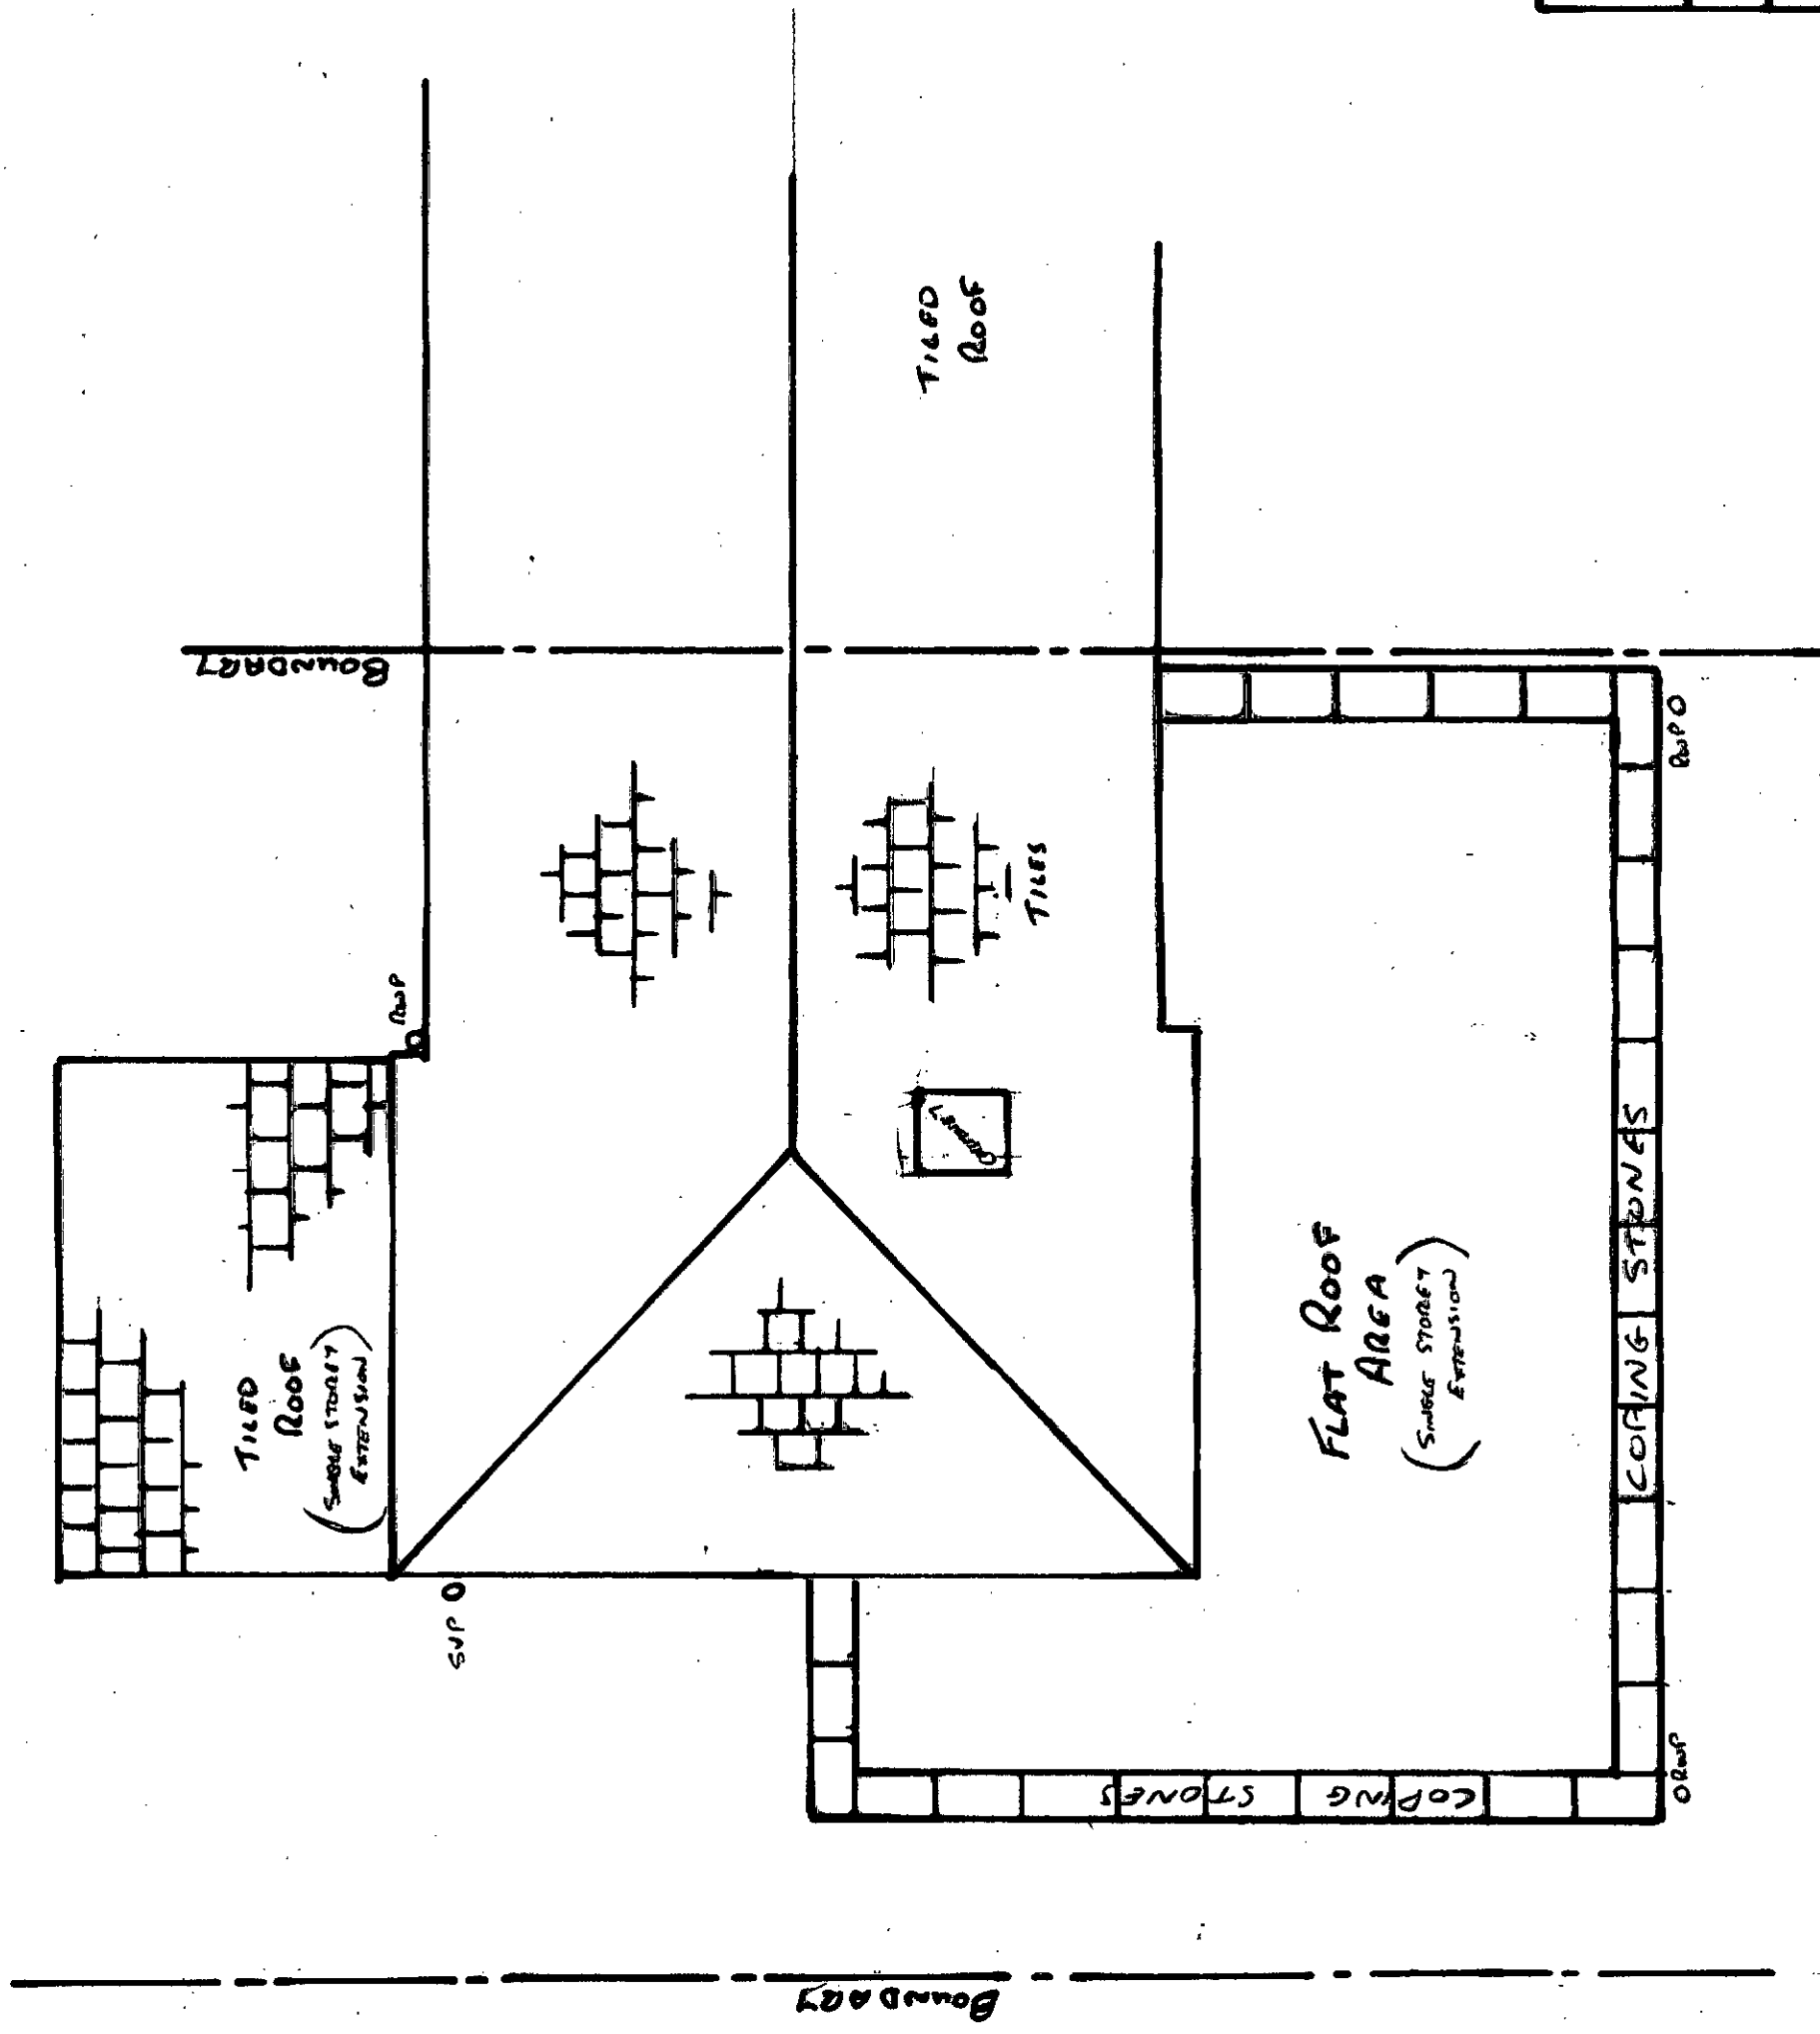

Roof Plan
Existing

REAR EXTENSION 7 MILL VIEW RD YAPTON	
1:50	No. 14