




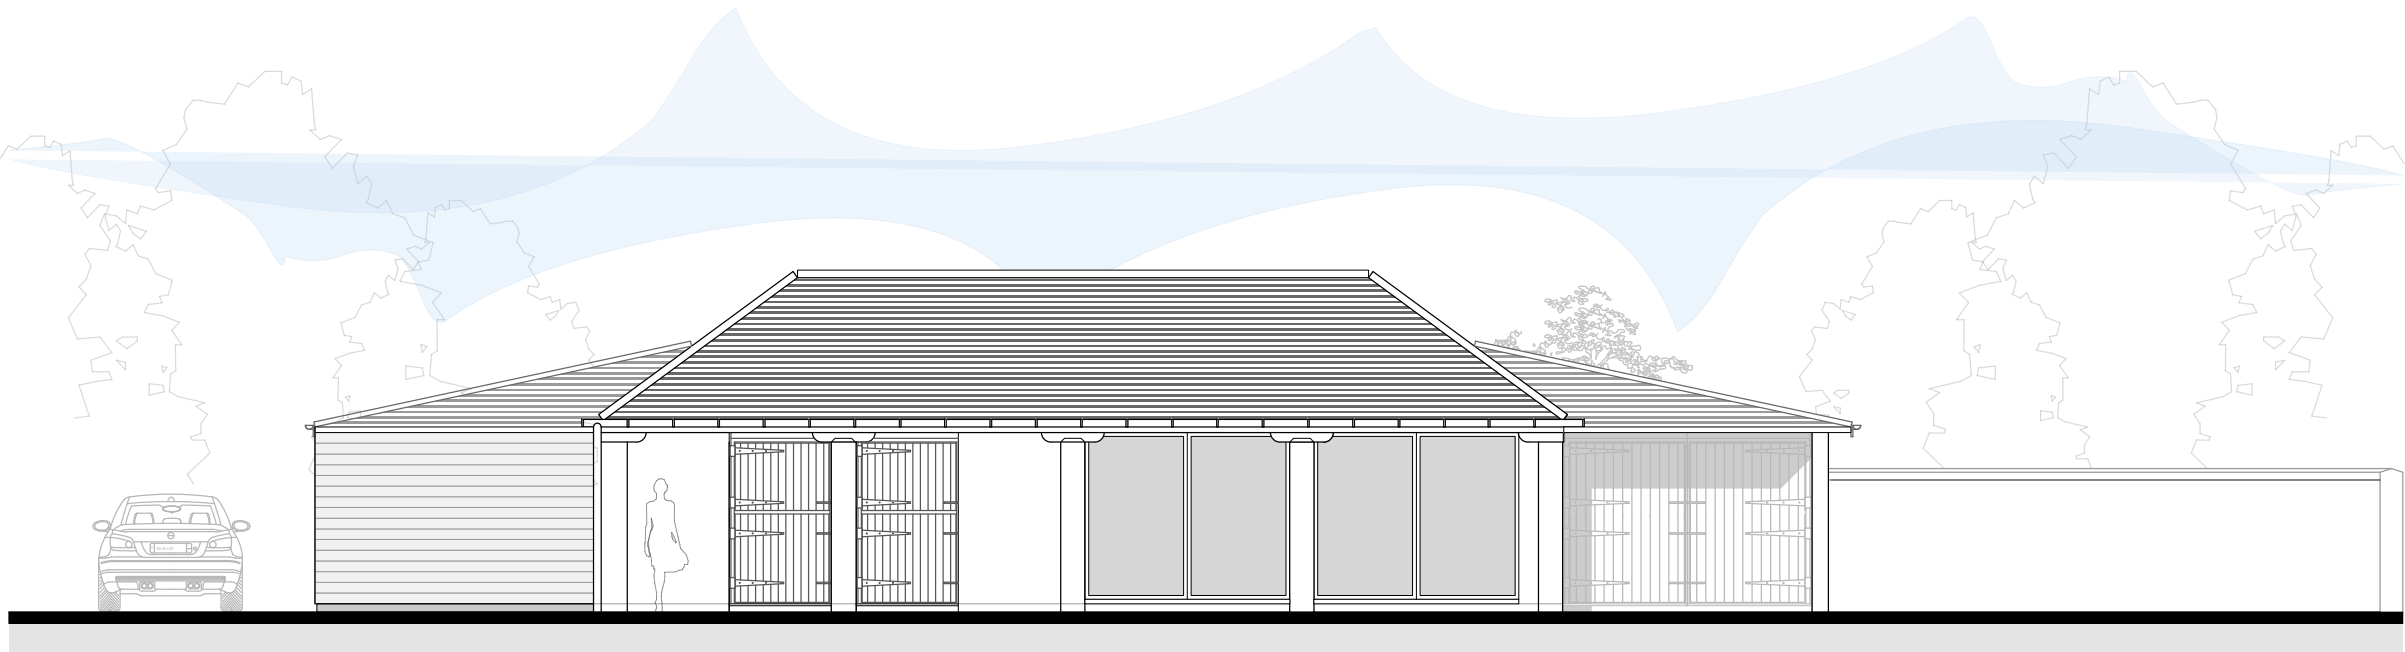

PROPOSED FRONT ELEVATION AT 1:100 SCALE
NORTH EAST

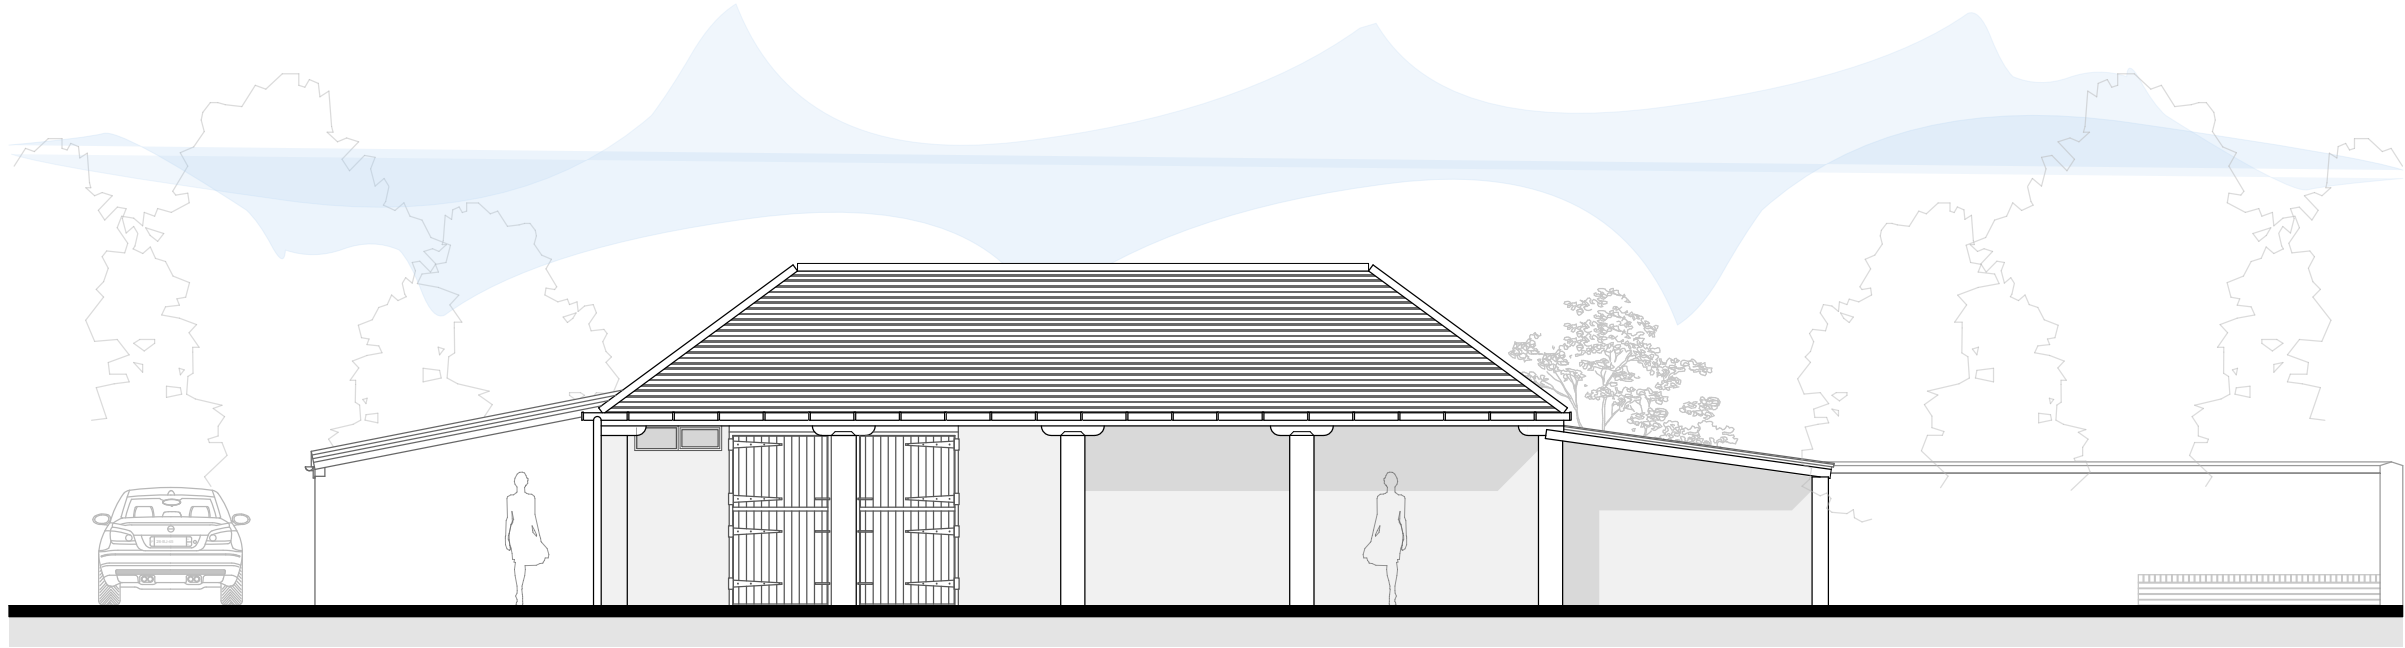

EXISTING FRONT ELEVATION AT 1:100 SCALE
NORTH EAST

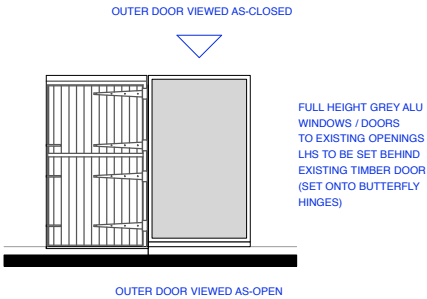

SCALE BAR @ 1 : 100

Drawings & Scale Bar are for
Planning Purposes Only.
These are not Survey Drawings

CLIENT	Mr & Mrs R Head		1. DRAWINGS ARE INDICATIVE & NOT TO BE SCALED EXCEPT FOR PLANNING PURPOSES. 2. ROOM DIMENSIONS WHERE SHOWN ARE APPROXIMATE. 3. PROPOSED DRAWINGS ARE SUBJECT TO LOCAL AUTHORITY PLANNING / LBC & BUILDING REGULATIONS APPROVAL. 4. DRAWINGS REMAIN COPYRIGHT OF CORINTHIAN ARCHITECTURAL DESIGN AND CANNOT BE REPRODUCED OR USED BY ANOTHER PARTY WITHOUT PRIOR WRITTEN CONSENT.
SITE	Hobbs Farmhouse, Bilsham Road, Yapton		
PROJECT	Conversion of Existing Outbuilding		
DRAWING	002 Existing & Proposed Front Elevations		
DATE	10 09 18		
AUTHOR	AH	REVISION	
STATUS	PL / LBC		
SCALE	1: 100 @ A3		

CORINTHIAN ARCHITECTURAL DESIGN

Main Road, Fishbourne, West Sussex. PO18 8BD

01243 576 078 > contact@corinthianad.co.uk > www.corinthianad.co.uk