
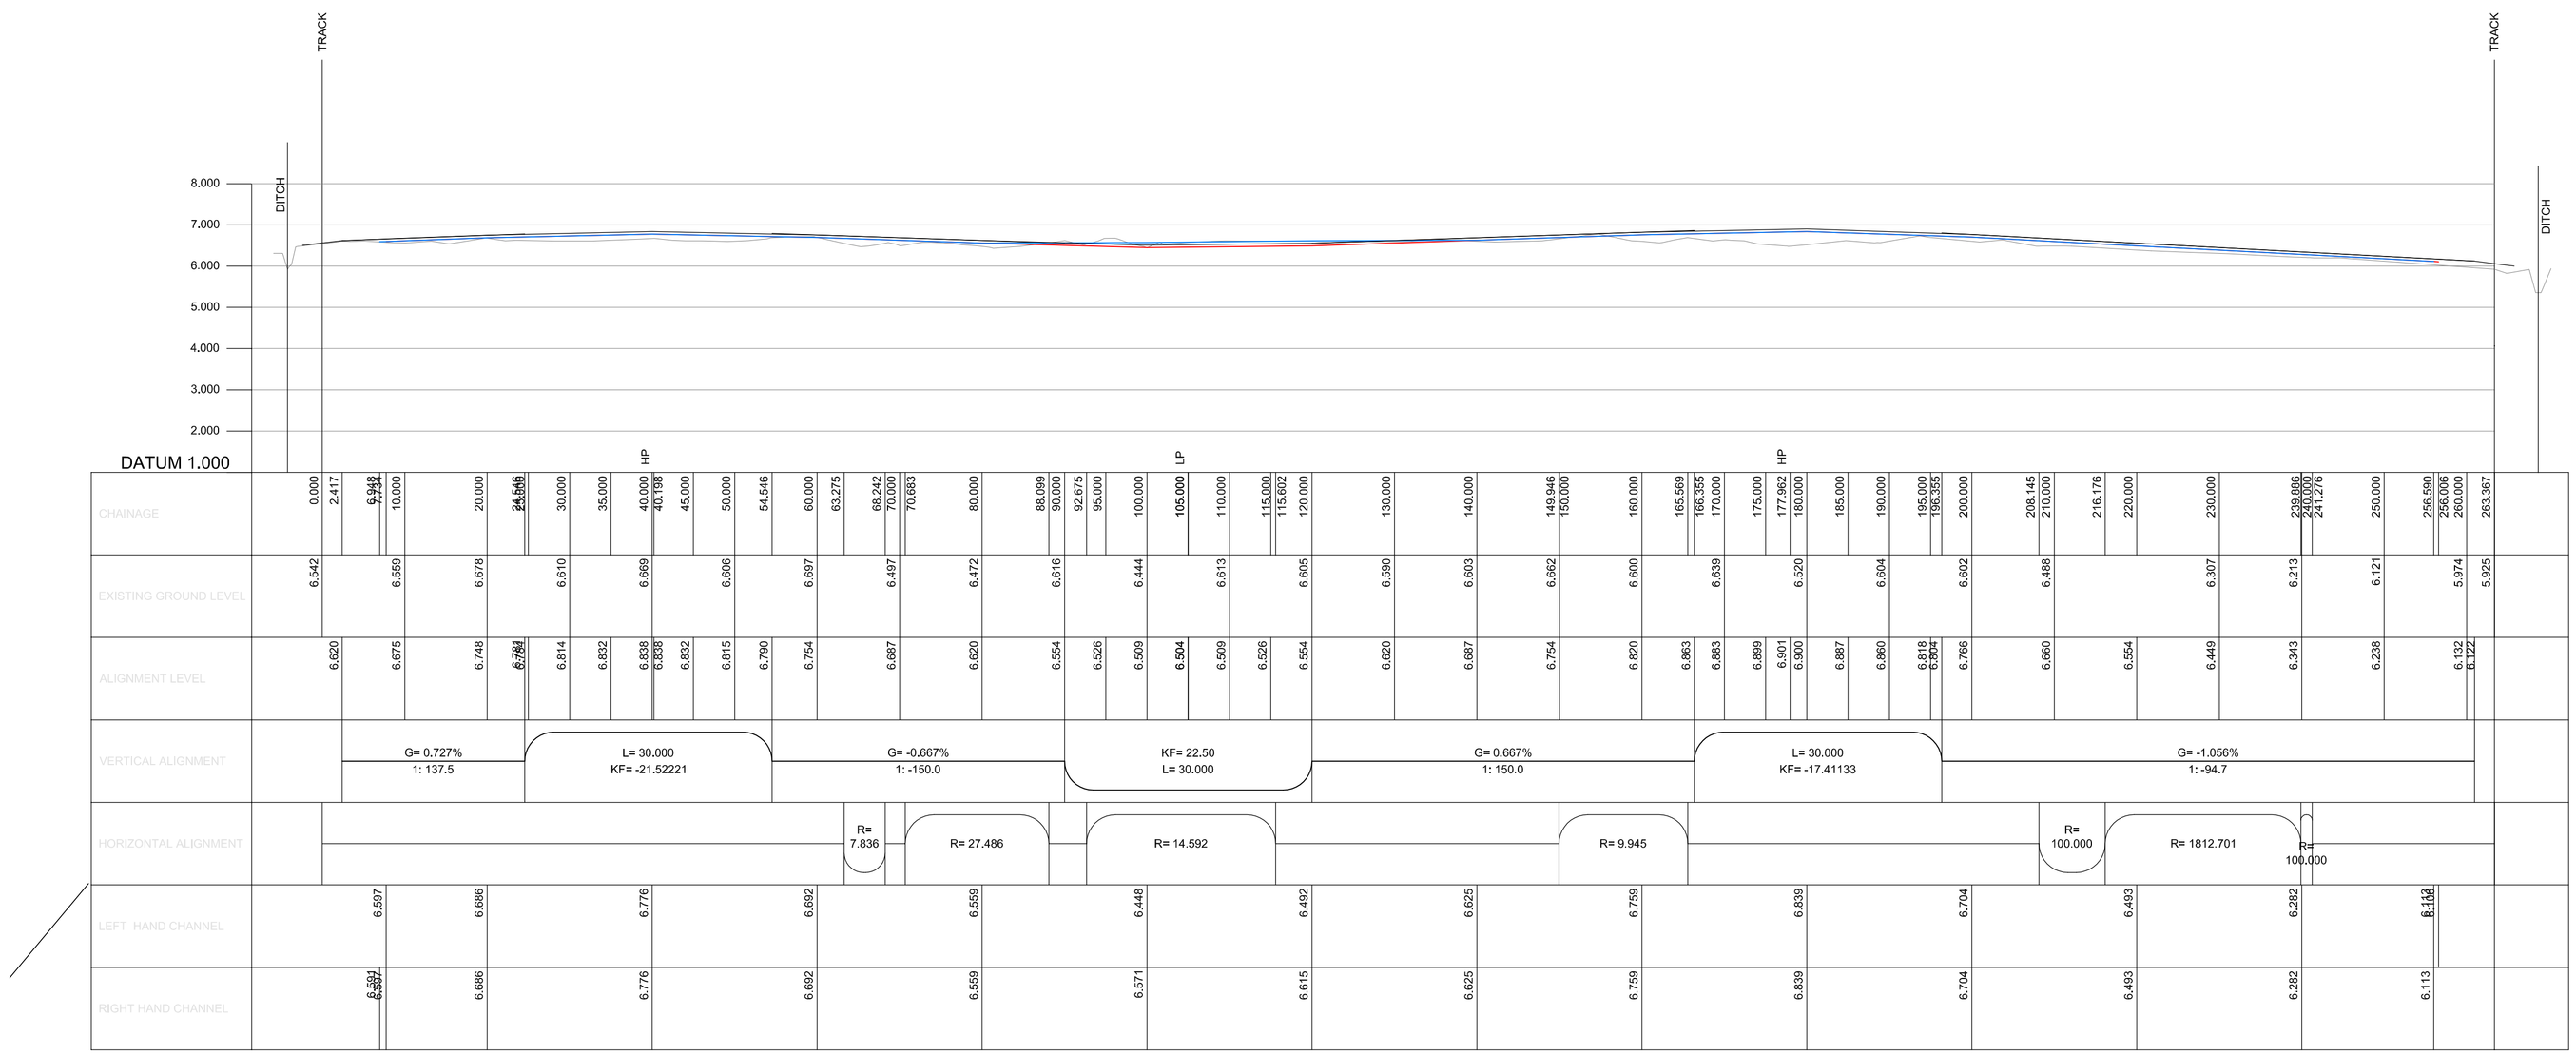


ROAD 1

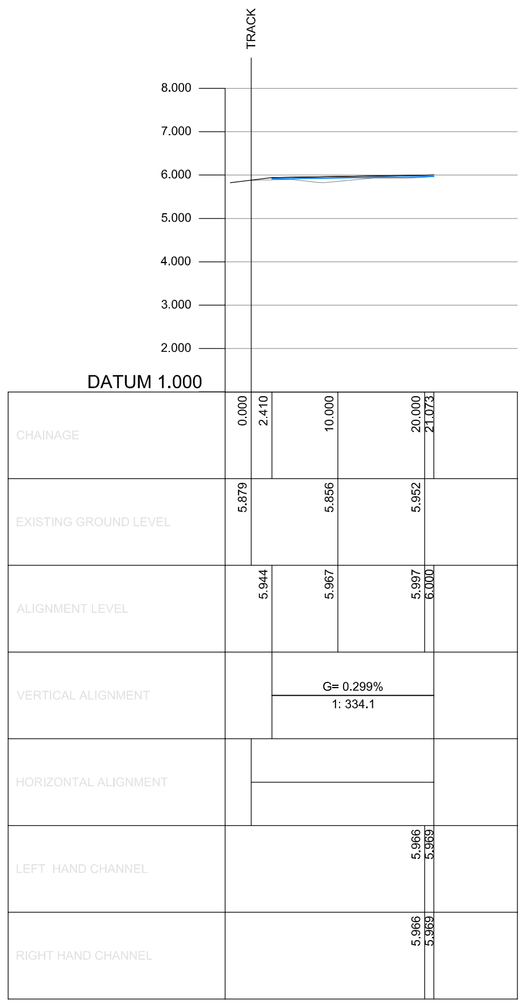

ROAD 2

Rev.	Date	Details	Initials
D	29.07.19	Revised issue	KN
C	26.06.19	Amended to revised site layout	MJS
B	05.12.18	Full details added	MA
A	22.08.18	Initial issue	MA

Drawing Status
PRELIMINARY FOR TENDER

Project
Cinders Nursery,
Yapton

Client
Crayfern HOMES

ESCHER · SILVERMAN
Civil & Structural Consulting Engineers
Roughton, A2 Omega Park, Electron Wey, Chandlers Ford, Hampshire SO53 4SE
Tel: 023 8027 8659 Email: reception@eschers.co.uk
www.eschersilverman.com

Drawing Title
Engineering Details
Longitudinal Sections

Drawn	Checked	Scales	Paper Size	Date
MA	KN	H1:500 V1:100	A1	08.18

Job No.	Drawing No.	Revision
ES1826	503-01	D

This drawing is the copyright of Escher Silverman and may not be copied, altered or reproduced in any form or passed to a third party without the consent of Escher Silverman. Do not scale from this drawing, use figured dimensions only.
Dimensions should be checked and verified on site and any discrepancies should be reported to Escher Silverman as soon as possible.

ARUN DISTRICT COUNCIL Y:\Drg\SDOC