




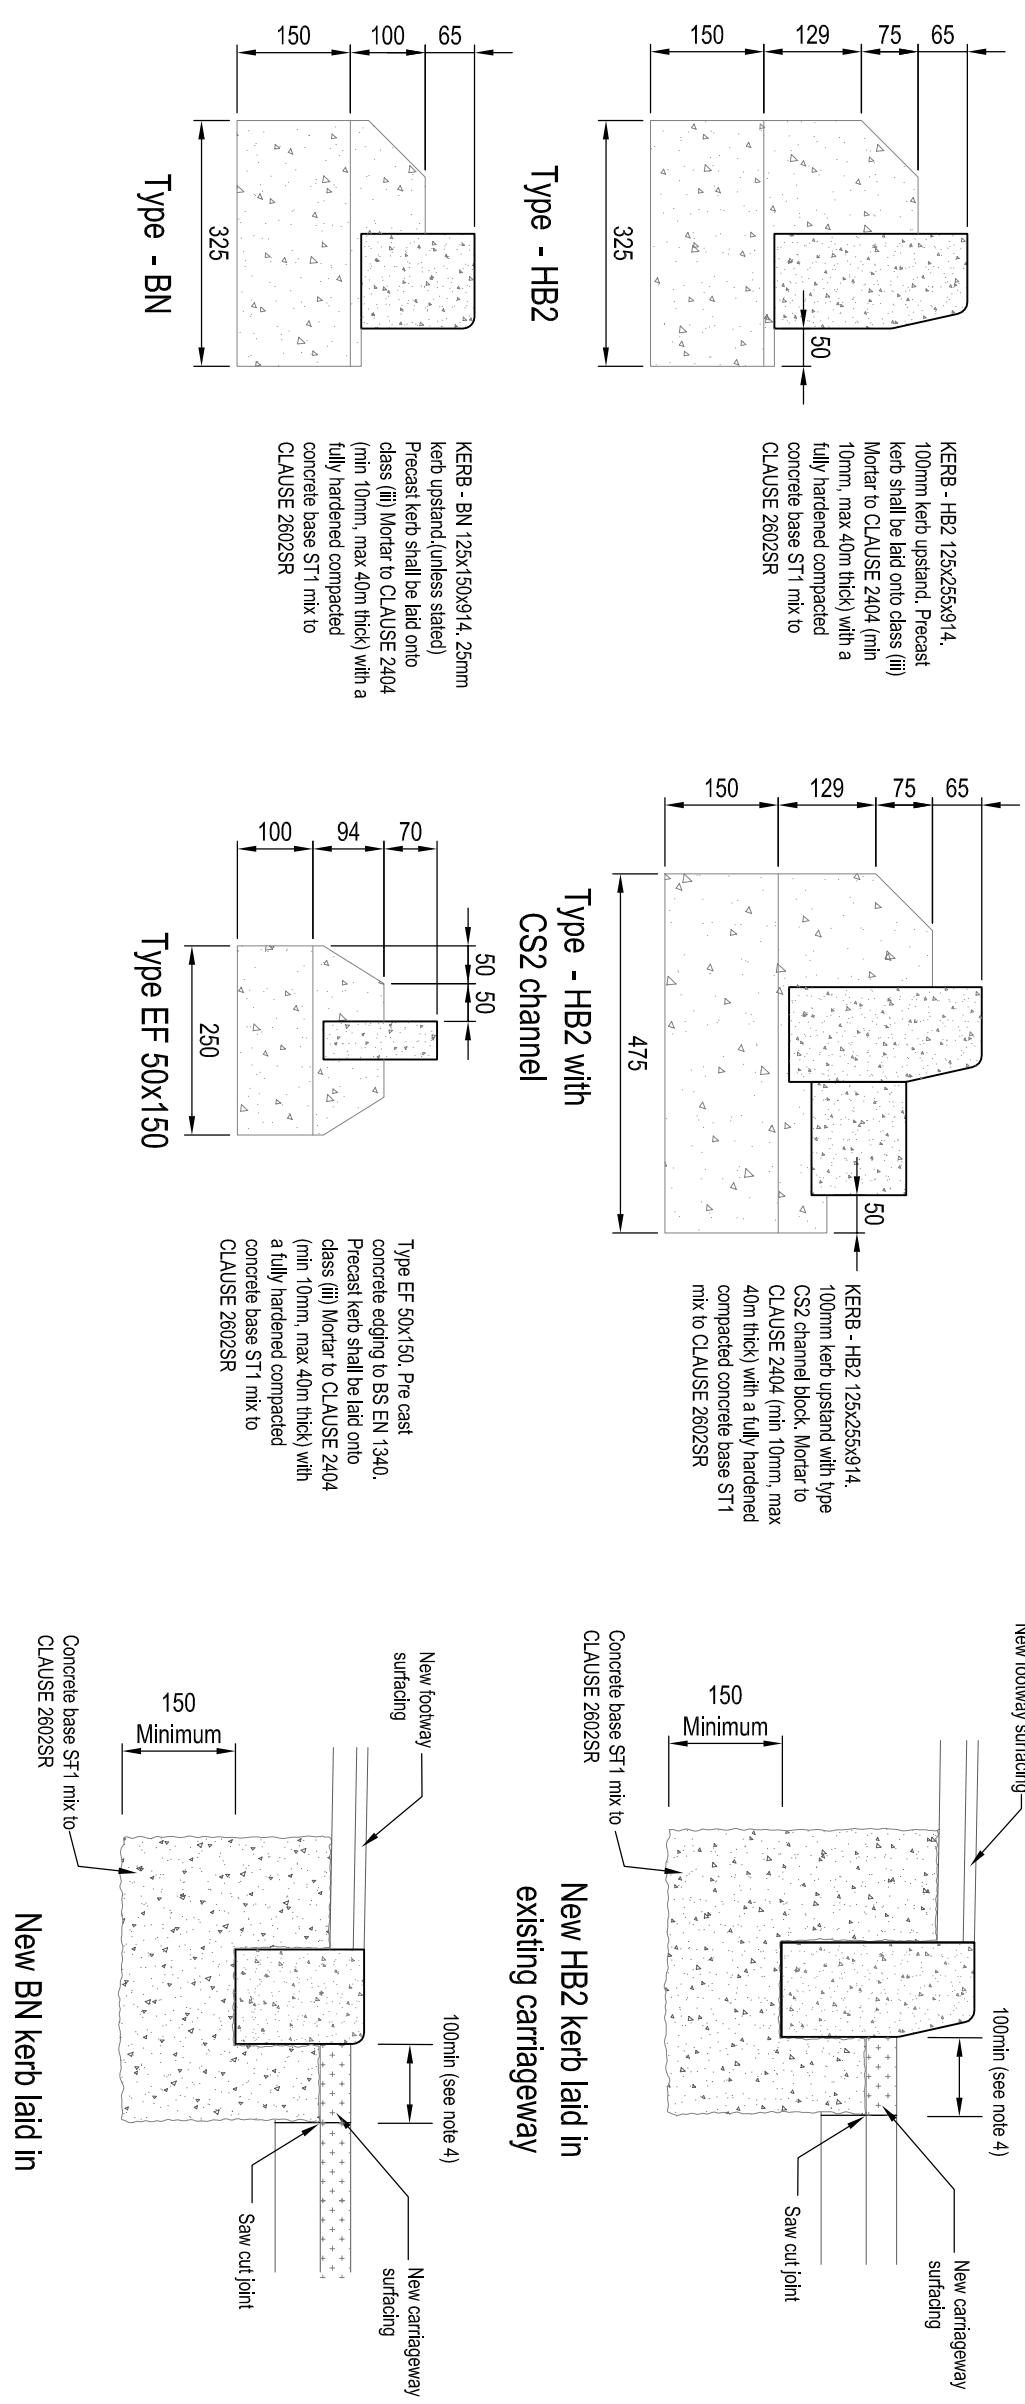


### Kerb Details - Scale 1:10

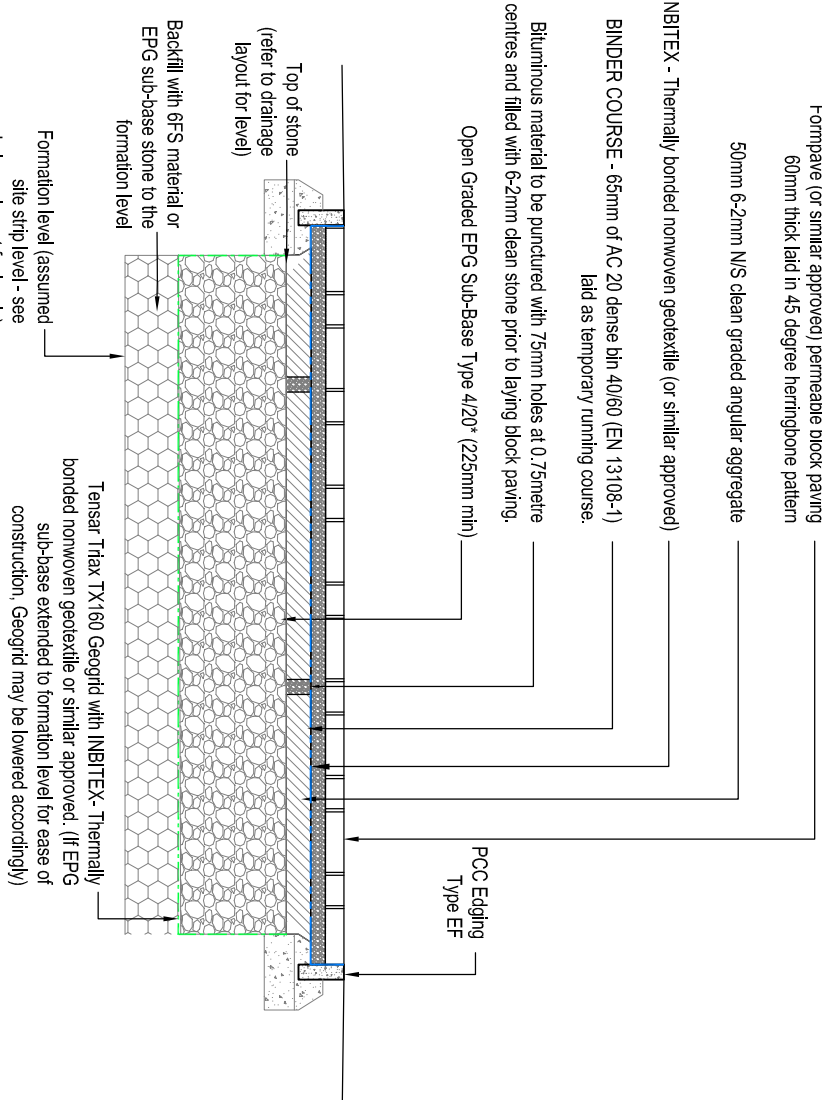


**Section Through Permeable Block Paved Drive:**  
**Road Type 3 Scale 1:25**

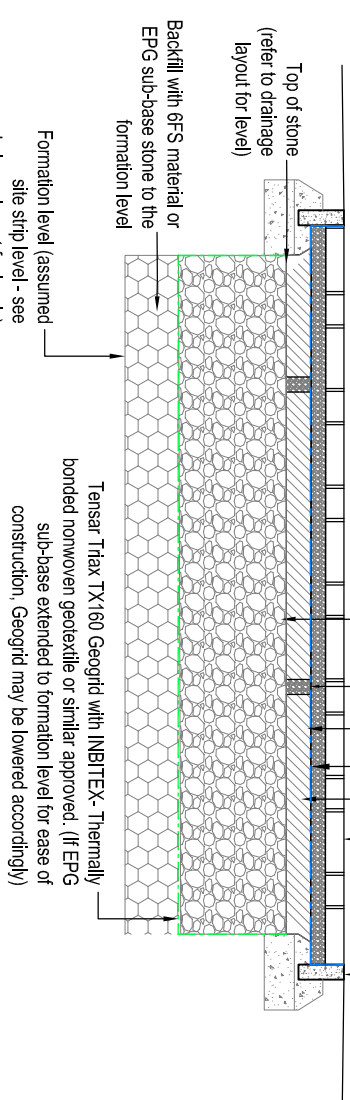

### Section Through Permeable Block Paved Drive:

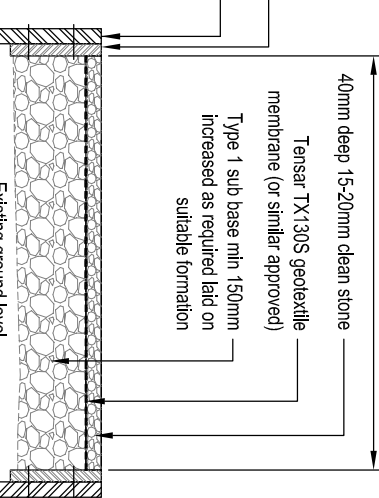

## Section Through Granular Unbound Footway:

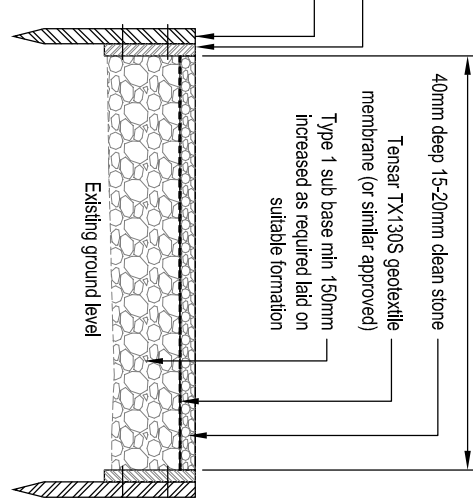

| Drawing Title                 |         |           |            |         |
|-------------------------------|---------|-----------|------------|---------|
| Engineering Details           |         |           |            |         |
| Standard Construction Details |         |           |            |         |
| Drawn                         | Checked | Scale     | Paper Size | Date    |
| KN                            |         | As Shown  | A1         | 12.18   |
| Joo M.                        |         | Drawn By: |            | Revised |
| ES1826                        |         | 501-01    |            | B       |