


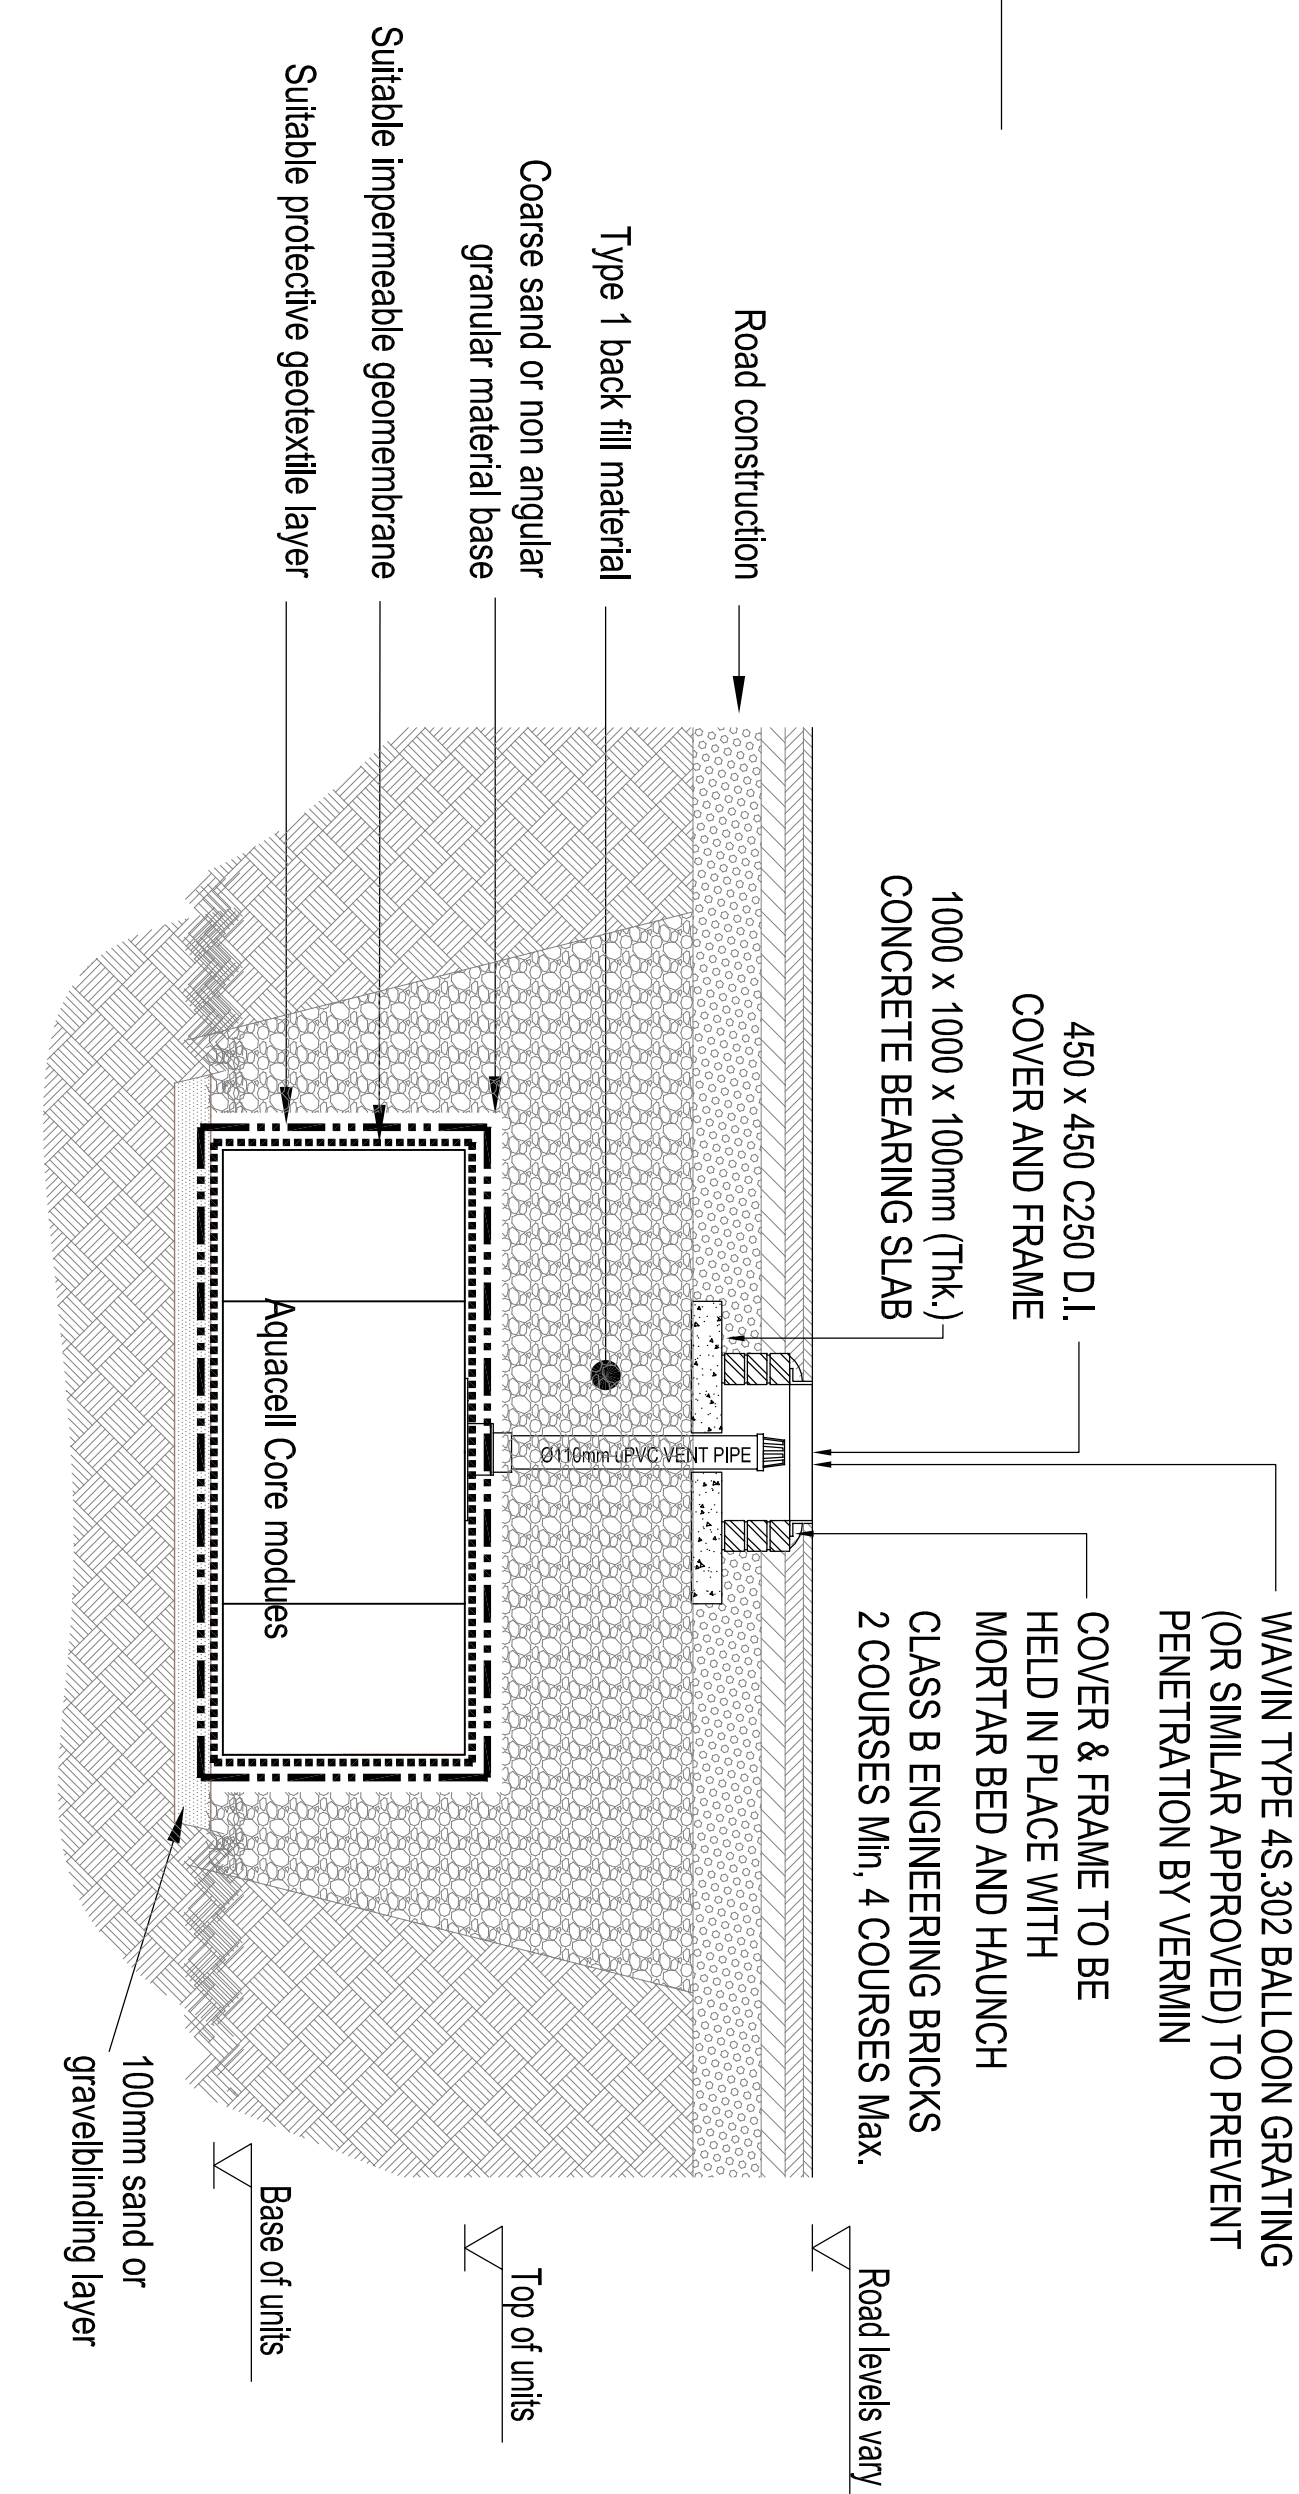
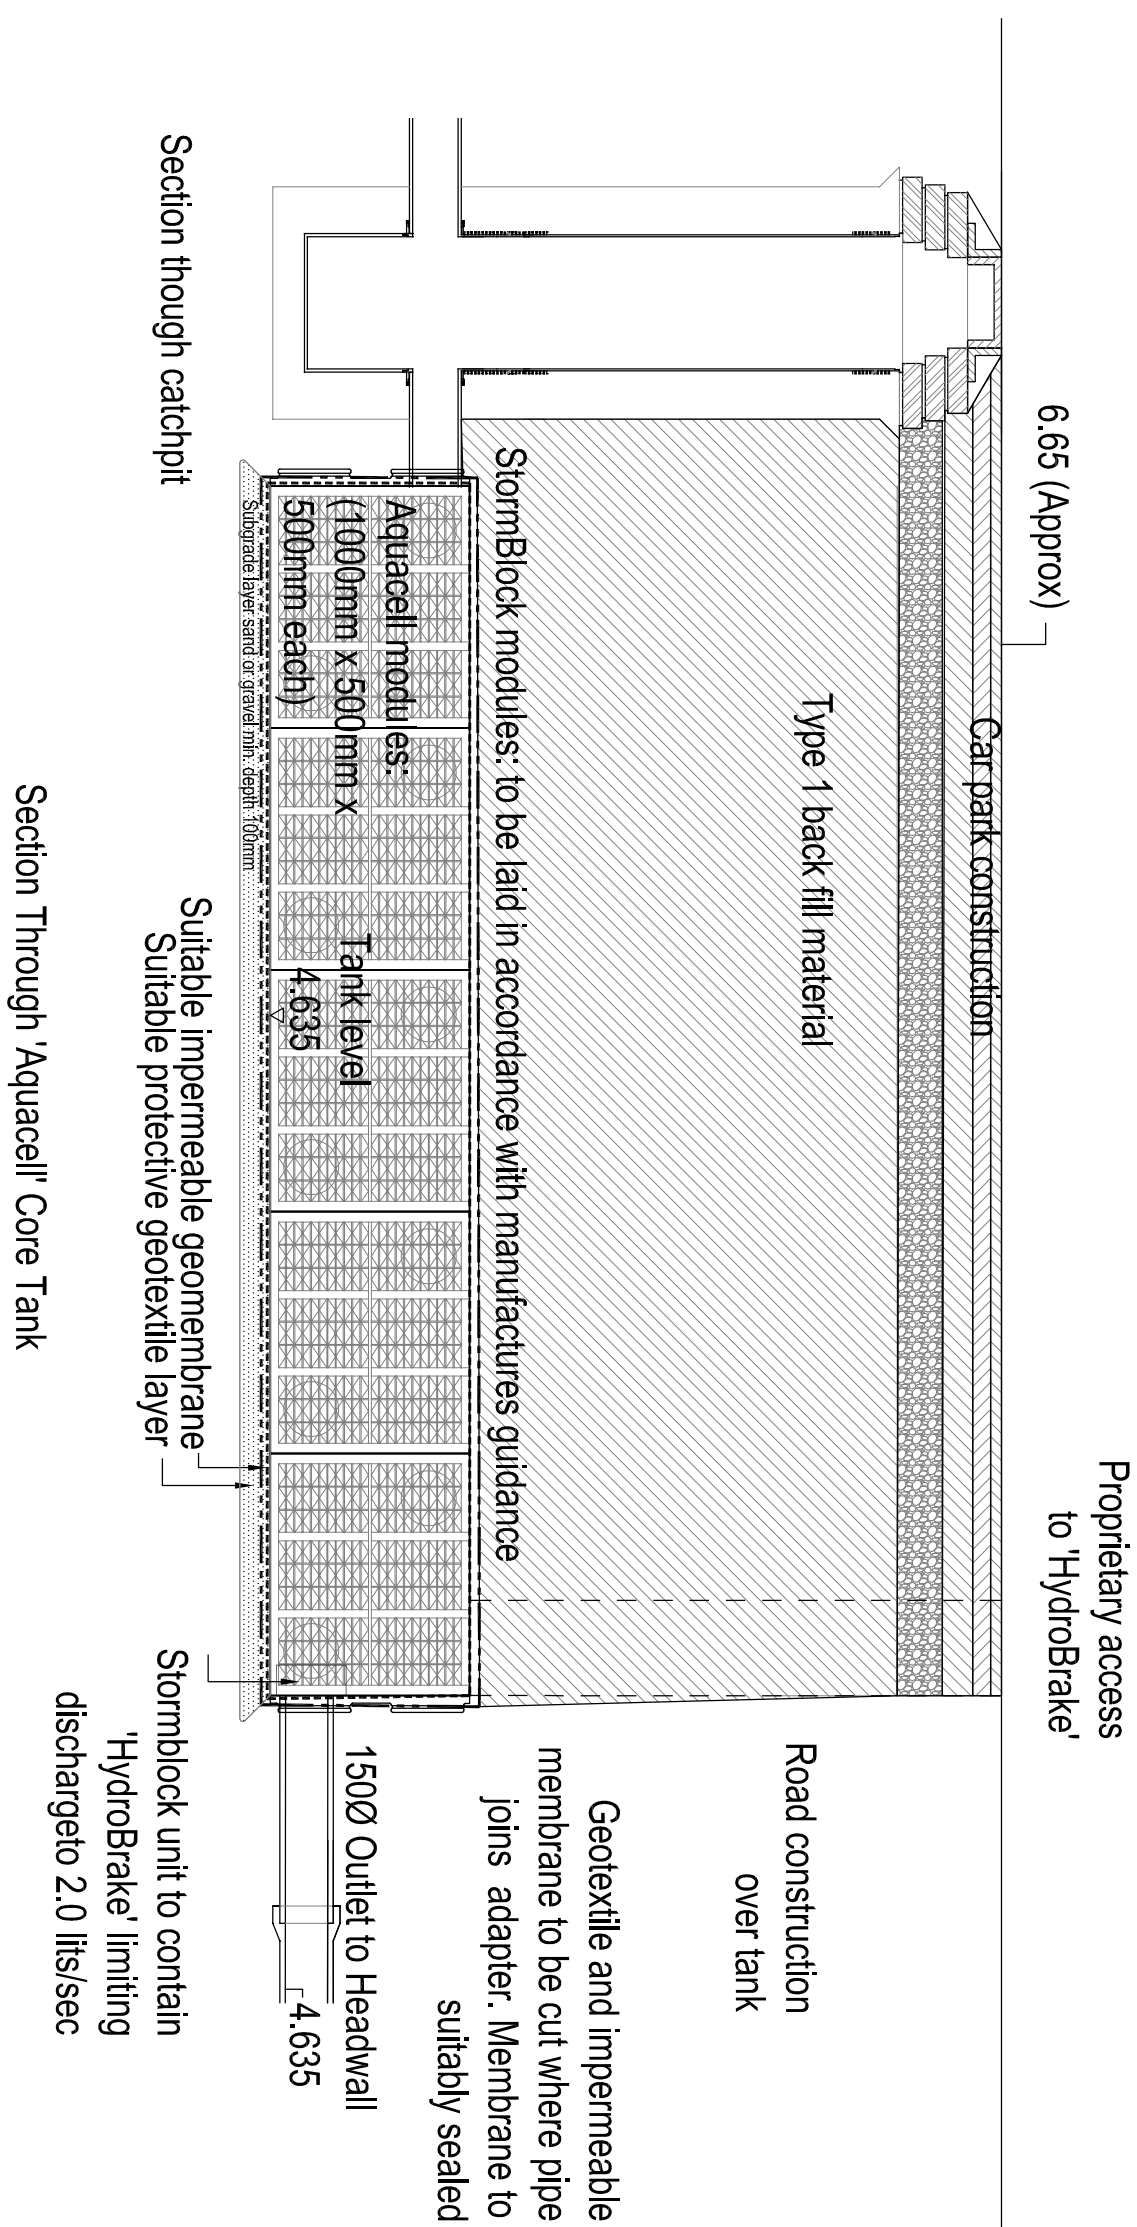
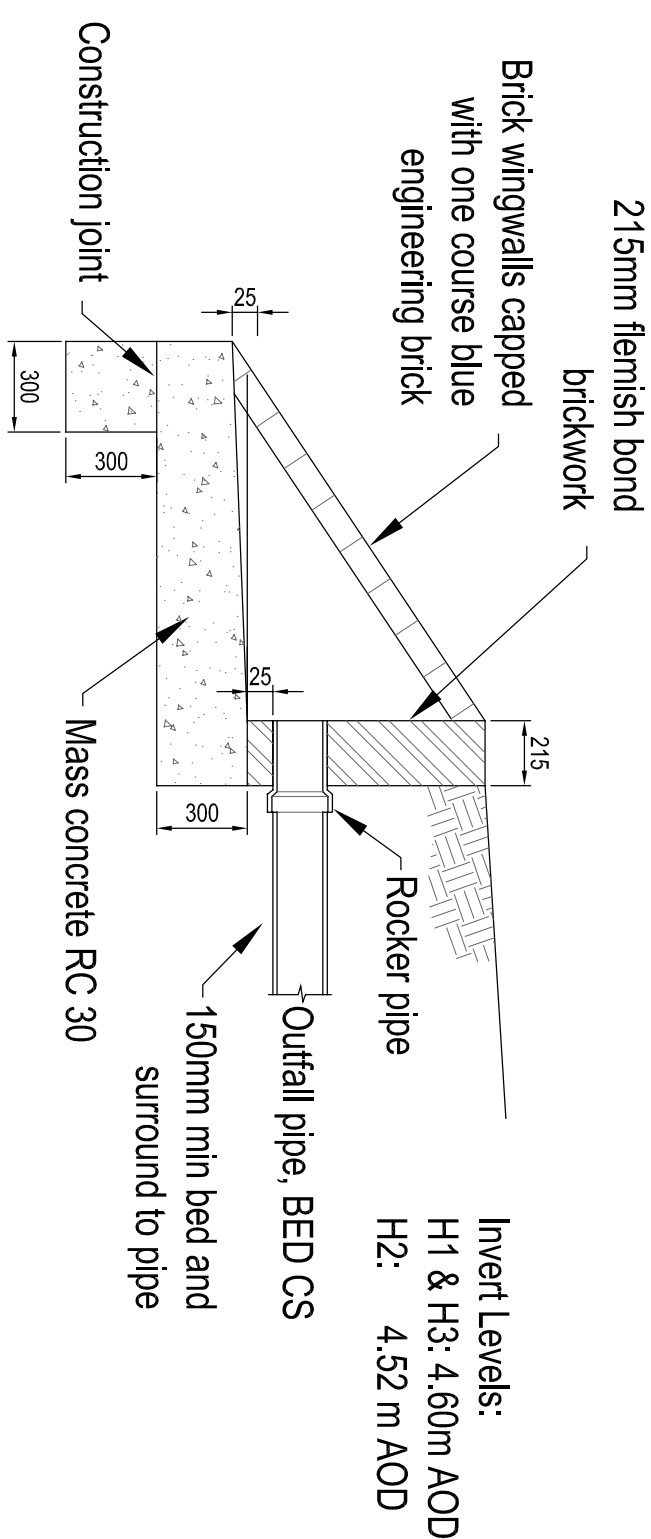
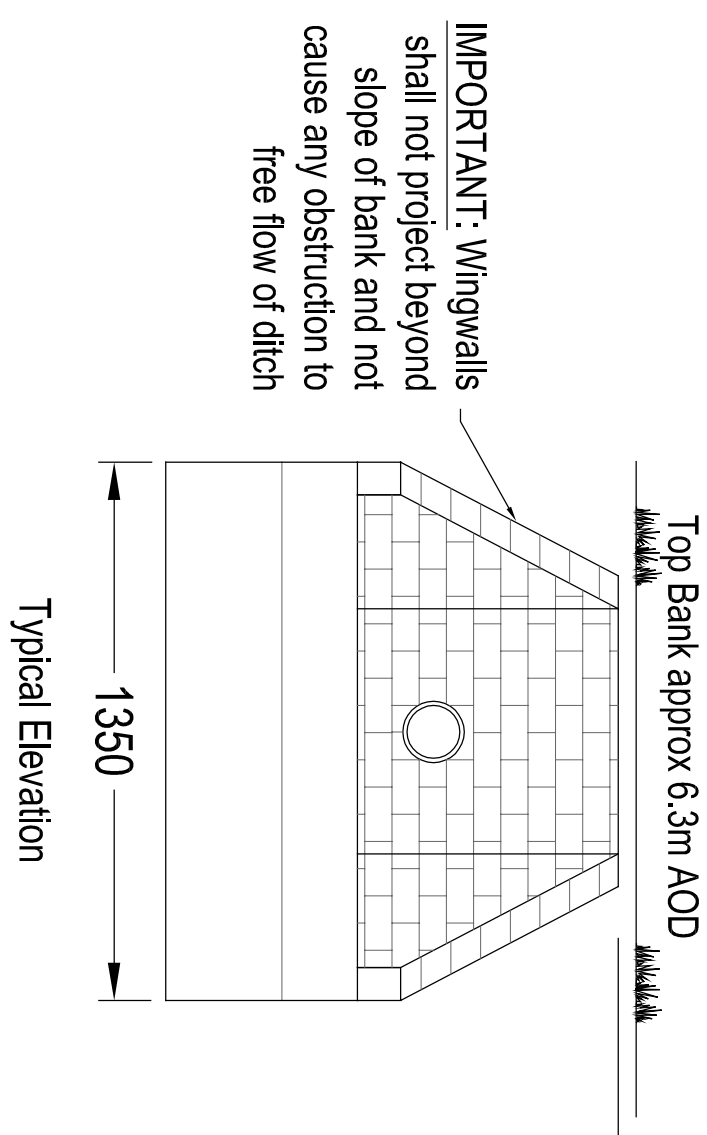


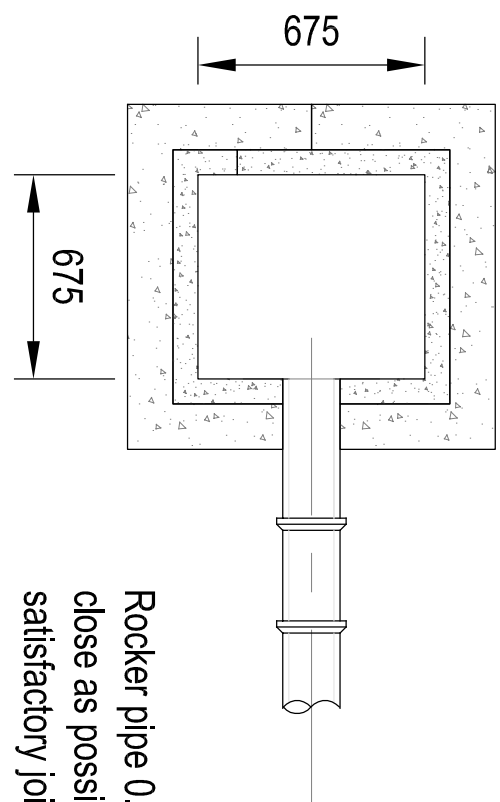


'Aquacell' Core Attenuation Details

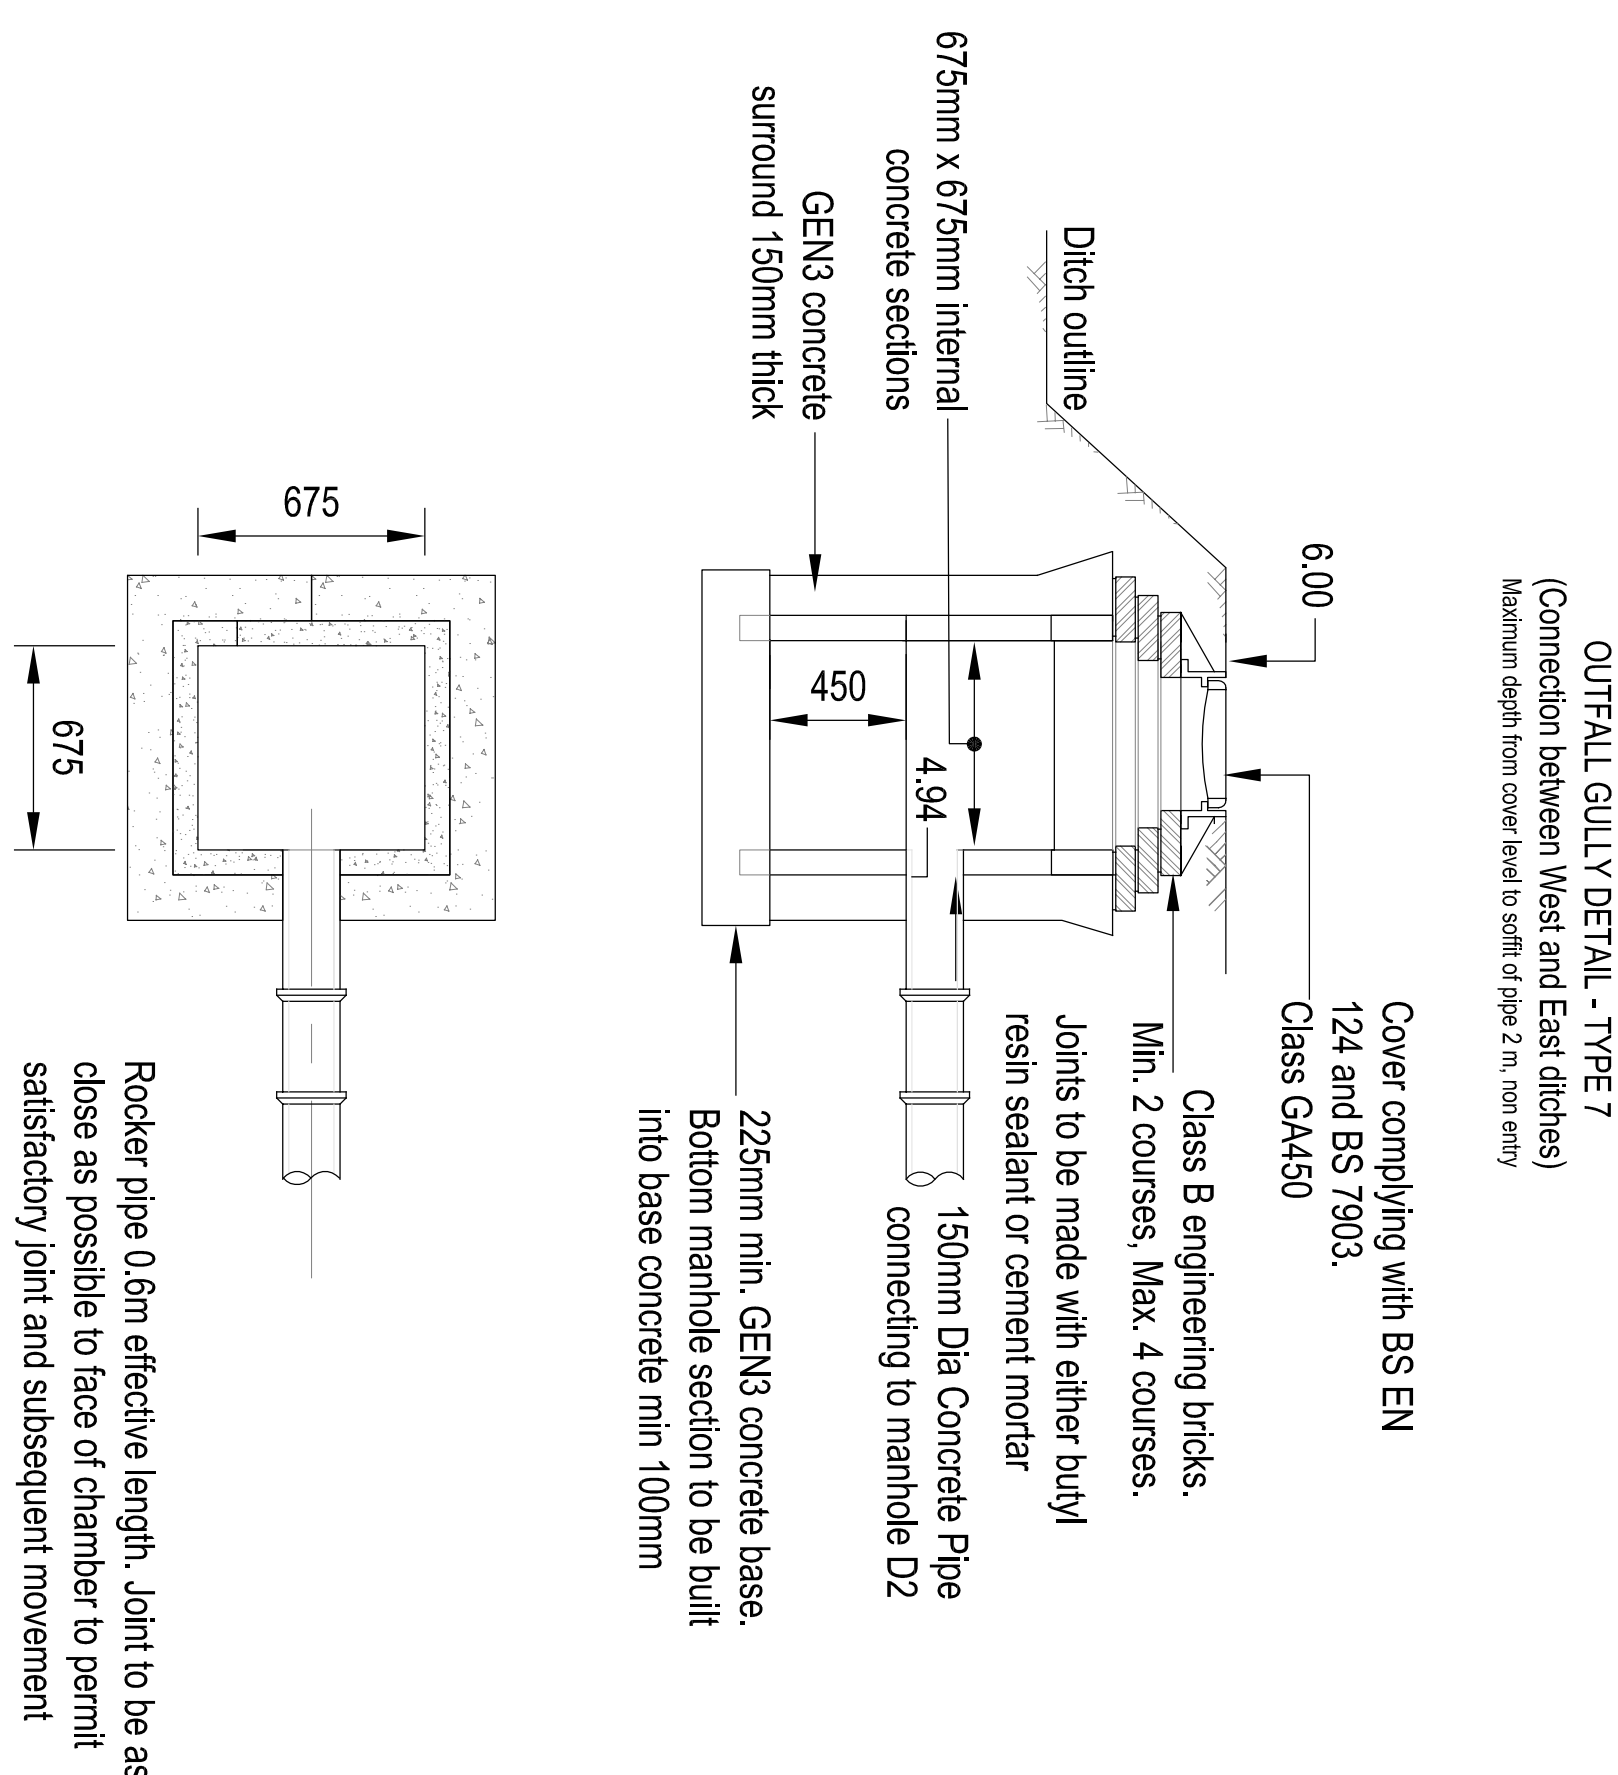

Headwall Details

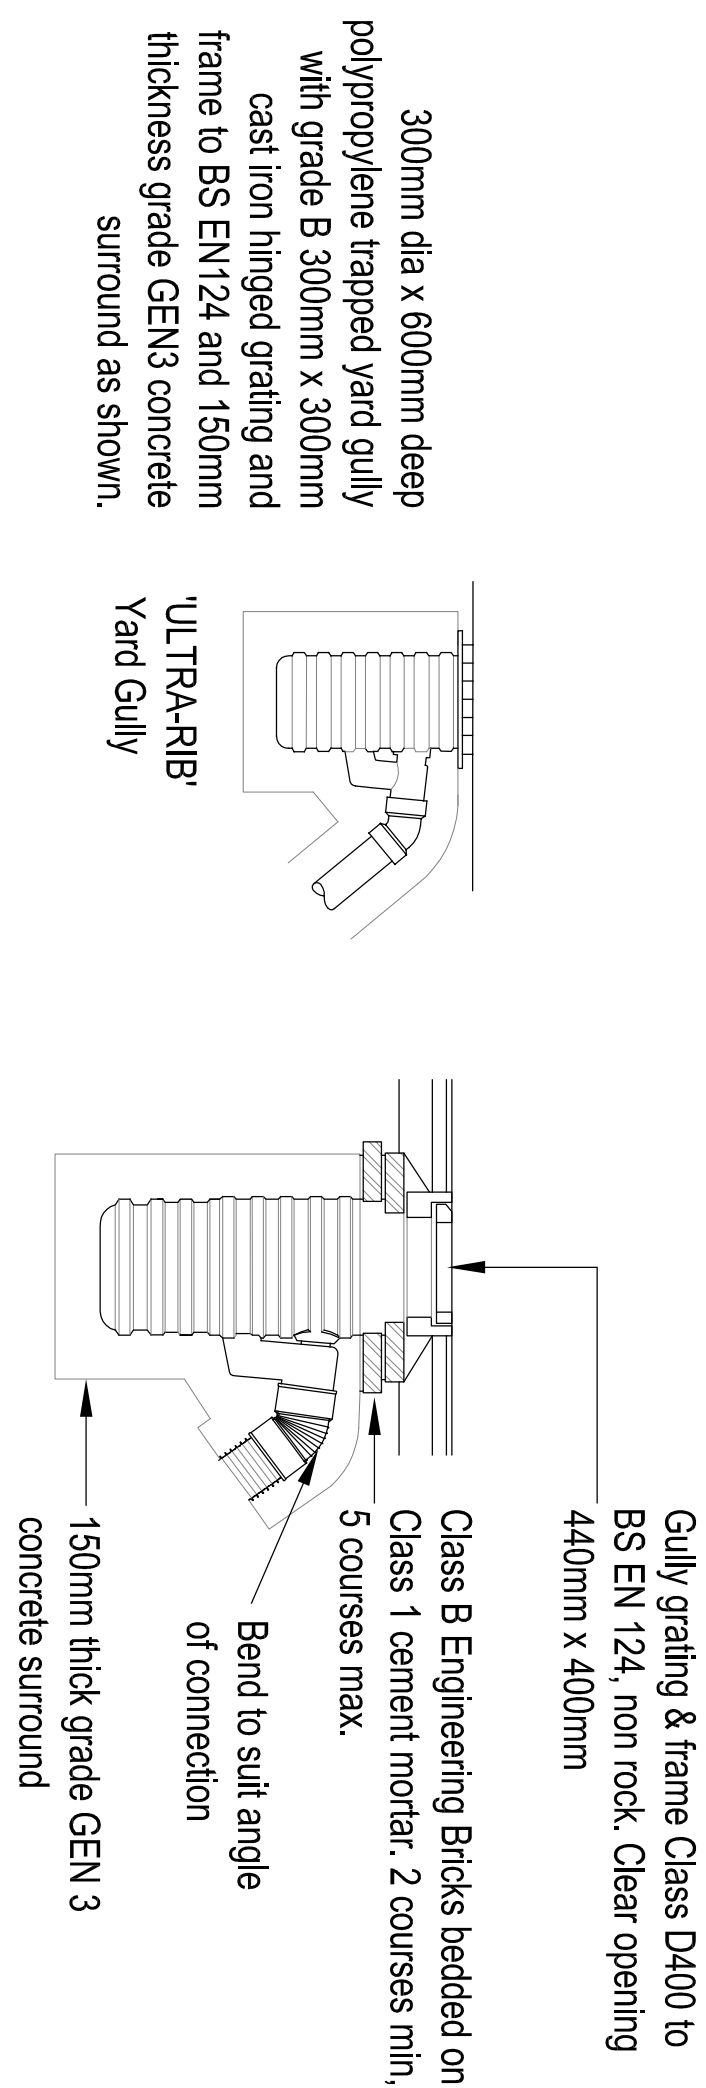

D1 Outfall Gully Details

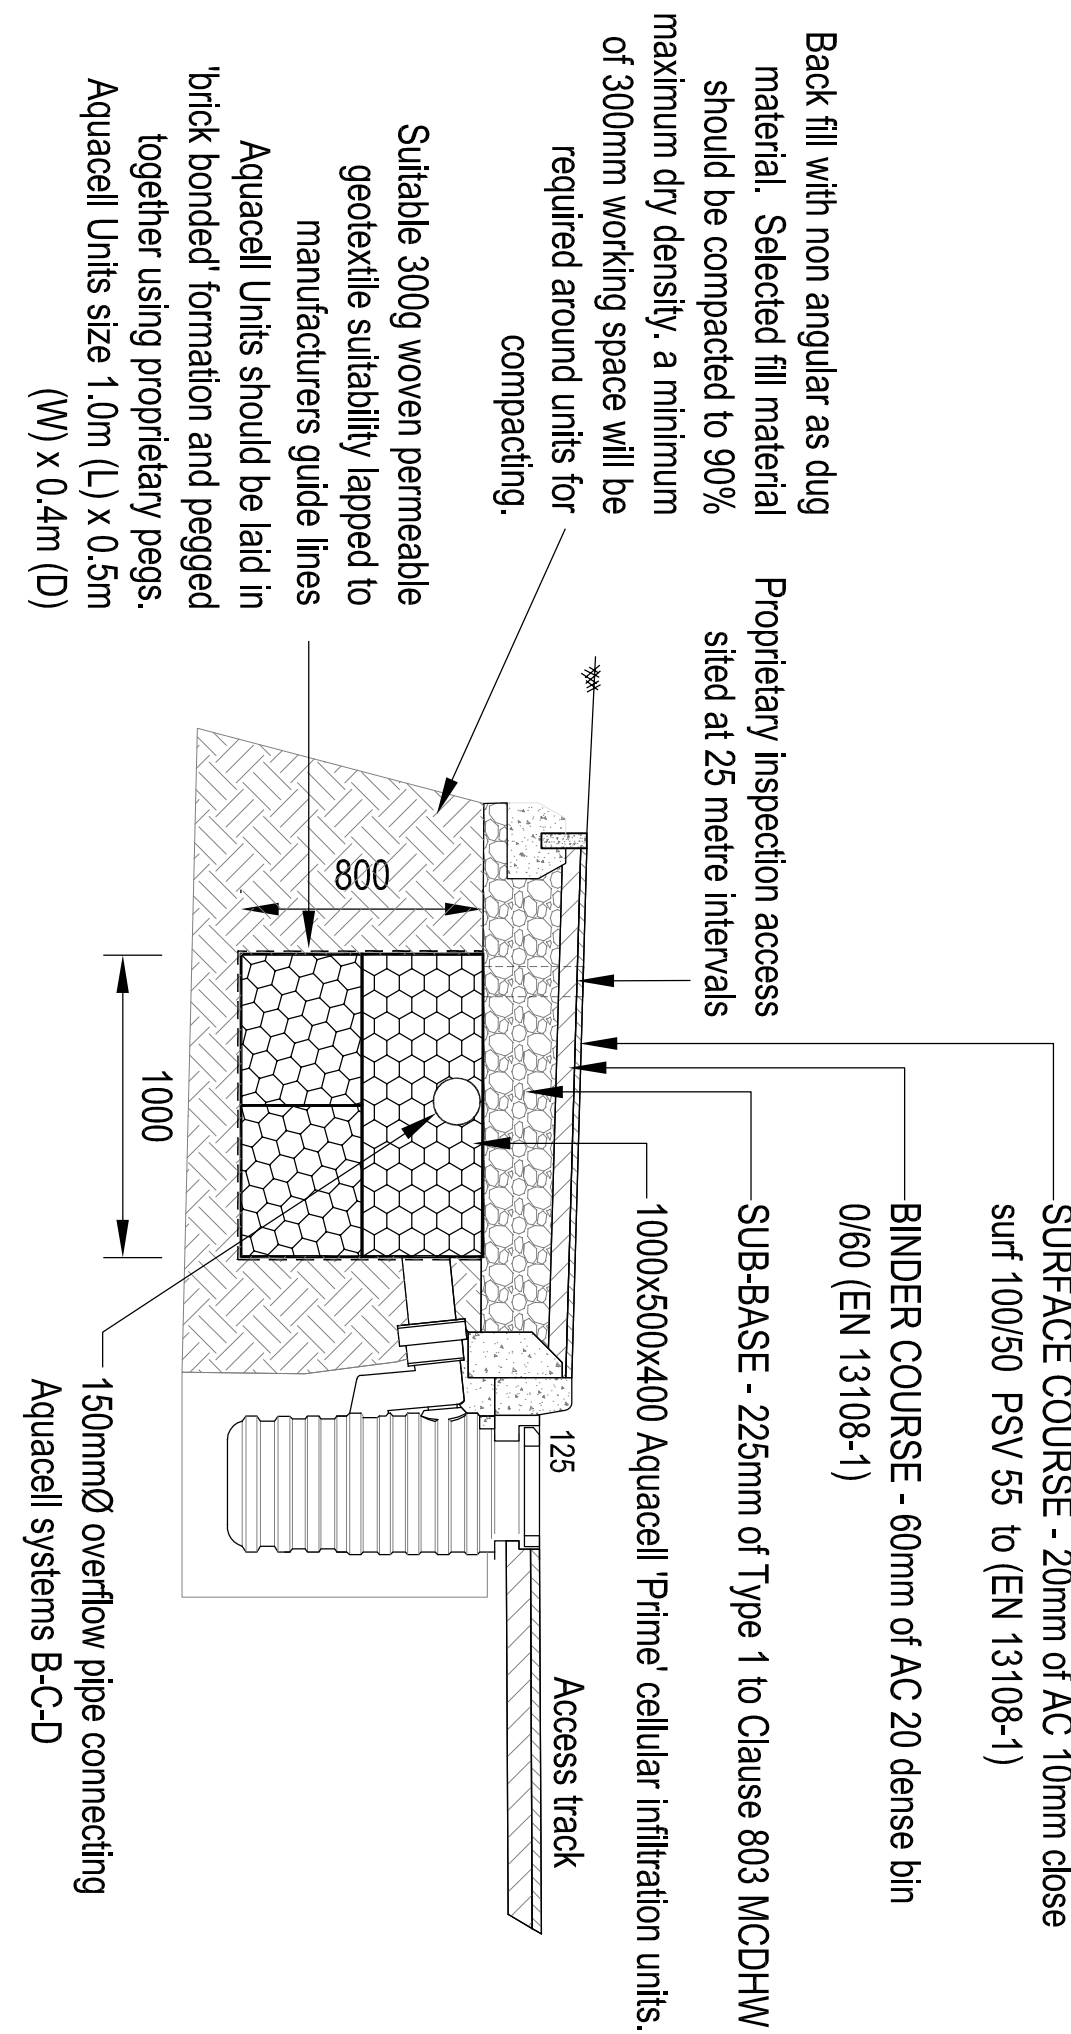


Access Track Details AquaCell Drainage Details

Rev.	Date	Details	Inhib
B	13.08.19	Aquacell overflow pipe connection added	KN
A	30.07.19	First Issue	KN

PRELIMINARY FOR TENDER

Product:
CINDERS NURSERY
YAPTON

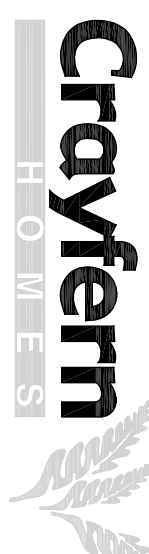Chem

ESCHER · SILVERMAN
Civil & Structural Consulting Engineers
Roughgait, A2 Omega Park, Elexton Way, Chancelers Ford, Harrogate SO5 4SE
Tel: 023 8072 8659 Email: reception@eschersilverman.co.uk
www.eschersilverman.co.uk

Engineering Details				Drawing Title	
Standard Construction Details					
Drawn	Checked	Scale	Paper Size	Date	
John M.		1/2" = 1'	A1	07/19	
Job No.		Drawing No.	Revision		
ES1826		501-04	B		