




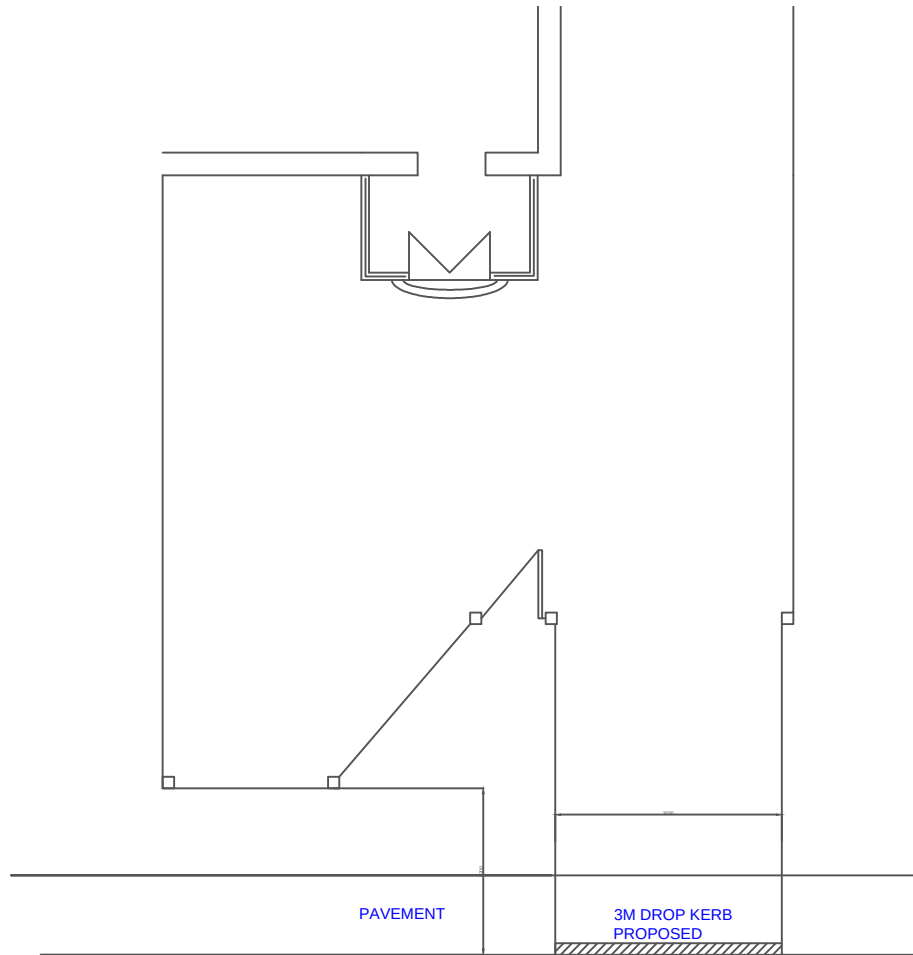

Existing Plan 1:100

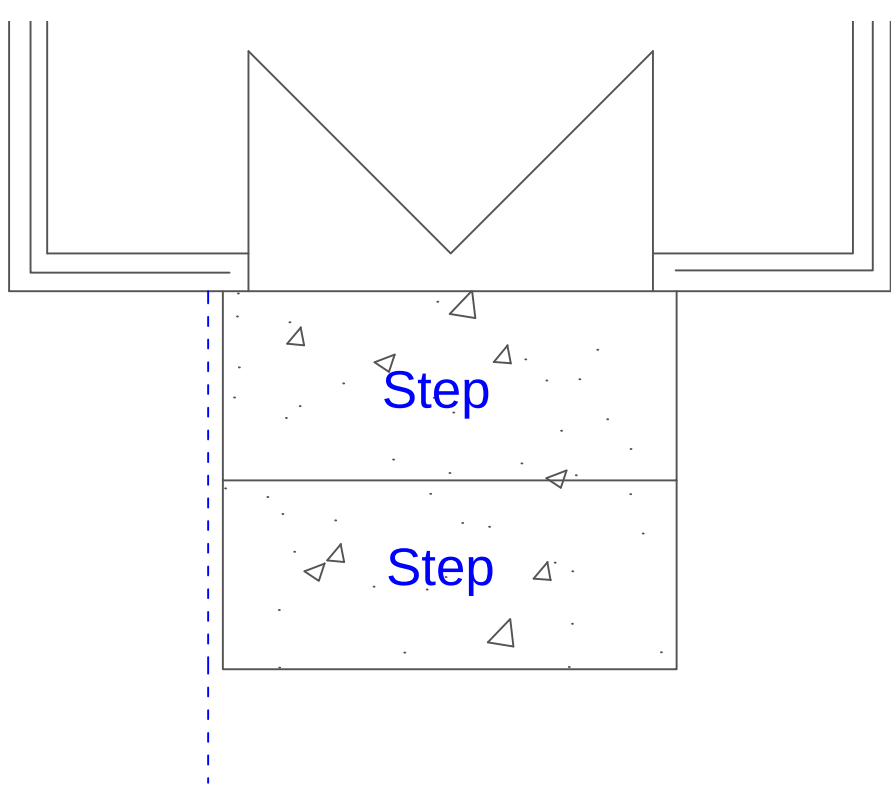

Note:
Exact locations of rails, fittings to be
agreed with customer

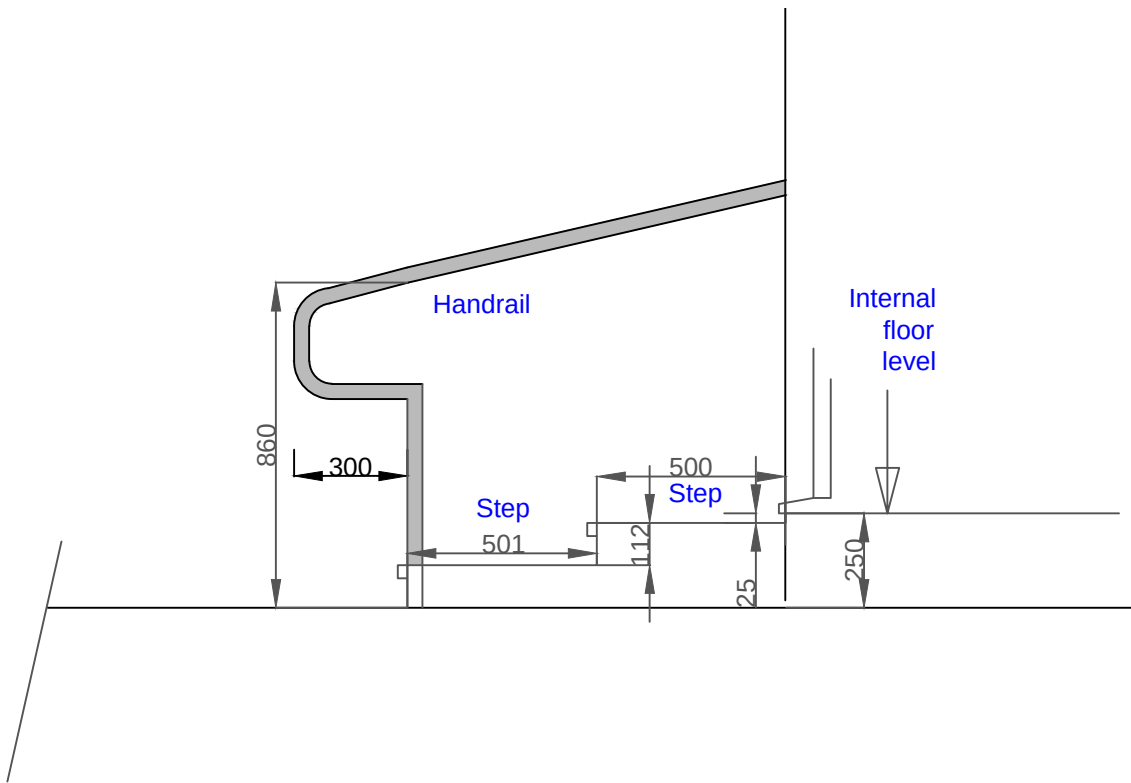

Proposed Plan Steps 1:20



JHBURLEY LTD.

CHARTERED SURVEYORS

Tel: 01903 741559 email jon@jburley.co.uk

CLIENT
Mrs Patricia Cavozi
16 East Bank
North End Road
Yapton BN18 0DJ

PROJECT
Front Access and Drop Kerb

TITLE
Existing & Proposed

SCALE 1:20 and 1:100 at A3

DRAWN - JHB

DWG. NO. JHB/327/307

REVISION O 24.03.20