
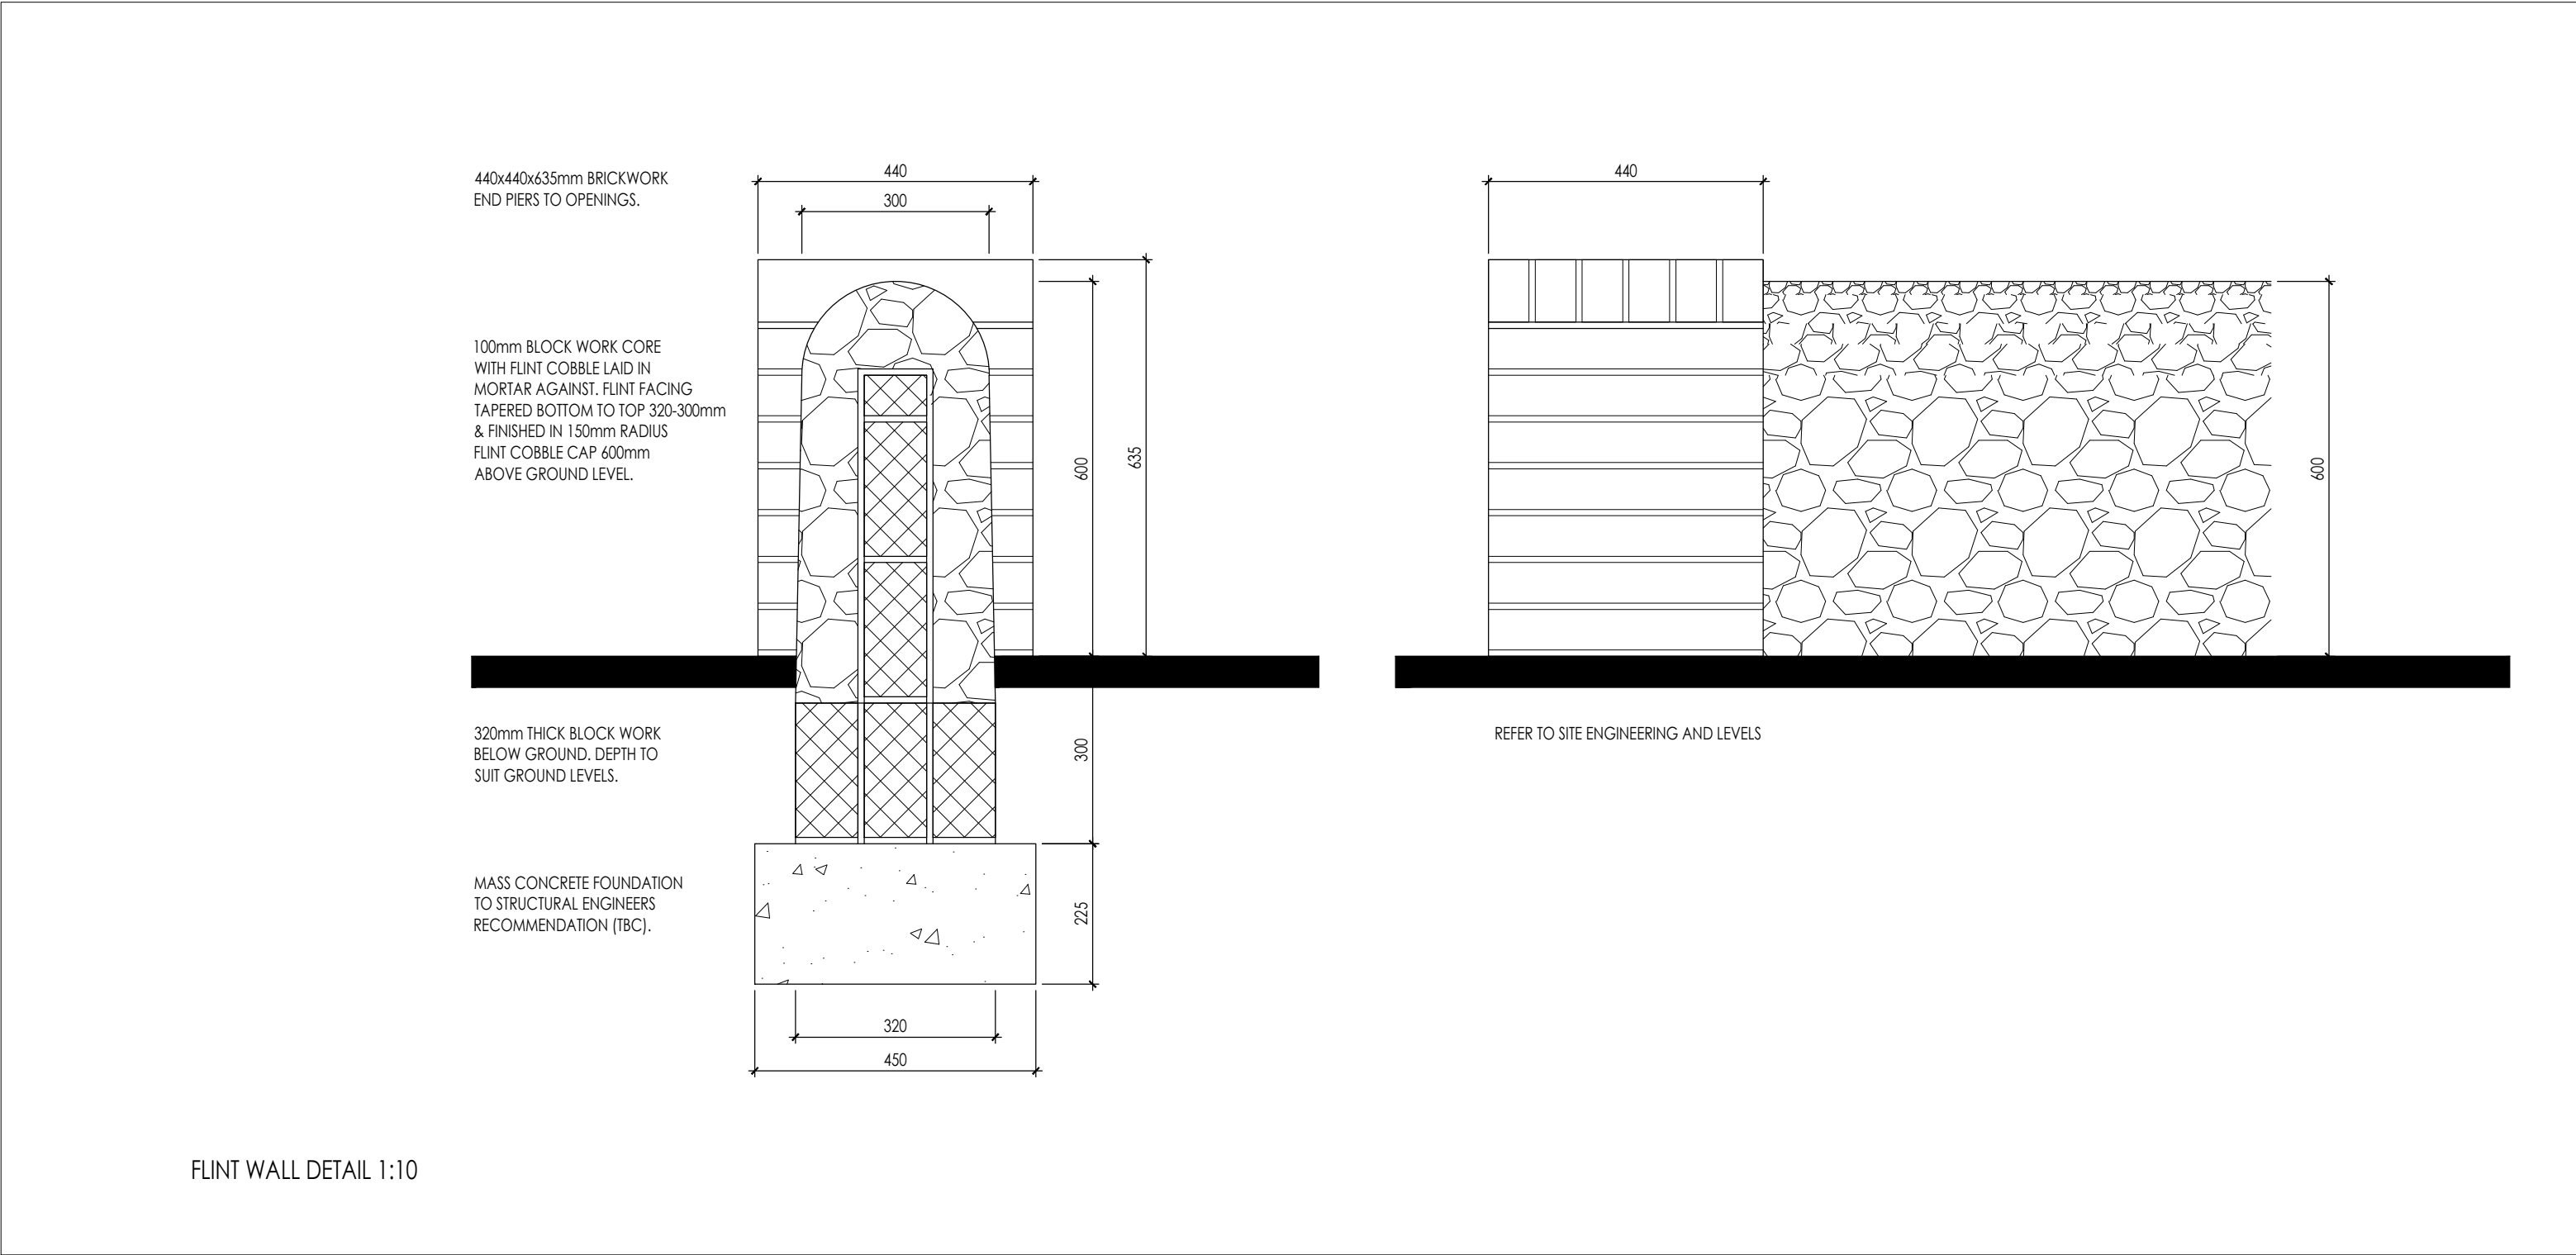


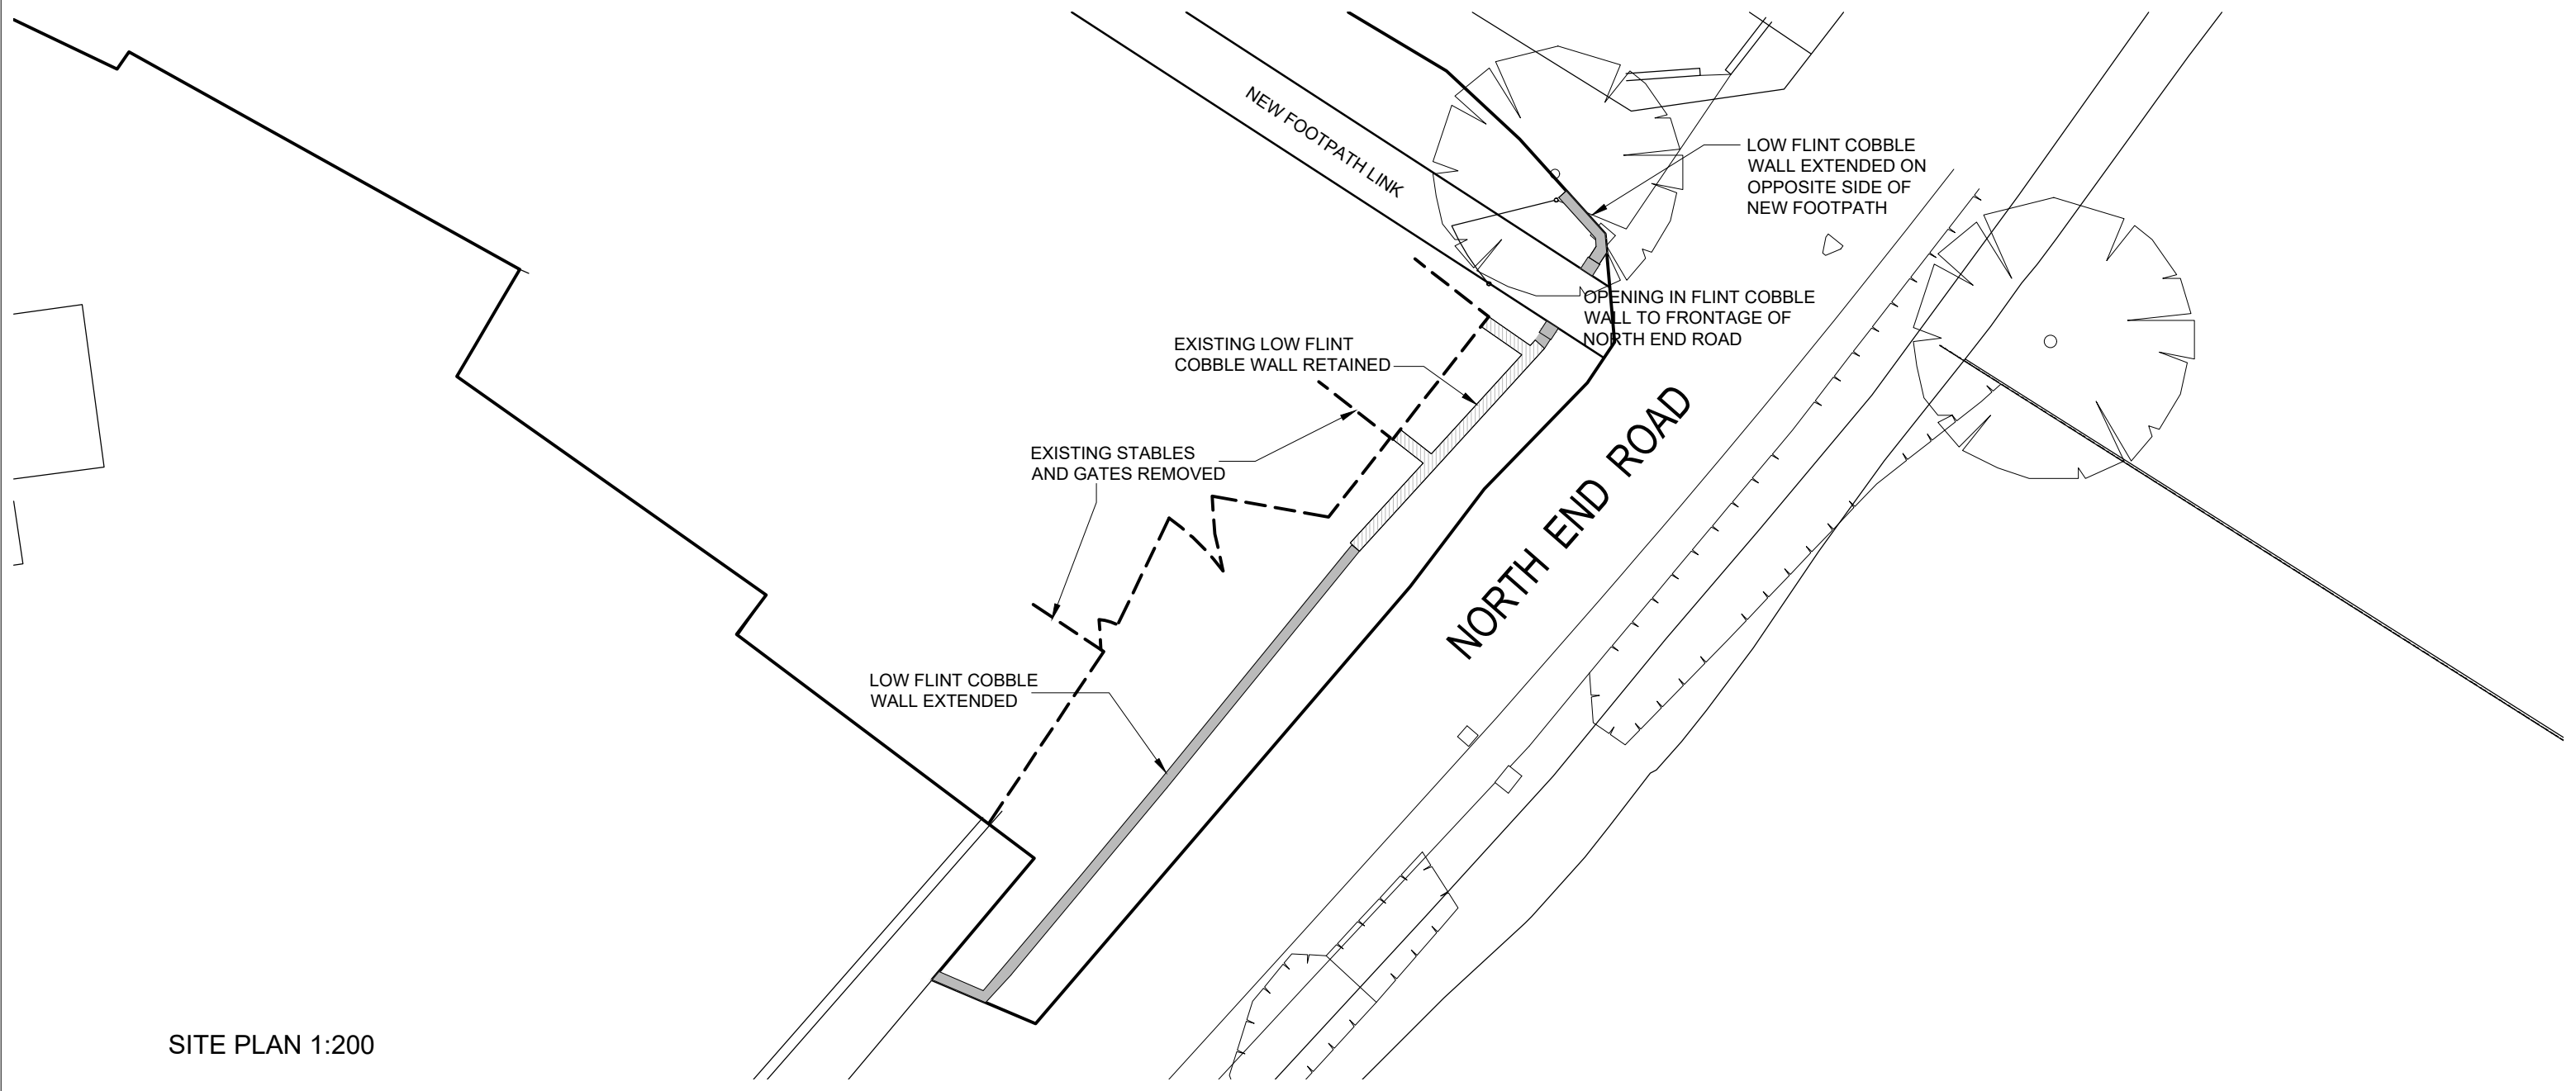

No.	Date	Initial	Description
Revisions			

This drawing is subject to Copyright.
DO NOT SCALE FROM THIS DRAWING

Block Name

FLINT WALL

Development	YAPTON		
Location	NORTH_END_ROAD_YAPTON		
Marketing Name	-		
Drawing Title	FLINT_WALL		
Drawing Number	783-DET-002		
Revision	-	Scale @ A1	1:10_ & 1:200
Drawn By	SK	Date Started	24.05.2021
Checked by		Date	



PRELIMINARY