


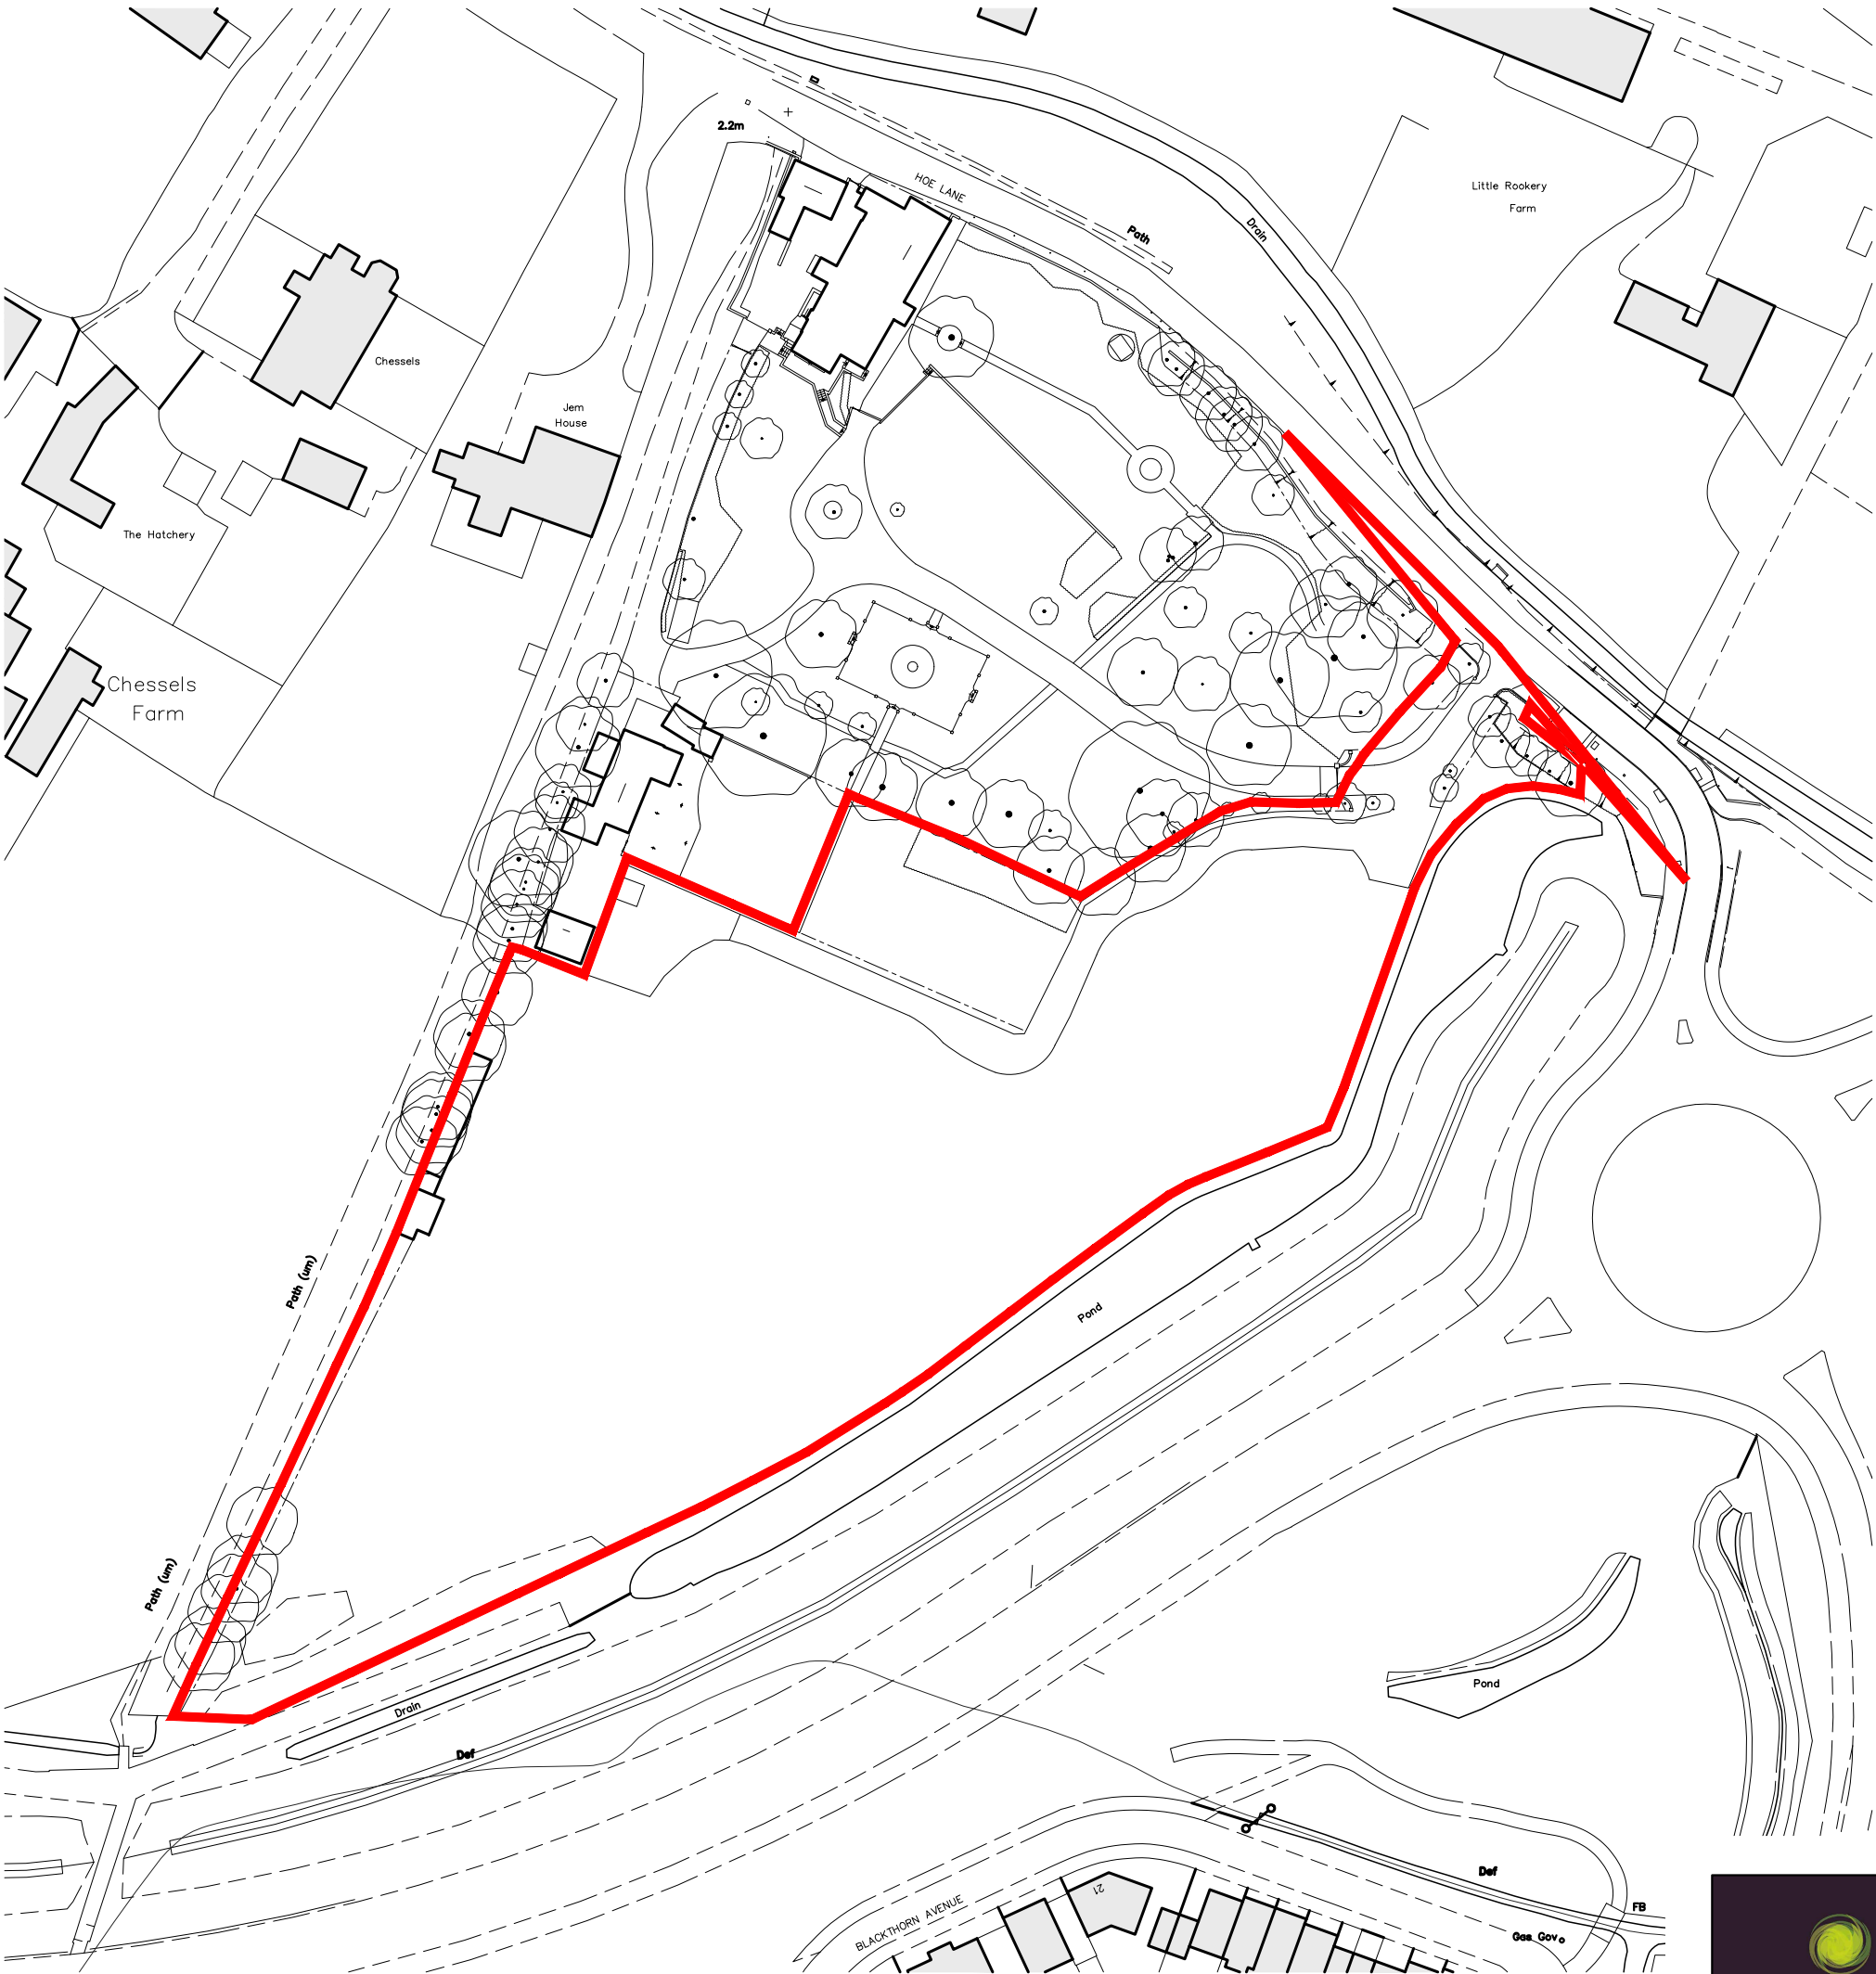

Land at Bonhams

Hoe Lane

Flansham, Felpham

Pallant Homes

Project & Drawing title				
Existing Site Layout				
Drawn CJP	Date May 17	Checked HJG	Date May 17	Scale at
Job N°.	Drawing N°.		Rev.	
17-071		002		
Status		PLANNING APPLICATION		

Ground Floor | Bicentennial Building

Southern Gate | Chichester

West Sussex | PO19 8EZ

01243 774748

admin@mharchitects.co.uk

www.mharchitects.co.uk

United Company

Registered in England No. 1994232

