




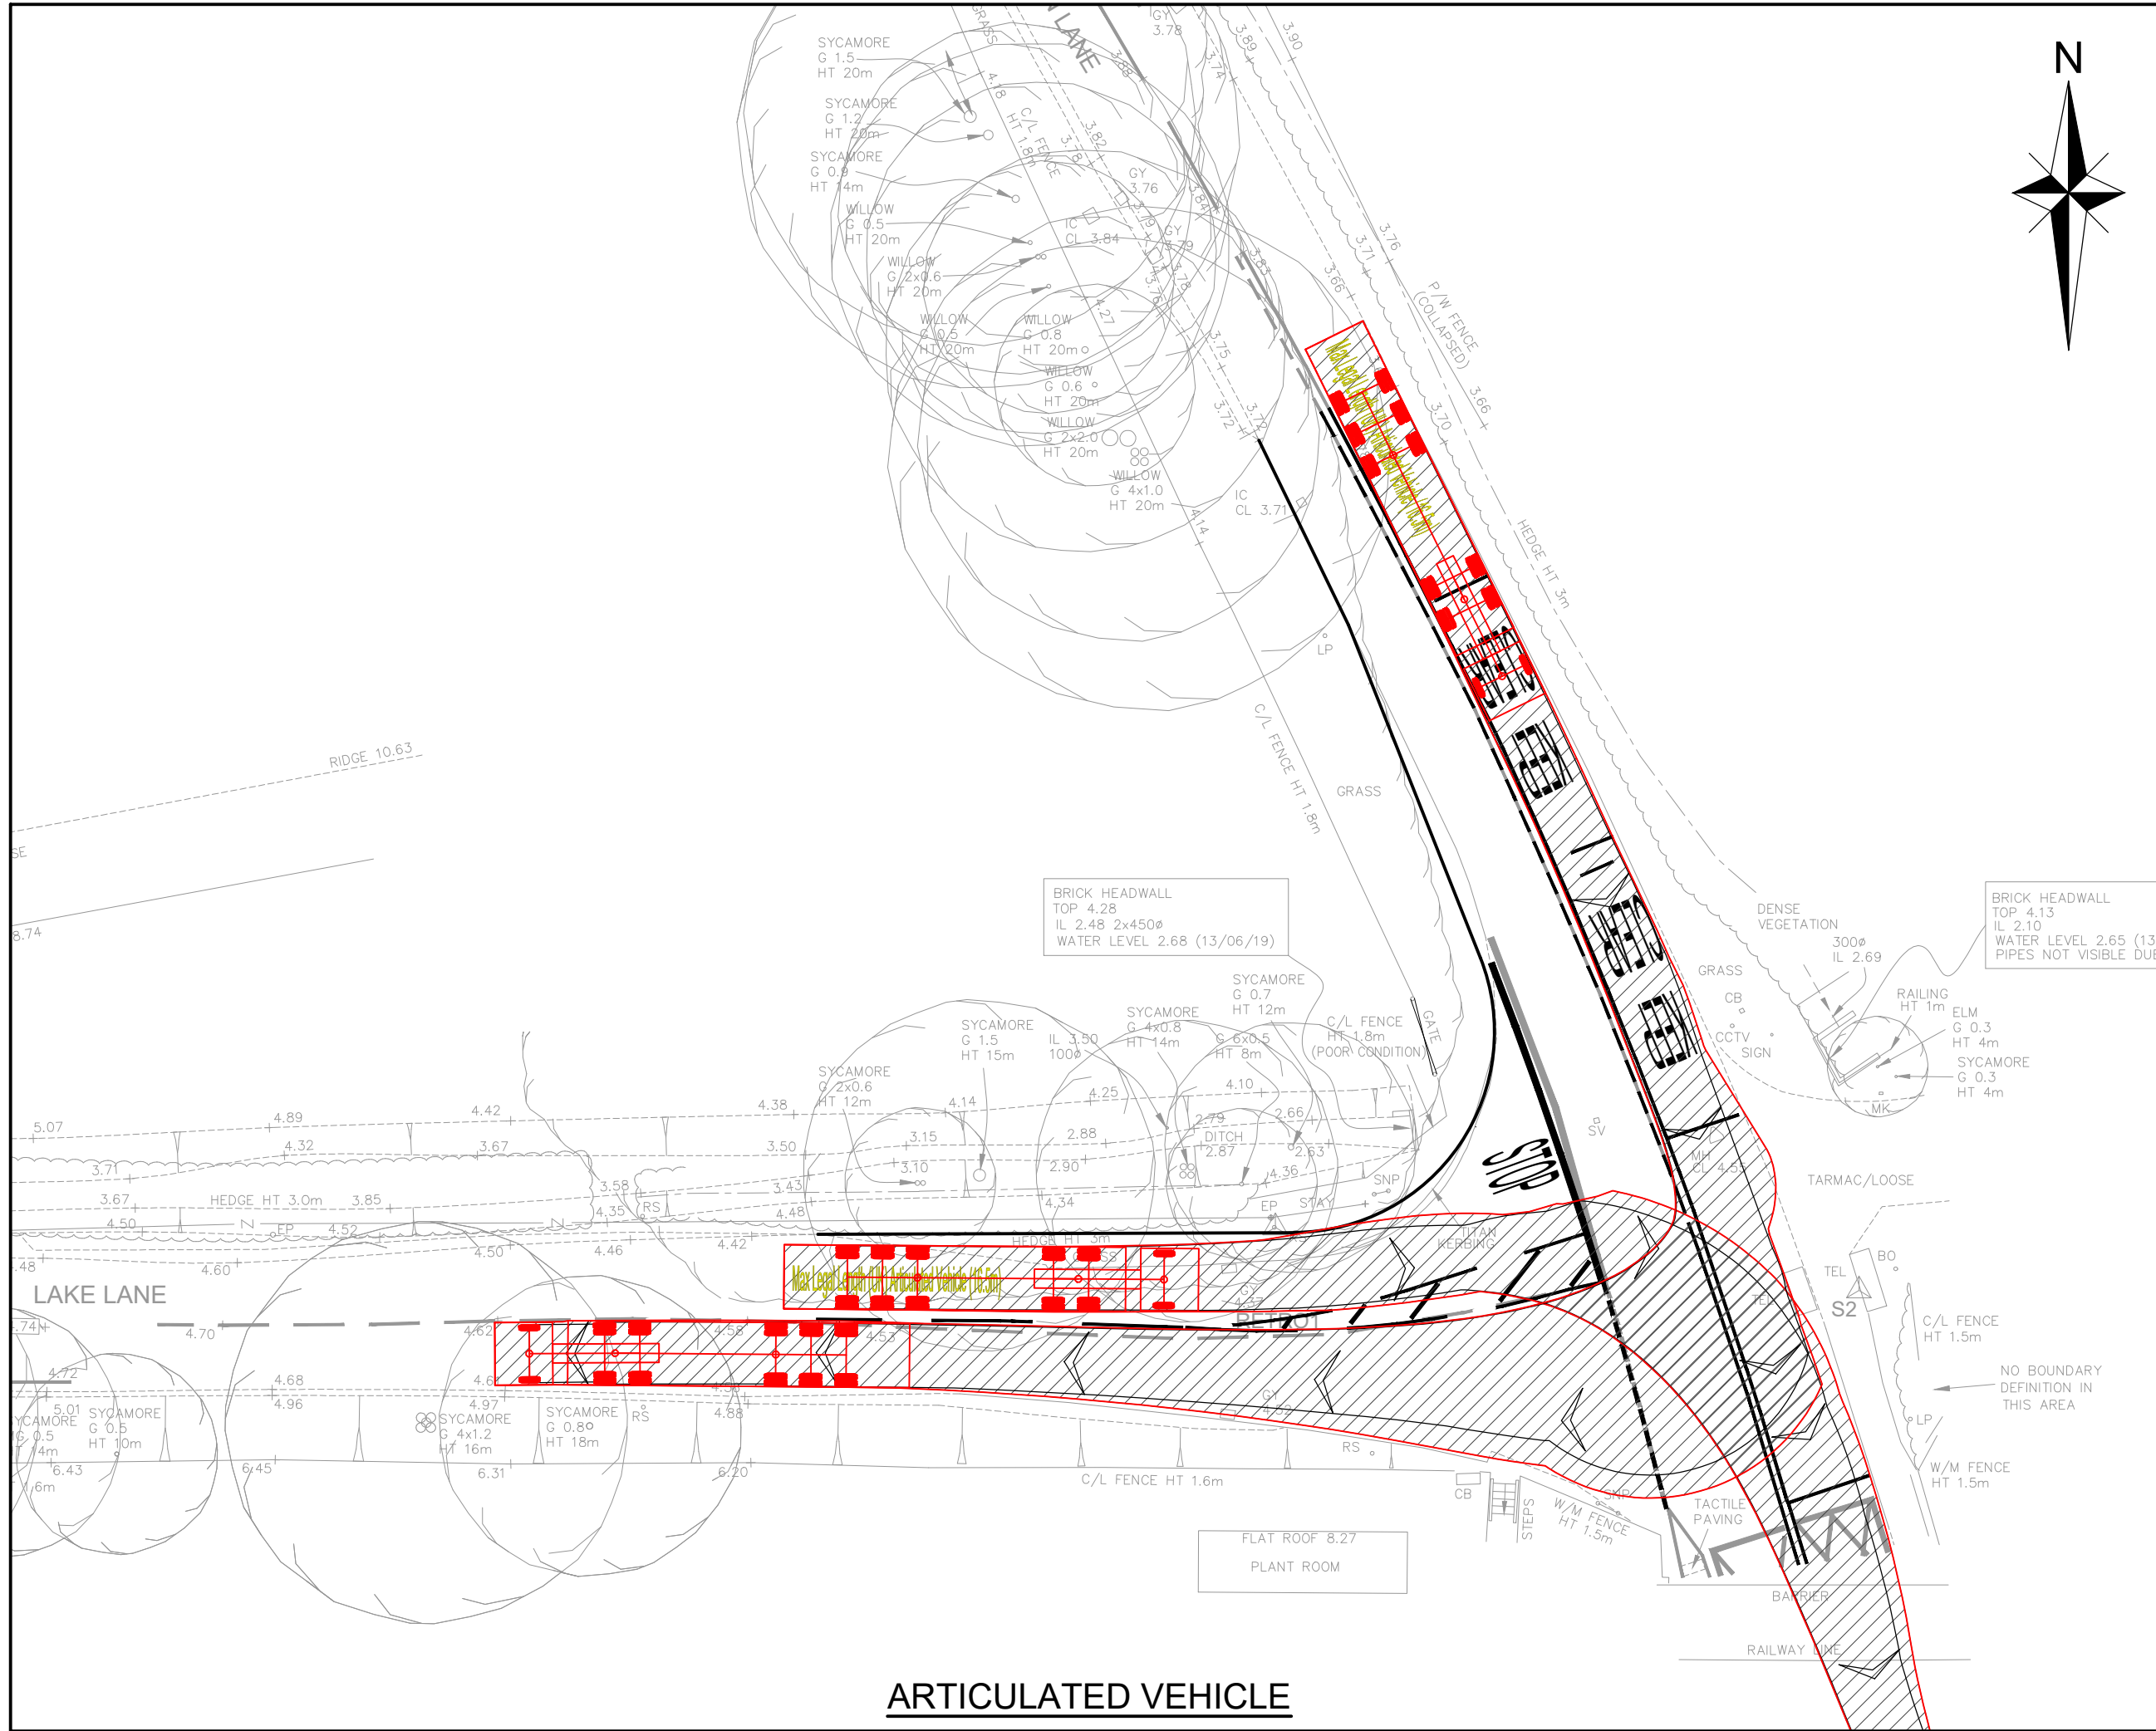


ARTICULATED VEHICLE

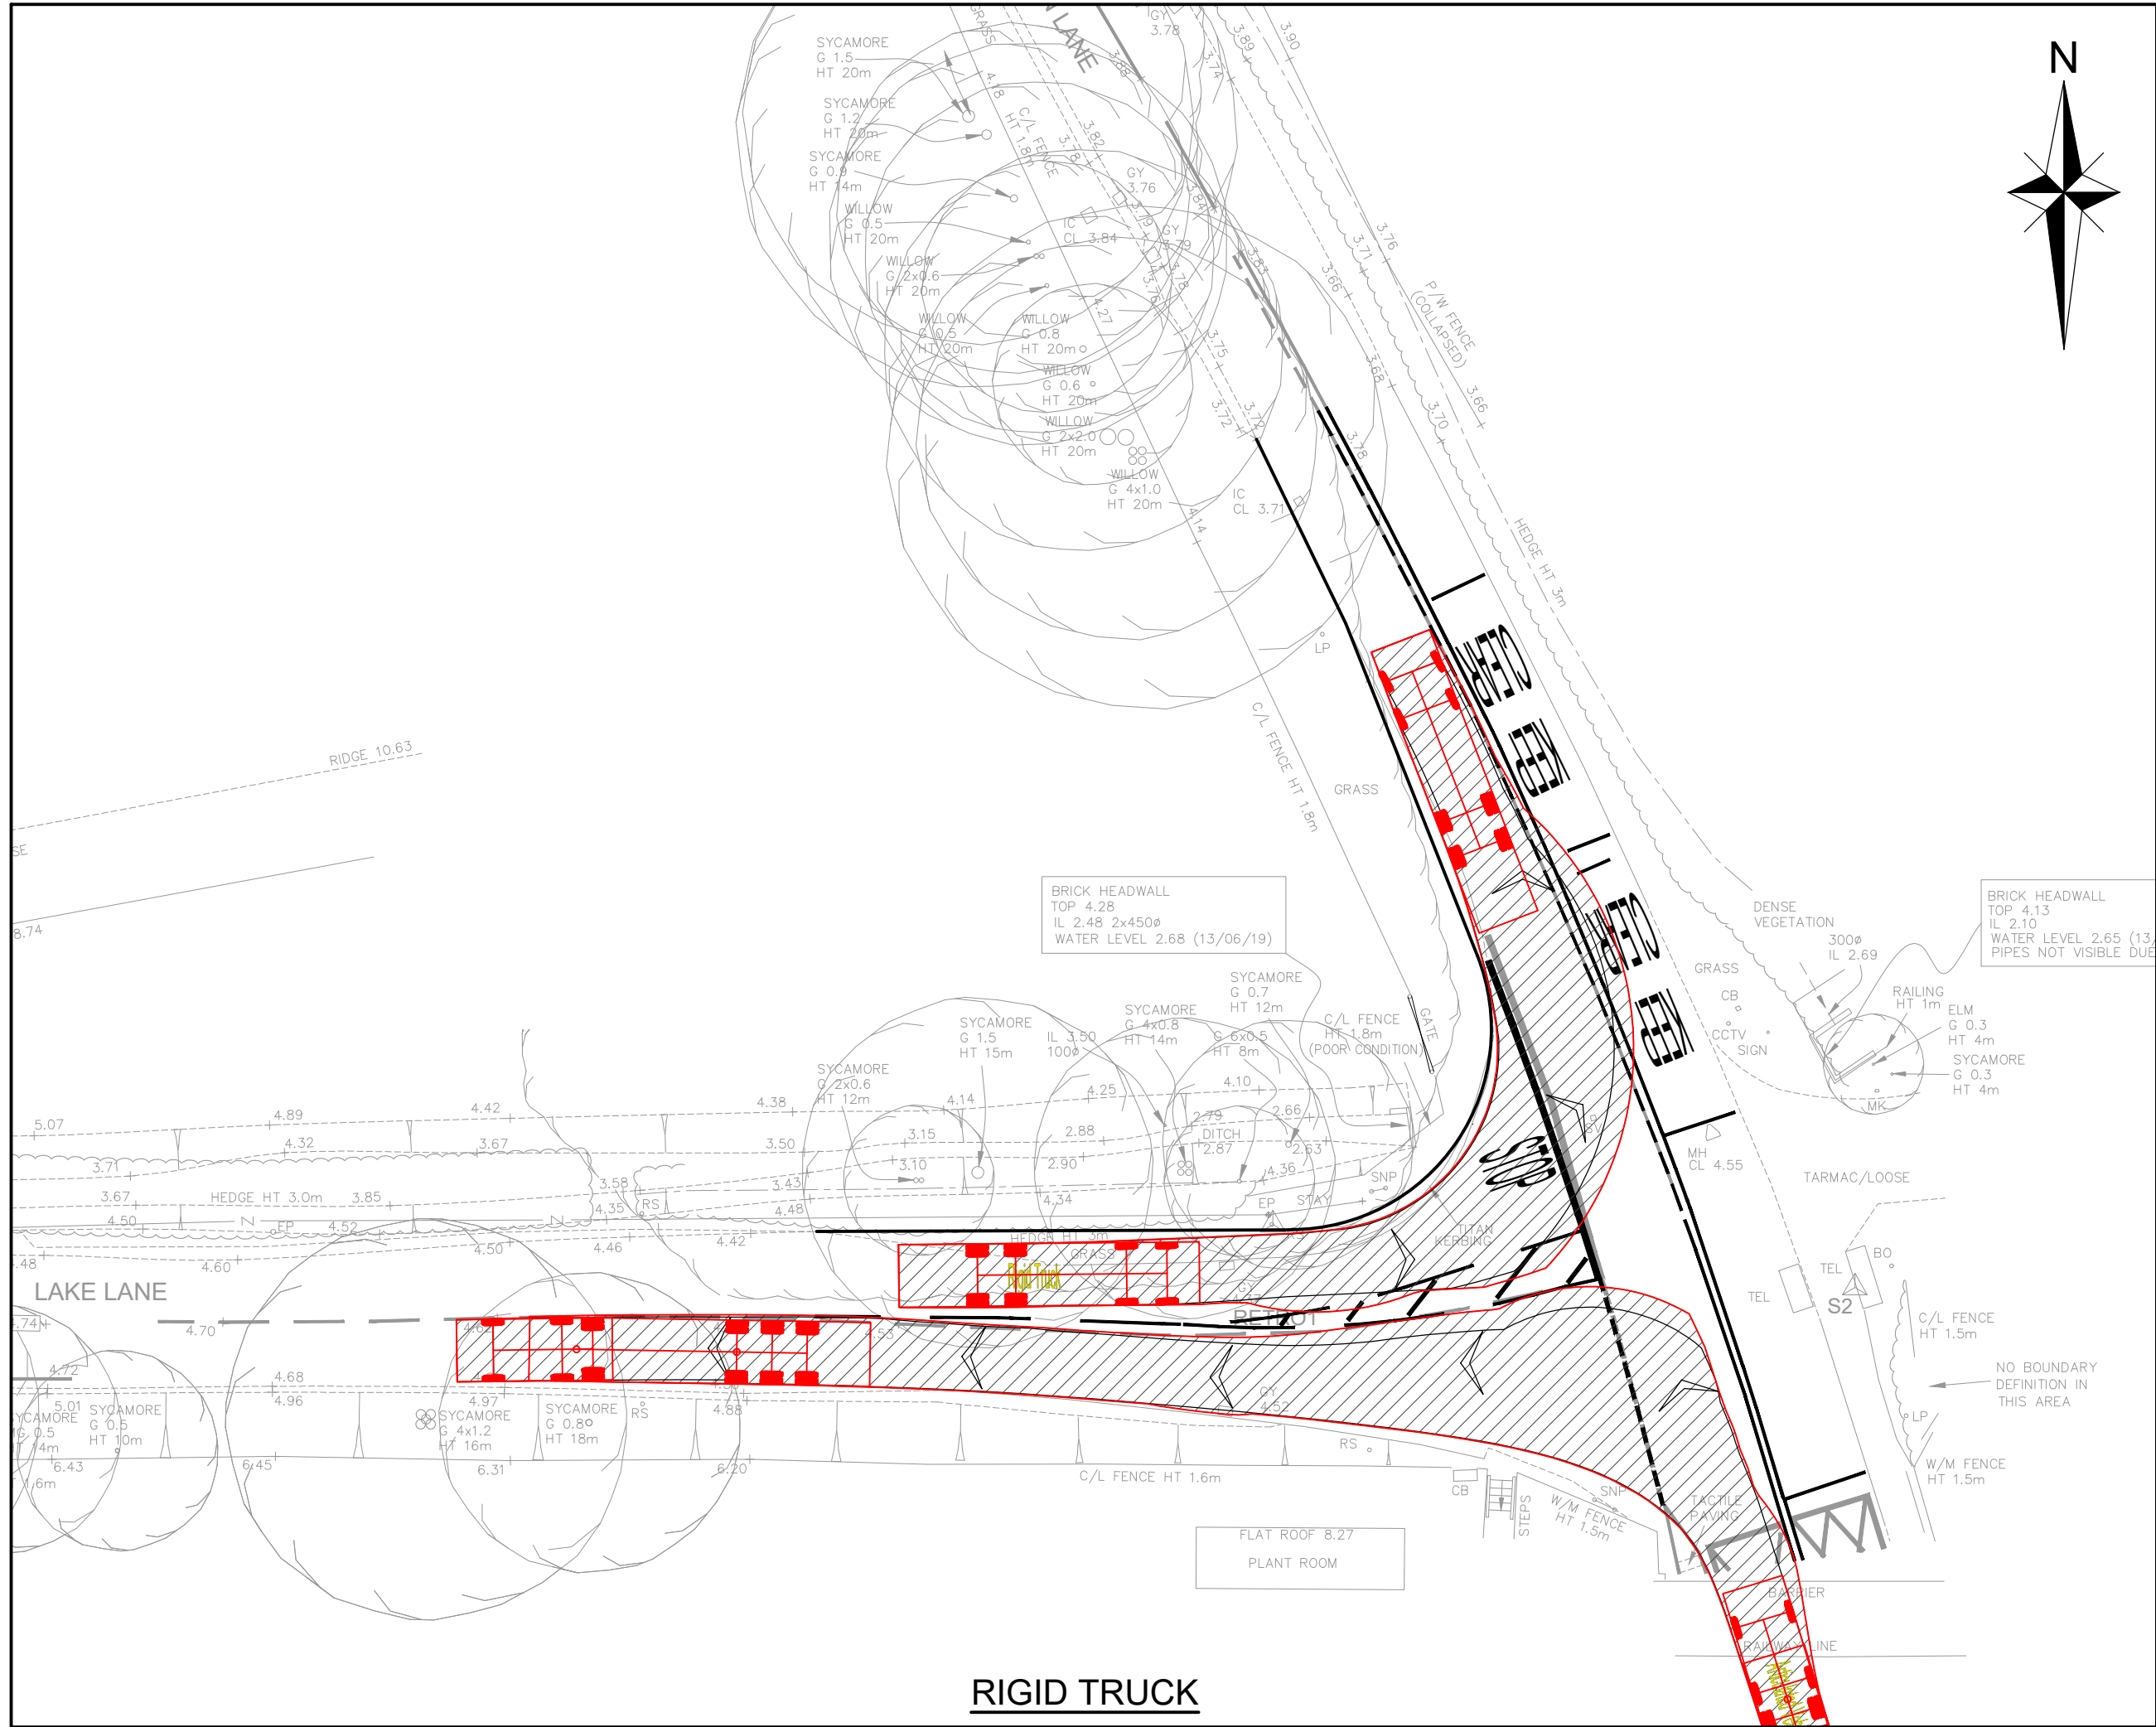

RIGID TRUCK

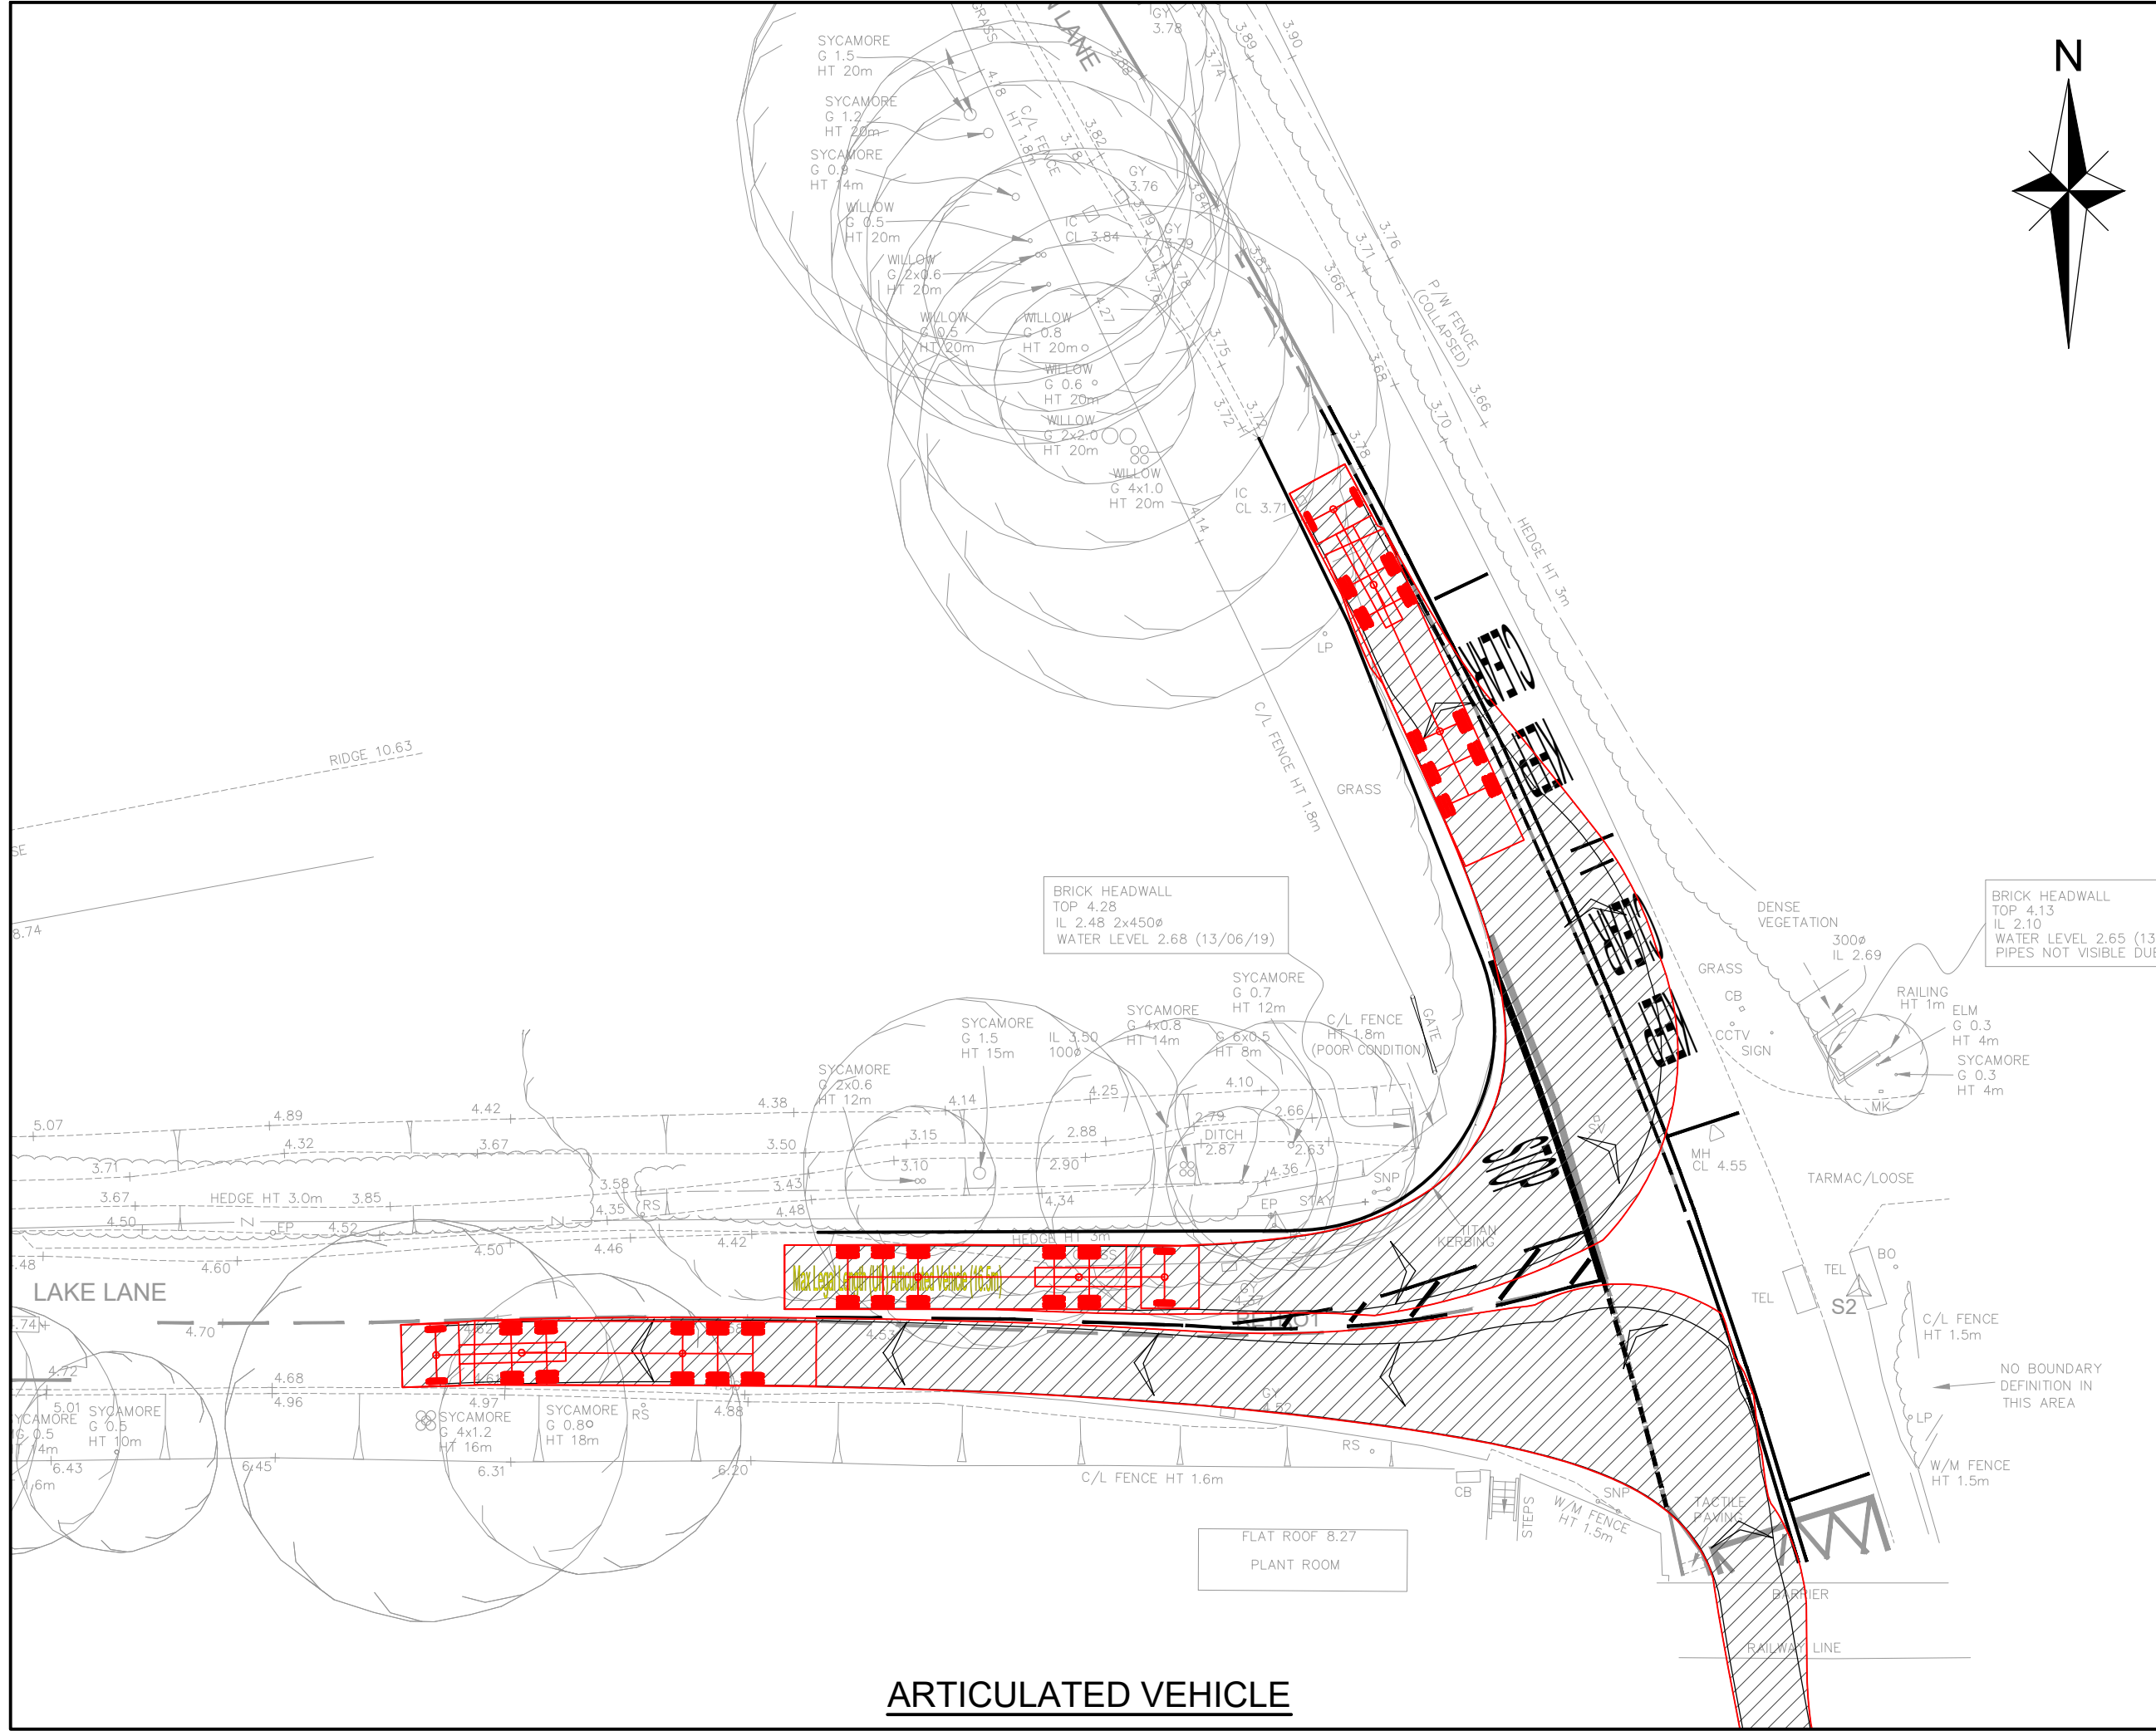

ARTICULATED VEHICLE

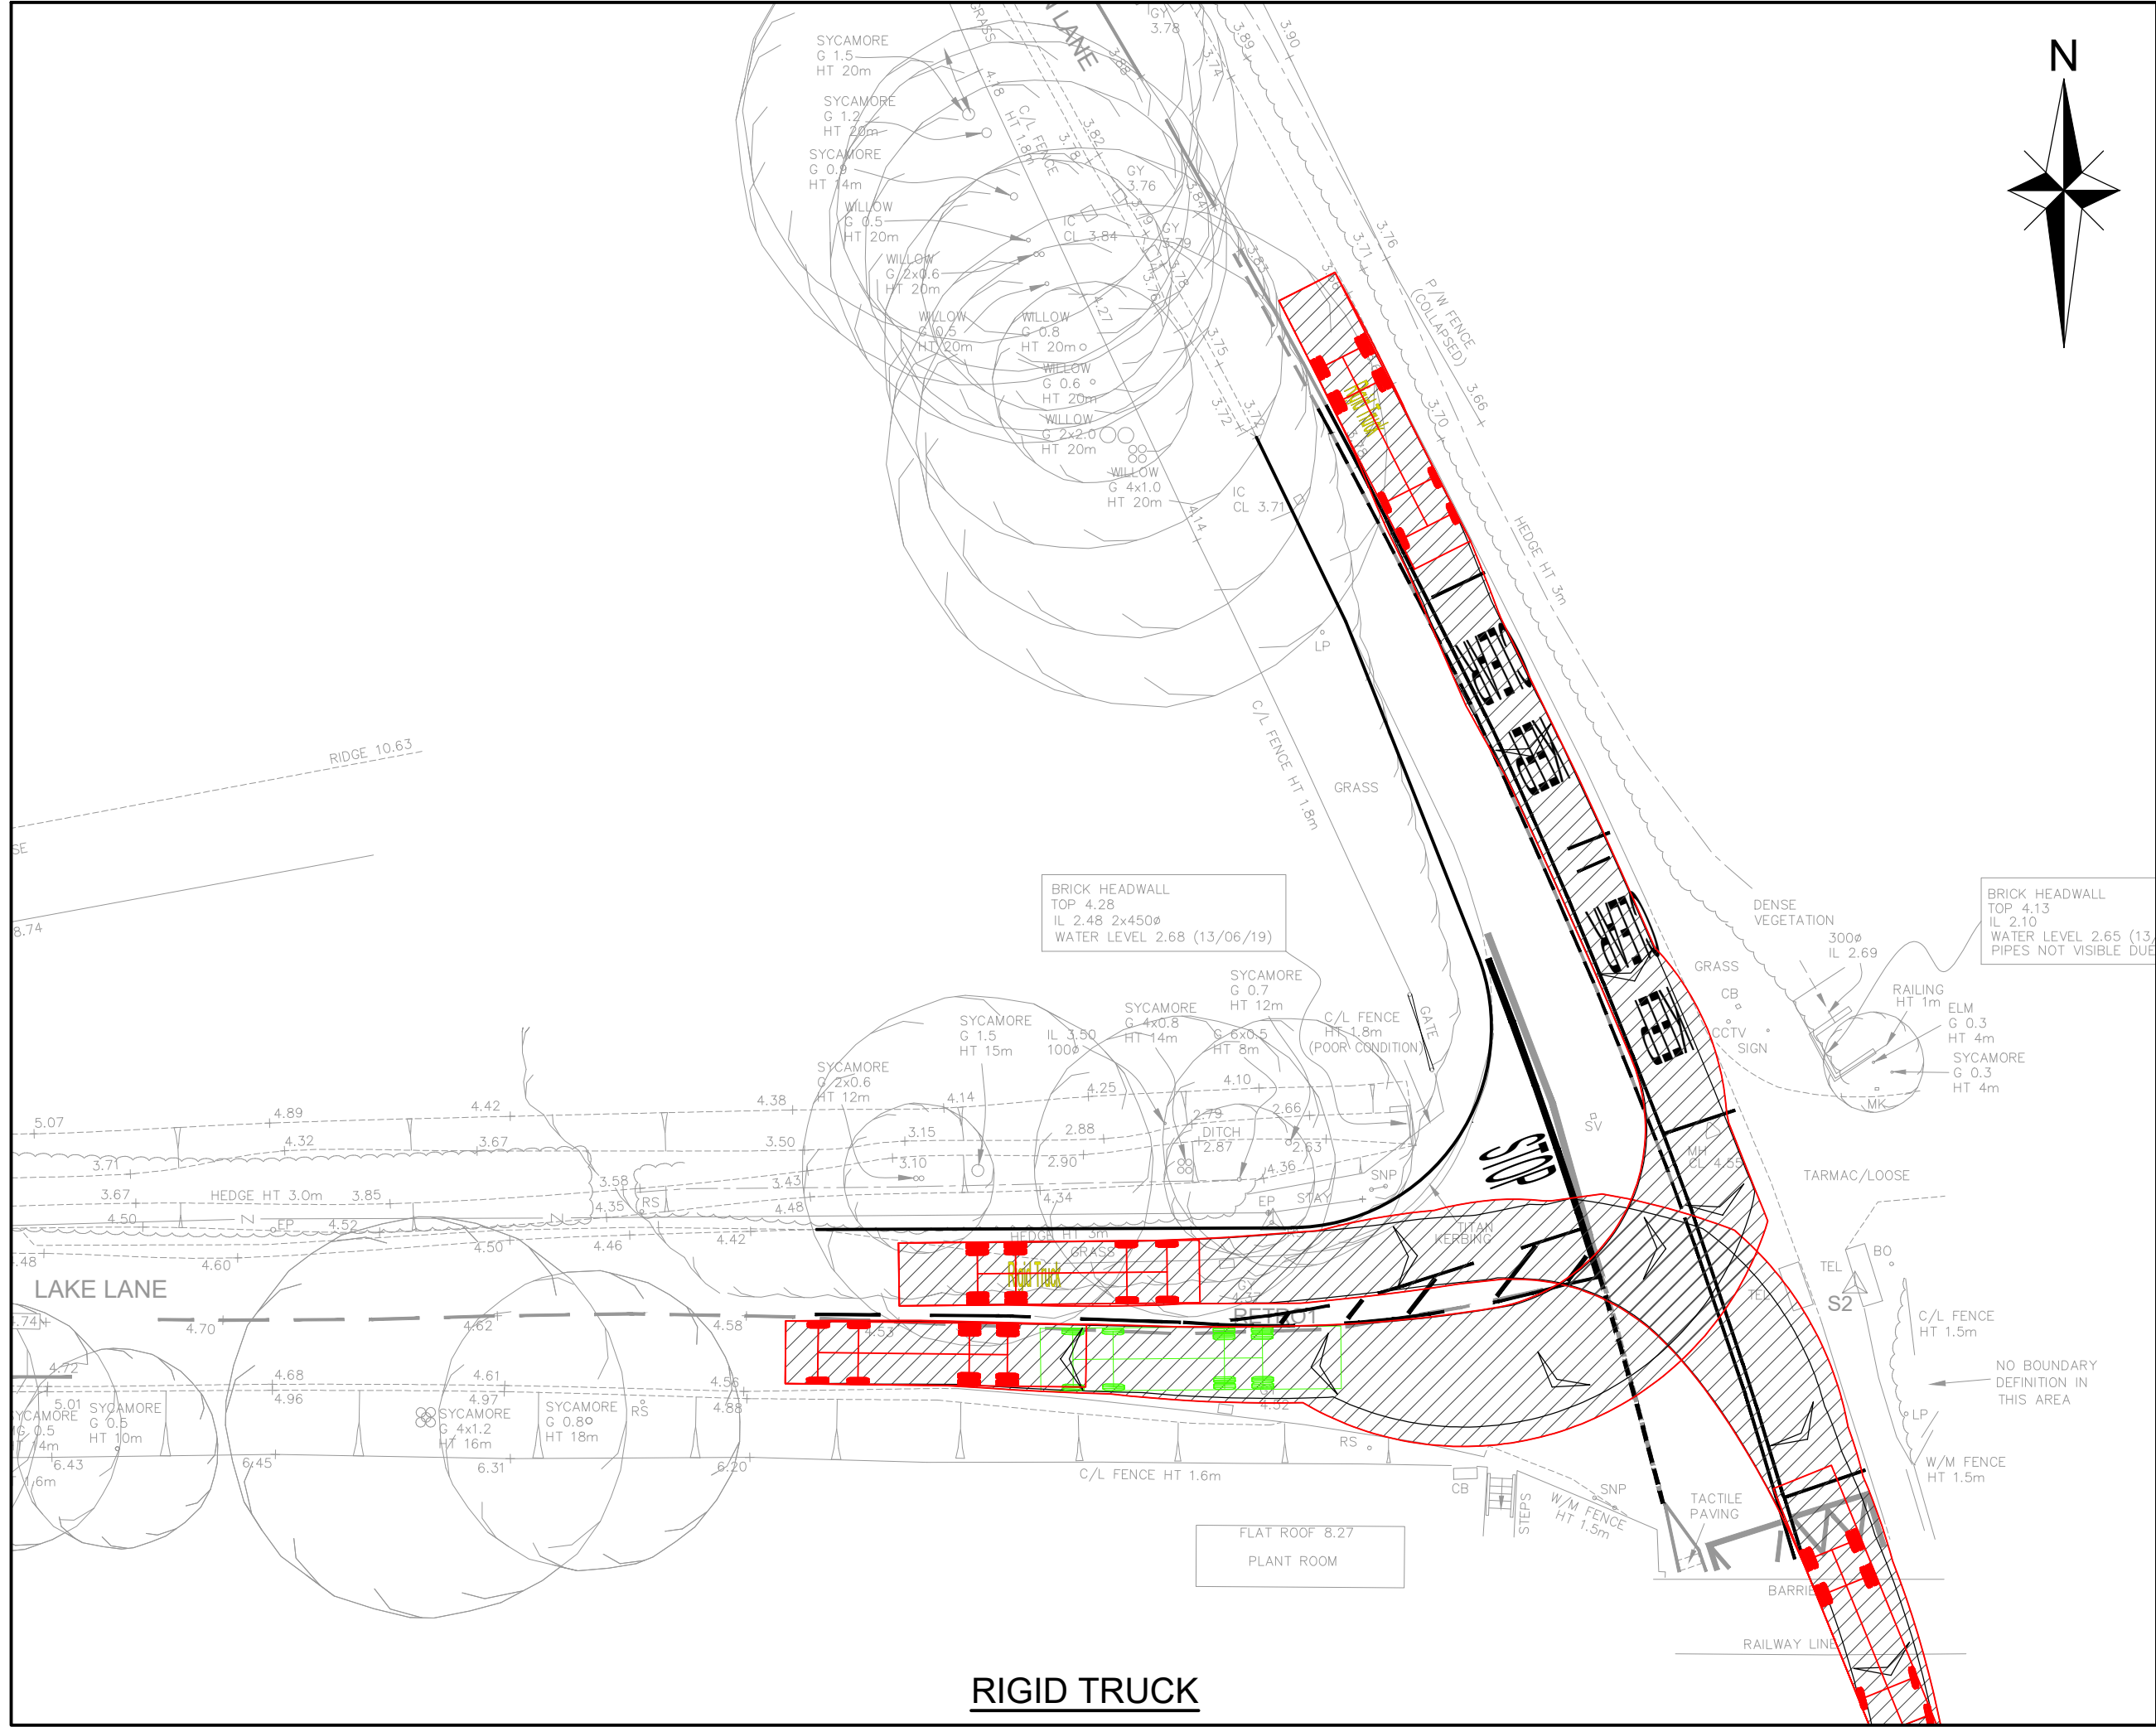

RIGID TRUCK

NOTES

1. IF THERE IS ANY AMBIGUITY BETWEEN THE SPECIFICATION AND THE DRAWINGS, THE CONTRACTOR SHALL IMMEDIATELY INFORM THE ENGINEER.

2. DO NOT SCALE FROM THIS DRAWING. WORK FROM FIGURED DIMENSIONS ONLY.

VEHICLE TRACKING DATA:

Max Legal Length (UK) Articulated Vehicle (16.5m)

Overall Length

2.550m

Overall Width

2.500m

Overall Body Height

3.691m

Min Body Ground Clearance

0.411m

Max Track Width

2.500m

Lock to Lock Time

6.00s

Kerb to Kerb Turning Radius

6.500m

Max Legal Length (UK) Rigid Truck (12.0m)

Overall Length

12.000m

Overall Width

2.500m

Overall Body Height

3.691m

Min Body Ground Clearance

0.411m

Max Track Width

2.500m

Lock to Lock Time

6.00s

Kerb to Kerb Turning Radius

11.900m

NOT FOR CONSTRUCTION

SUBJECT TO TECHNICAL APPROVAL

AMENDED IN ACCORDANCE WITH WSCC COMMENTS DATED 15.01.20

Rev

Amendments

Dm

Chk

App

Date

ODYSSEY

Tuscany House
White Hart Lane
Basingstoke
Hampshire RG21 4AF

Telephone: 01256 331144
Fax: 01256 331134
E: info@odysseyconsult.co.uk
W: www.odysseyconsult.co.uk

Job Title

FORD LANE, YAPTON
LAKE LANE JUNCTION

Drawing Title

SECTION 278 VEHICLE
SWEEP PATH ANALYSIS

Client

REDROW

Scale

1:250 @ A1

Date

OCT 2019

Designed

JA

Drawn

JA

Checked

SG

Approved

LH

Job No

18-344

Drawing No

18-344/602

Rev

A

APR 2018 DISTRICT COUNCIL V072500C