


P:\18-344 - Ford Lane, Yapton\Tech\Acad\Drawings\600 Series (Lake Lane Junction S278)\18-344-603 S278 Existing Services.dwg

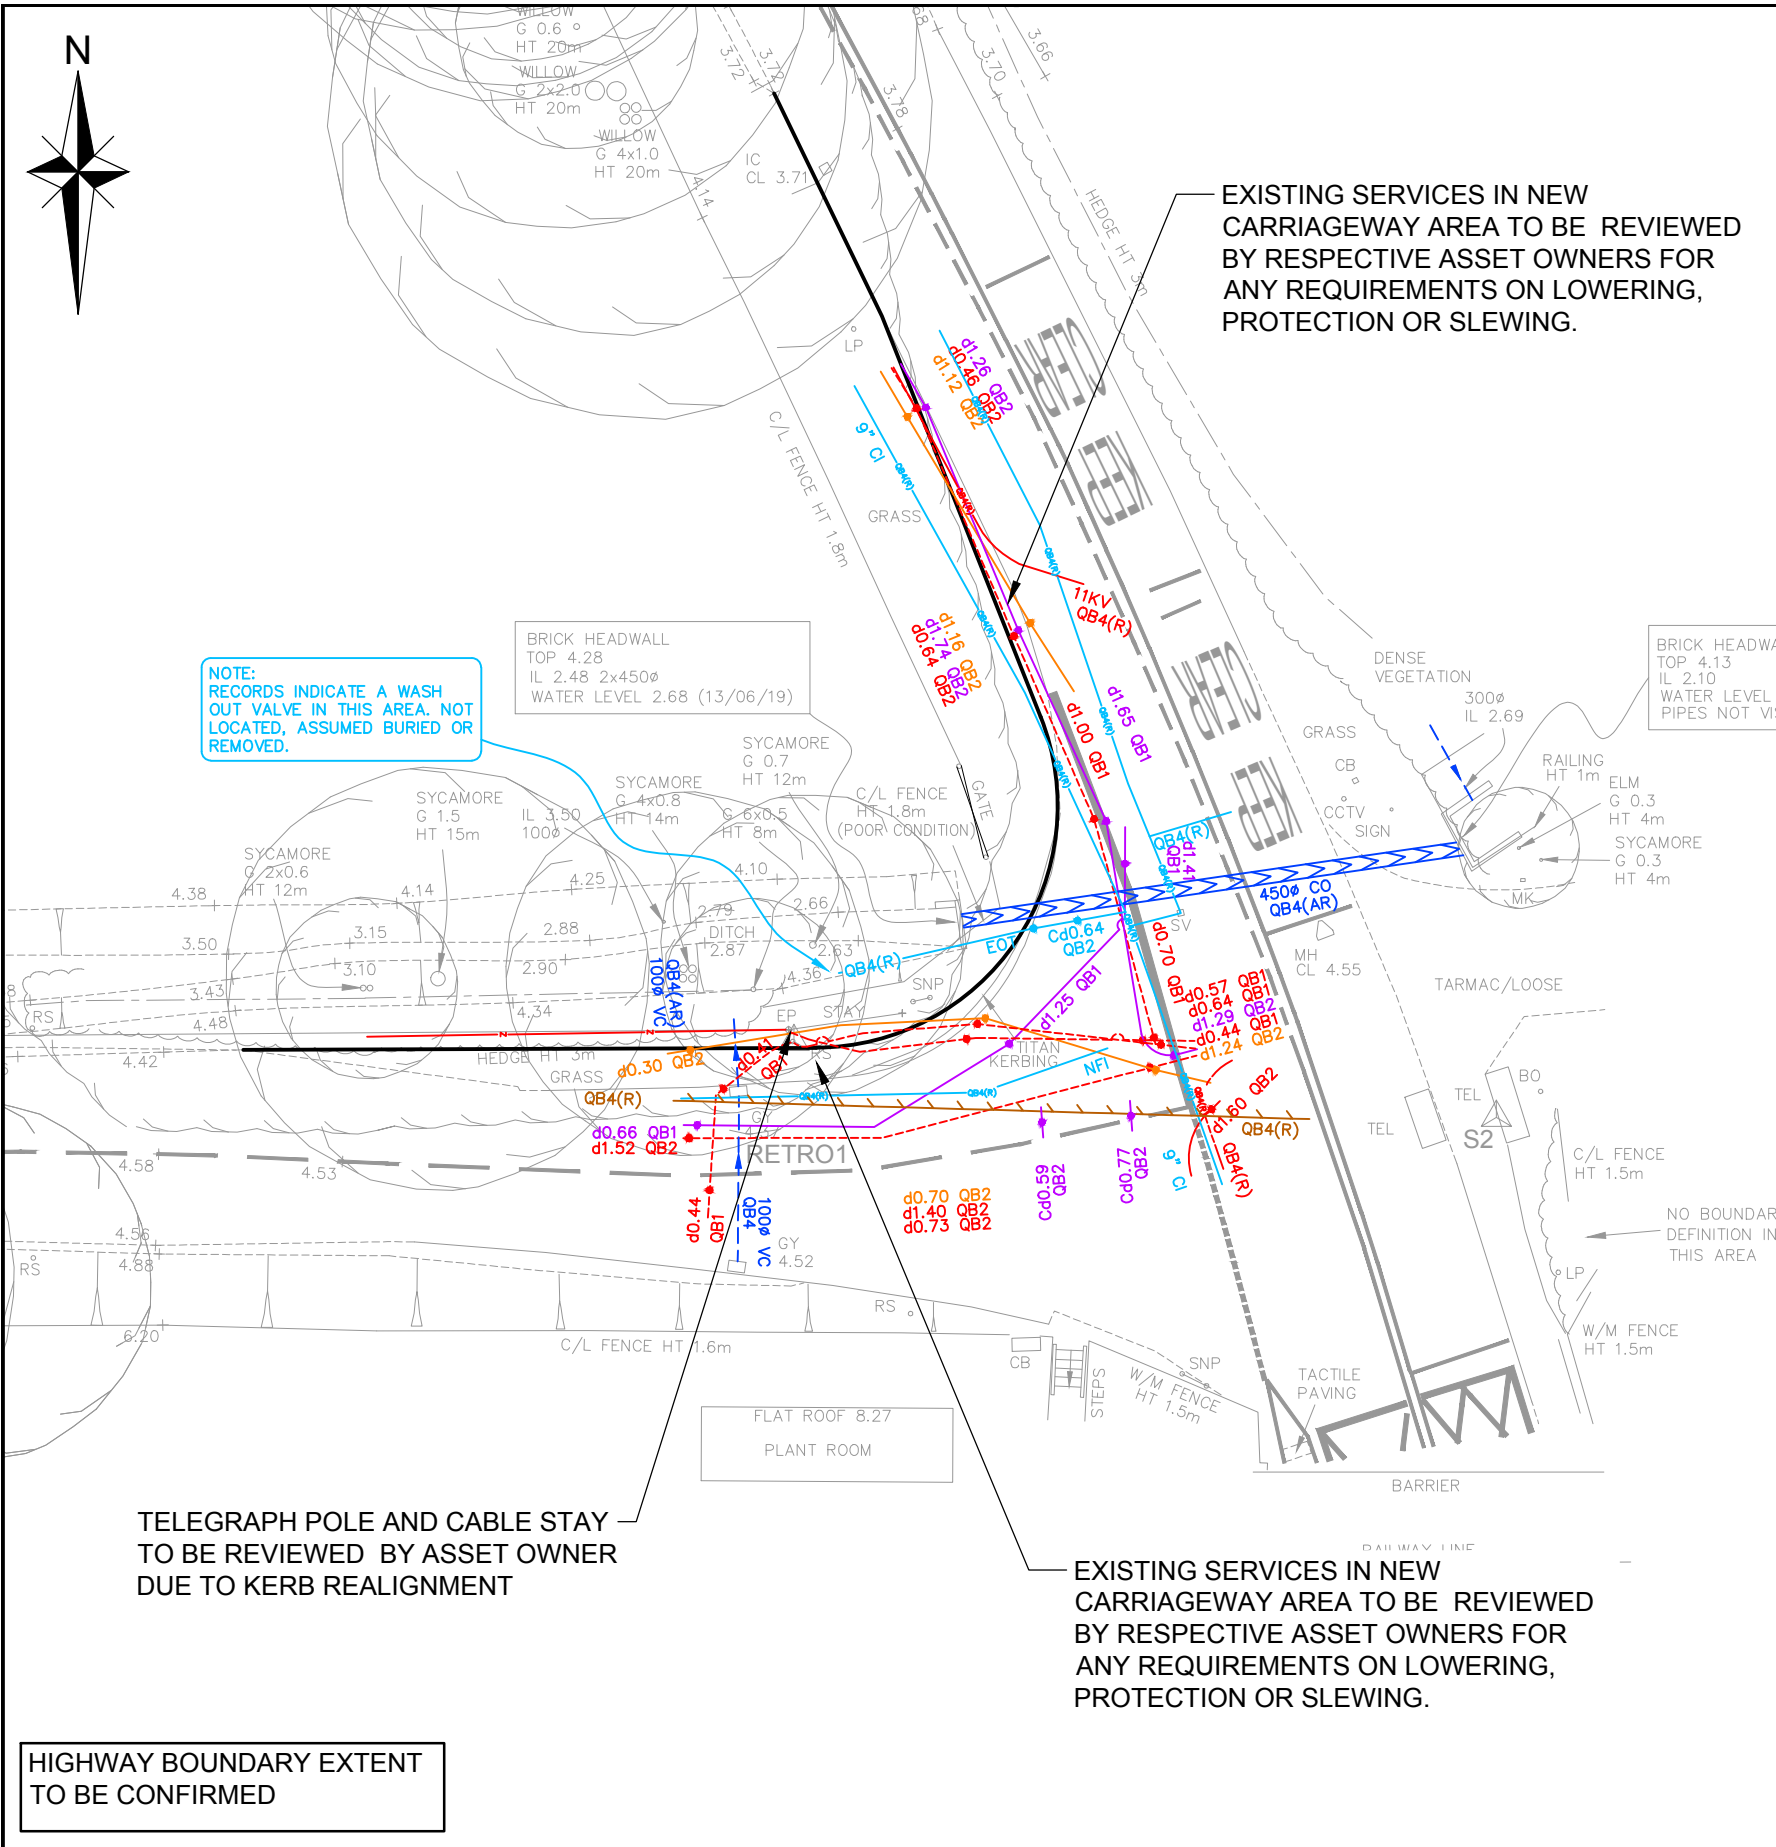

LEGEND

	INTERNAL METER
	POT ENDED SERVICE
	SEWER CAPPED RUN
	SURVEY ABANDONED
	INTERNAL VALVE
	UNKNOWN UNDERGROUND ANOMALY
	UNDERGROUND CHAMBERS
	POST PROCESSING AREA
	ABOVE GROUND
	ASSUMED ROUTE
	EMPTY DUCTS
	OVERHEAD
	BACK DROP
	P TRAP
	UTILITY CROSSOVER
	SURVEY BOUNDARY
	VERBAL INFORMATION
	RECORD INFORMATION
	REDUNDANT SERVICE
	RISING MAIN
	CCTV SECTION 4 AND 5 FAULTS ARE SHOWN IN RED

SERVICE TYPE

	CATV / DATA
	ELECTRICITY (HV)
	ELECTRICITY (LV)
	FUEL
	GAS
	HEATING
	OVERHEAD ELECTRIC
	OVERHEAD TELECOM
	TRADE EFFLUENT
	COMBINED SEWER
	FOUL SEWER
	SURFACE SEWER
	UNIDENTIFIED SEWER
	TELECOM
	UNKNOWN SERVICE
	WATER

NOTES

- THIS DRAWING IS TO BE READ IN CONJUNCTION WITH THE RELEVANT SPECIFICATION AND ALL OTHER RELATED DRAWINGS ISSUED BY THE ENGINEER.
- DO NOT SCALE FROM THIS DRAWING. WORK FROM FIGURED DIMENSIONS ONLY.
- ALL DIMENSIONS SHOWN ON THIS DRAWING ARE IN METRES
- ALL DIMENSIONS, LEVELS AND SURVEY GRID CO-ORDINATES ARE TO BE CHECKED ON SITE AND THE ENGINEER NOTIFIED IMMEDIATELY OF ANY DISCREPANCIES PRIOR TO THE COMMENCEMENT OF THE WORKS.
- NO DEVIATION FROM THE DETAILS SHOWN ON THIS DRAWING IS PERMITTED WITHOUT PERMISSION FROM THE ENGINEER.
- CONTRACTOR TO LOCATE THE POSITION AND DEPTH OF ALL SERVICES BEFORE COMMENCING SITE CLEARANCE WORKS.
- ALL TOPSOIL STRIPPED FOR RE-USE ON VERGES ETC. TO BE STOCKPILED AT A LOCATION TO BE AGREED WITH THE ENGINEER.
- PROTECTIVE FENCING / SITE HOARDINGS TO BE PROVIDED AS AGREED WITH THE ENGINEER AND THE HIGHWAY AUTHORITY.
- ALL EXISTING SERVICE COVERS/IRON WORK TO BE ADJUSTED TO SUIT PROPOSED LEVELS WITH THE APPROVAL OF THE APPROPRIATE STATUTORY UNDERTAKER.
- STATUTORY SERVICE DIVERSION WORKS TO BE AGREED WITH THE APPROPRIATE STATUTORY UNDERTAKER.
- TREES / VEGETATION TO BE TRIMMED LOCALLY TO MAINTAIN VISIBILITY AT JUNCTION TO BE AGREED WITH HIGHWAYS INSPECTOR.
- EXISTING SUPPLIES INTO SITE TO BE DECOMMISSIONED (BY OTHERS).

NOT FOR CONSTRUCTION -
SUBJECT TO APPROVAL

HIGHWAY BOUNDARY EXTENT
TO BE CONFIRMED



ODYSSEY

Tuscany House
White Hart Lane
Basingstoke
Hampshire RG21 4AF

Telephone: 01256 331144
Fax: 01256 331134
E: enquiries@odysseyconsult.co.uk
W: www.odysseyconsult.co.uk

Job Title
**FORD LANE, YAPTON
LAKE LANE JUNCTION**

Drawing Title
**SECTION 278
EXISTING SERVICES**



Scale 1:250 @A3	Date OCT 19	Designed MS
Drawn MS	Checked LH	Approved RS
Job No 18-344	Drawing No 18-344/603	Rev