



Elevation

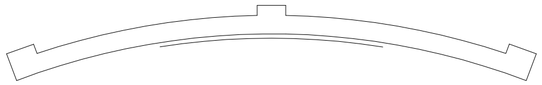

Plan

Entrance Feature Wall

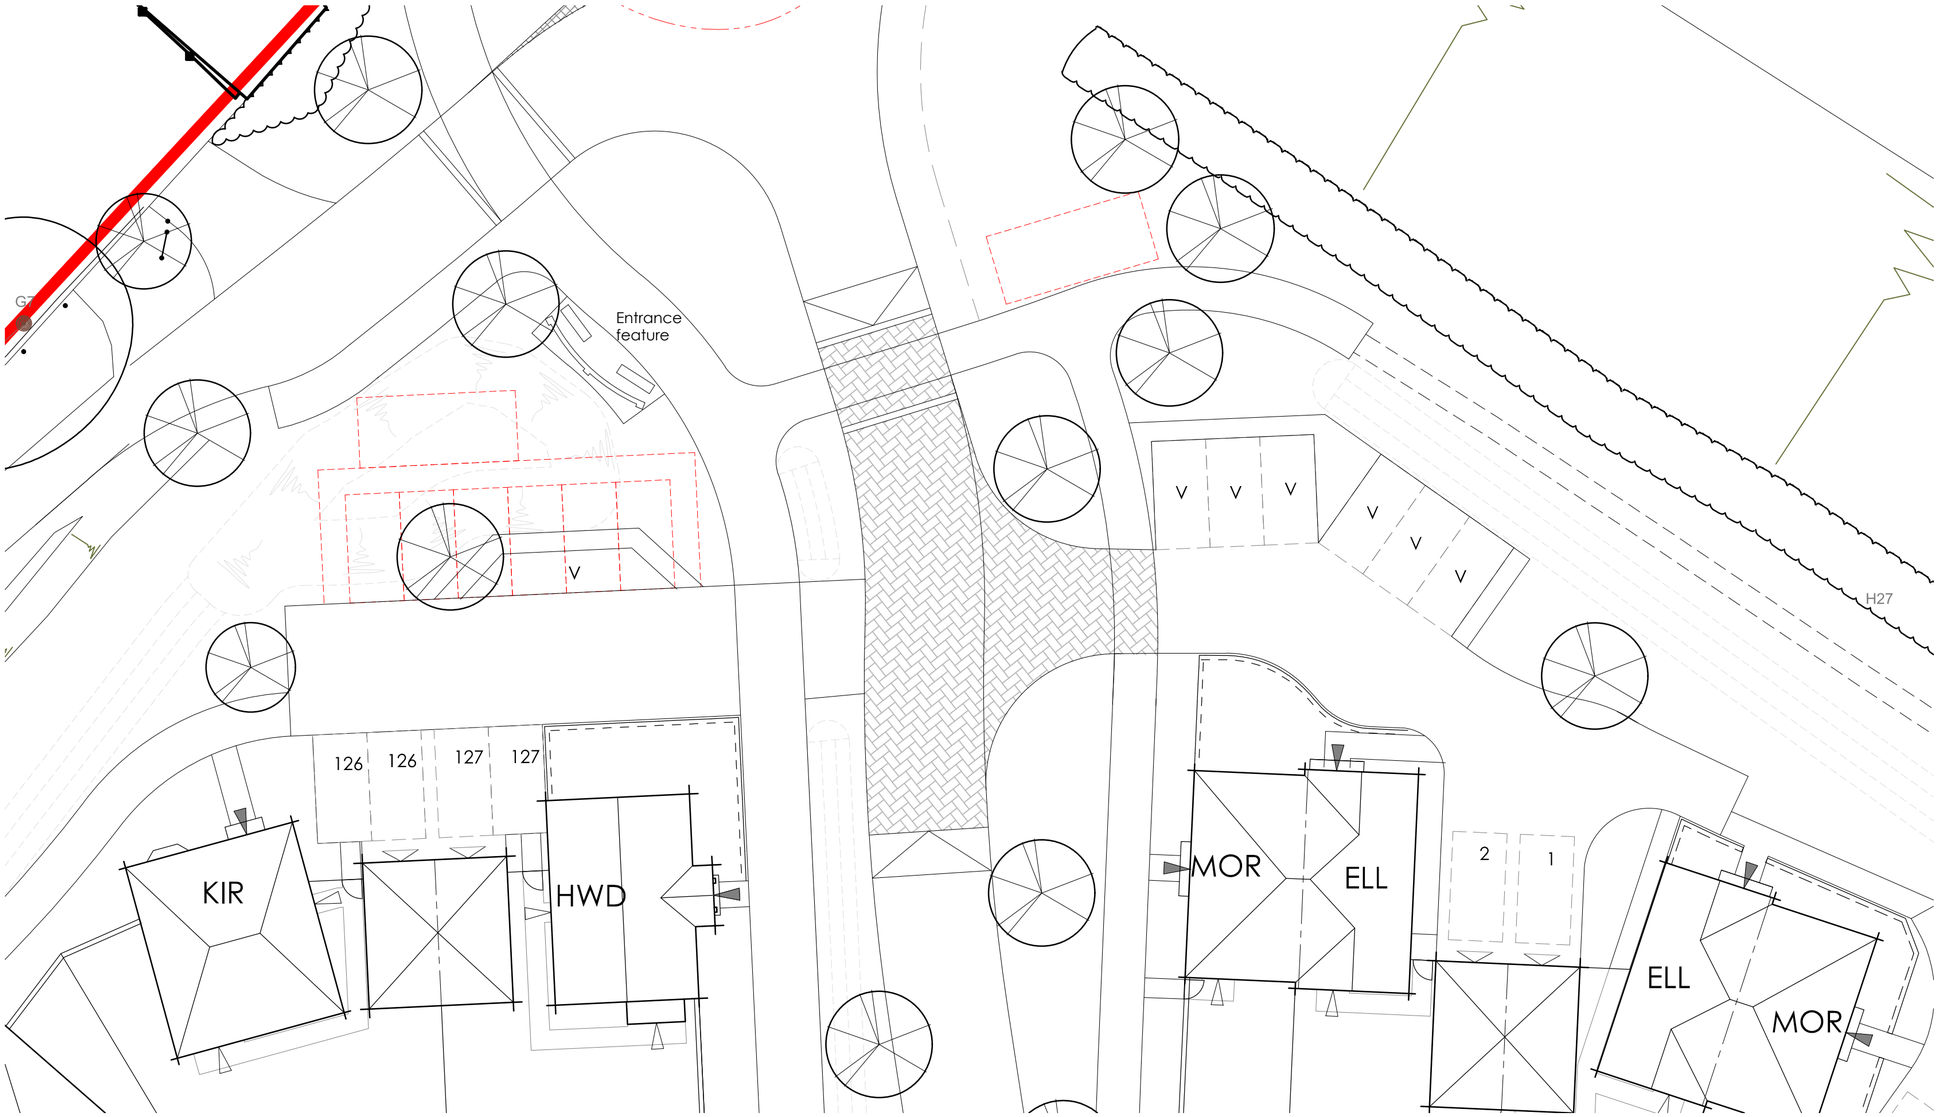

© This drawing and the works depicted contains information that is the copyright of Carlton Design Partnership Ltd. This drawing may also contain copyrighted information of third parties. This drawing or part thereof may not be reproduced, re-used or altered except with the written permission of the originators. No liability will be accepted for amendments made by third parties. Scaled measurements must not be taken from this drawing, other than for planning purposes. Any discrepancy or disparity must be notified to the originator in writing. This drawing may contain Ordnance Survey Data that is subject to Crown Copyright. All Rights reserved.

Rev	Date	Drawn	Checked
-	30/07/20	CDC	
FIRST ISSUE			
A	14/08/20	MJW	
UPDATED IN LINE WITH PLN-1-1101 REV D.			

Project:
LAND AT DROVE LANE
YAPTON

Drawing Title:
ENTRANCE FEATURE

BARRATT HOMES

carlton design partnership
Selwyn House, 32a Castle Way, Southampton, SO14 2AW
023 8011 8866 www.carltondesignpartnership.com

1:200 @A2 | 0 2 4 6 8 10m

Drg No: PLN-1-1114 | Rev: A

X:\CURRENT PROJECTS\BARRATT SOUTHERN COUNTIES\DROVE LANE, YAPTON\SITE LAYOUT\SITE LAYOUT 137

ARUN DISTRICT COUNCIL V7/82/20/RES