


Section A-A

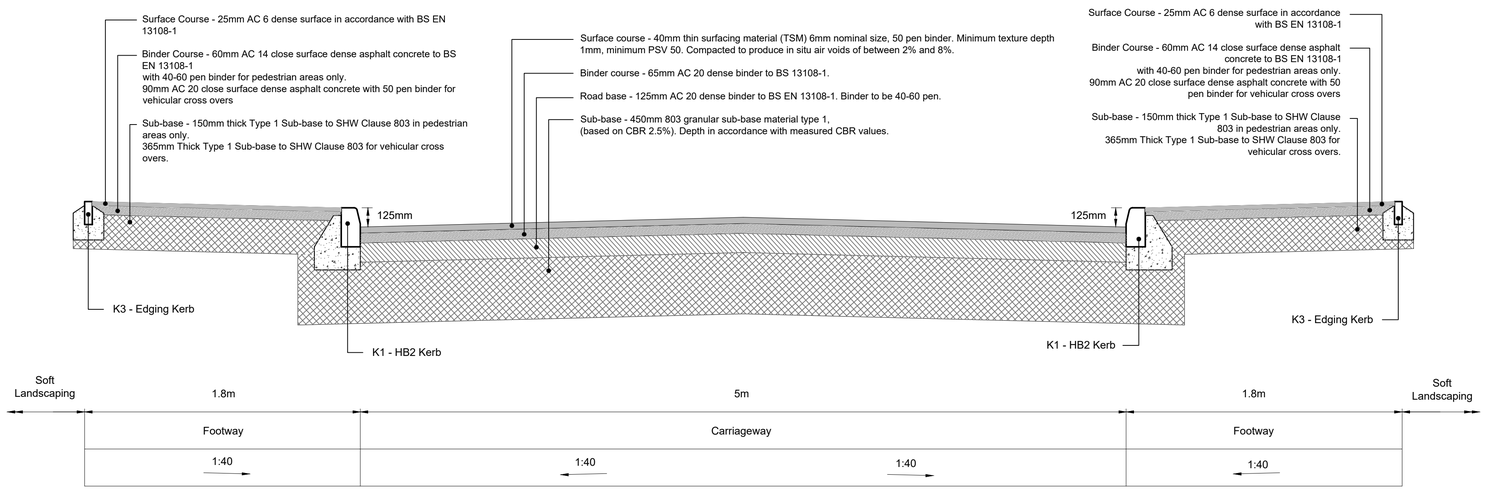

Section B-B
Through Street Type E

CIVIL / STRUCTURAL DESIGN RISK MANAGEMENT

Abnormal or unusual residual risks associated with the design outcomes shown on this drawing are:-

RSK LDE LTD has followed its Design Risk Management process for Hazard Elimination and Risk reduction in developing the designs shown on this drawing.
Abnormal or unusual residual risks may be shown above where it is considered that such risk may not normally be expected by competent persons engaged on work of this nature or type.

Rev.	Date	Amendment	Drawn	Chkd.	Appd.
A	17.08.2020	Preliminary Issue	SM	-	-

LAND & DEVELOPMENT ENGINEERING LTD
18 Frogmore Road
Hemel Hempstead
Hertfordshire
HP3 9RT
United Kingdom
Tel: +44 (0) 1442 437500
Fax: +44 (0) 1442 437550
Email: info@rsk.co.uk
Web: www.rsk.co.uk

Client: BARRATT HOMES built around you / DAVID WILSON HOMES

Project Title: DROVE LANE, YAPTON

Status: PRELIMINARY

Drawing Title: TYPICAL SECTIONS

Drawn	Date	Checked	Date	Approved	Date
SM	08.2020				

Scale	Orig Size	Dimensions
NTS	A1	mm

Project No.	Drawing File
133647	PLN_1_4110 Typical Sections.dwg

Drawing No.	Rev.
PLN_1_4110	A

File Location: K:\133000-133999\133647 - DROVE LANE, YAPTON\GRAPH\INFRASTRUCTURE\DRAWINGS\4 - TYPICAL CONSTRUCTION DETAILS & TYPICAL SECTIONS\PLN_1_4110 TYPICAL SECTIONS.DWG