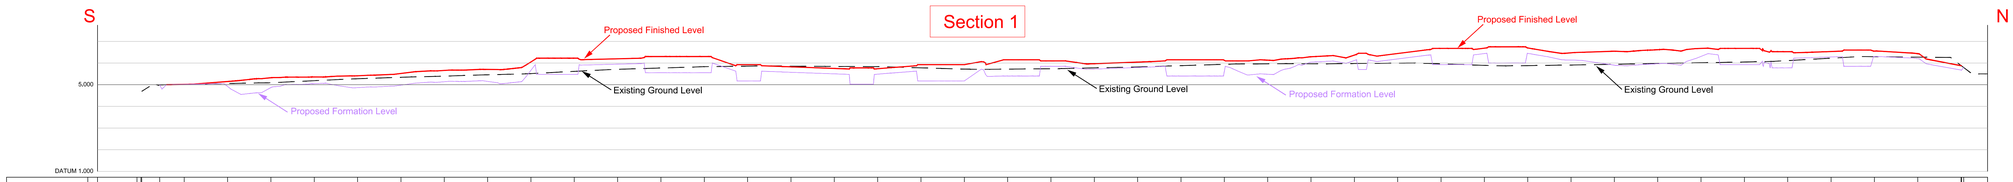
## Section 1


S
N
Proposed Finished Level
Proposed Finished Level
Existing Ground Level
Existing Ground Level
Existing Ground Level
Proposed Formation Level
Proposed Formation Level
5.000
DATUM 1.000

| | | |