


ARUN DISTRICT COUNCIL
No. Y 79 05
RECEIVED 24-10-05

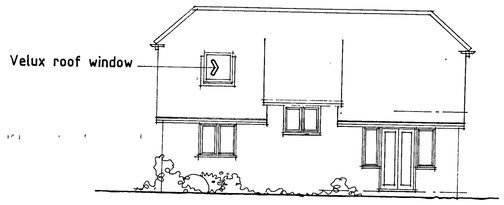


North Elevation

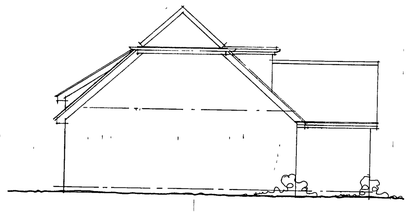


West Elevation

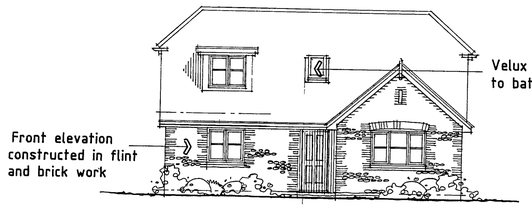


South Elevation

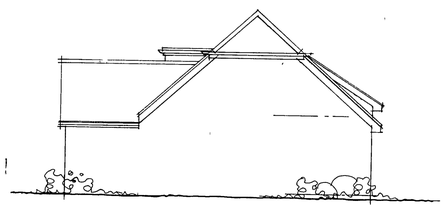

East Elevation

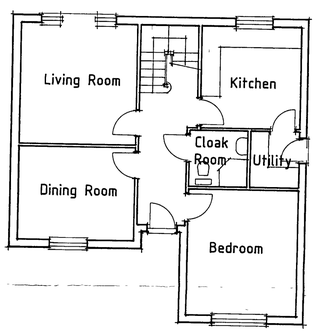

Ground Floor

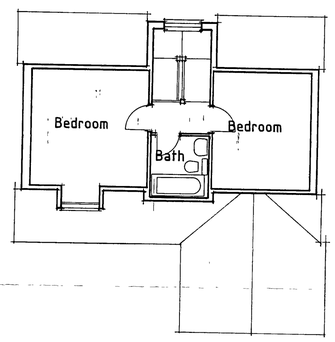

First Floor

External Finishes

Roof


Roof to be clad with natural slates with clay ridge and hip tiles
Dormer window to be clad with white boarding

Walls


Front elevation constructed with flint and brick work.
Rear and side elevations to be construted in brickwork

Joinery

Windows and external doors to be white painted timber or white UPVC
Fascia boards, soffits and barge boards to be white painted timber or white UPVC

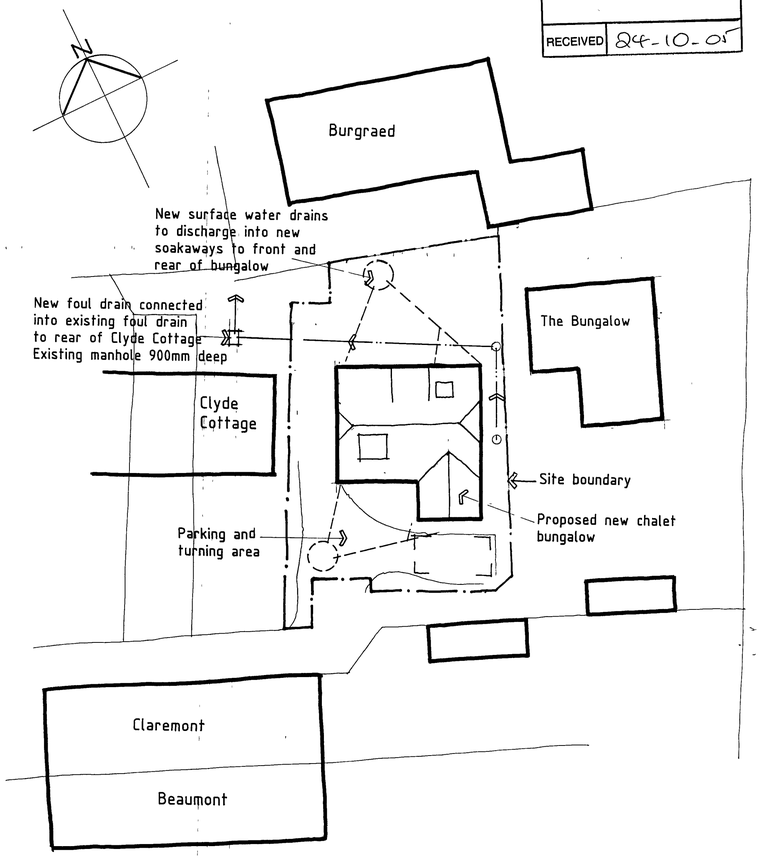

Block Plan 1:200

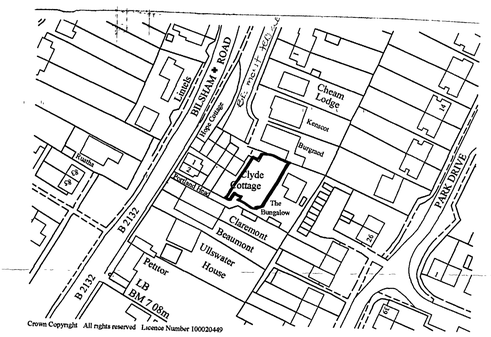

Location Plan 1:1250

Rev B Boundary position on block plan amended Oct 05

R J C A
CHARTERED ARCHITECTS

LIME KILN BARN COLWORTH
CHICHESTER WEST SUSSEX
PO20 2DS

TEL 01243 - 787011 FAX 01243 787022

REVISION
PROJECT Proposed new chalet bungalow adjacent to Clyde Cottage Yapton
DATE
DRAWING Proposed plans & elevations
SCALE 1:100 DATE Feb 02 DRG No 05 / 17 / 01 REV B
DRAWN CHECKED

Service Point Southampton 79