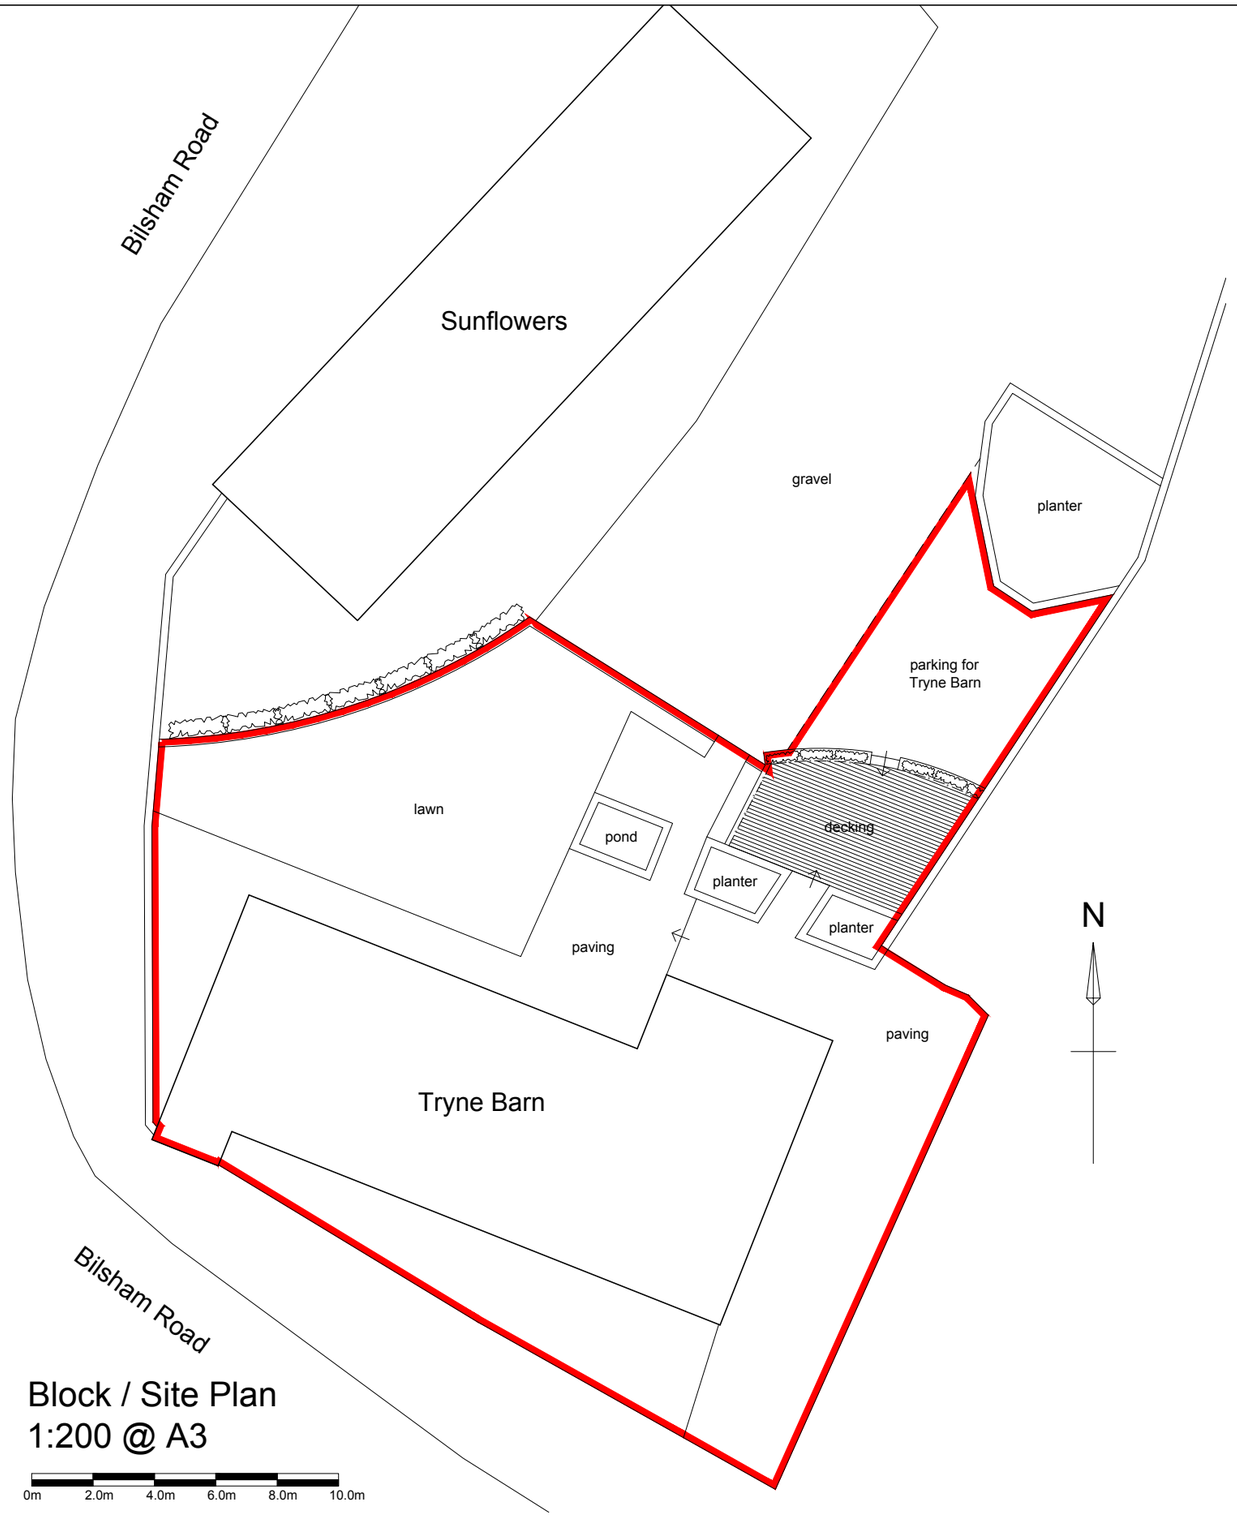

Block / Site Plan
1:200 @ A3

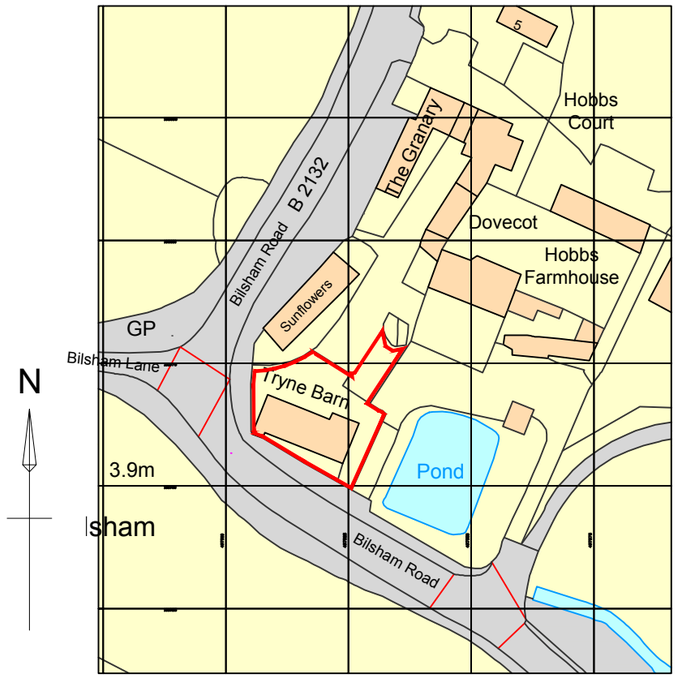

Ordnance Survey, (c) Crown Copyright 2017. All rights reserved. Licence number 100022432

Location Plan
1:1250 @ A3

0m 10.0m 20.0m 30.0m 40.0m 50.0m

client	project	drawing	date	drawn	drawing no	revision
Lee Mason	Tryne Barn, Hobbs Court Bilsham Road, Yapton, BN18 0JY	Block, Site & Location Plans	Oct 17	pd	0236 / 102	-
			scale 1:200, 1:1250 @ A3		CAD file name:	

No dimensions to be scaled from drawing. The contractor should check all dimensions on site.

Peter Davey Ltd
construction consultants

49 Park Drive
Rustington
West Sussex BN16 3DY
Tel: 01903 773105
Mob: 07941 402217
Email: peterdavey67@btinternet.com

ARUN DISTRICT COUNCIL Y/79/17/DOC