



Bike Store Plan

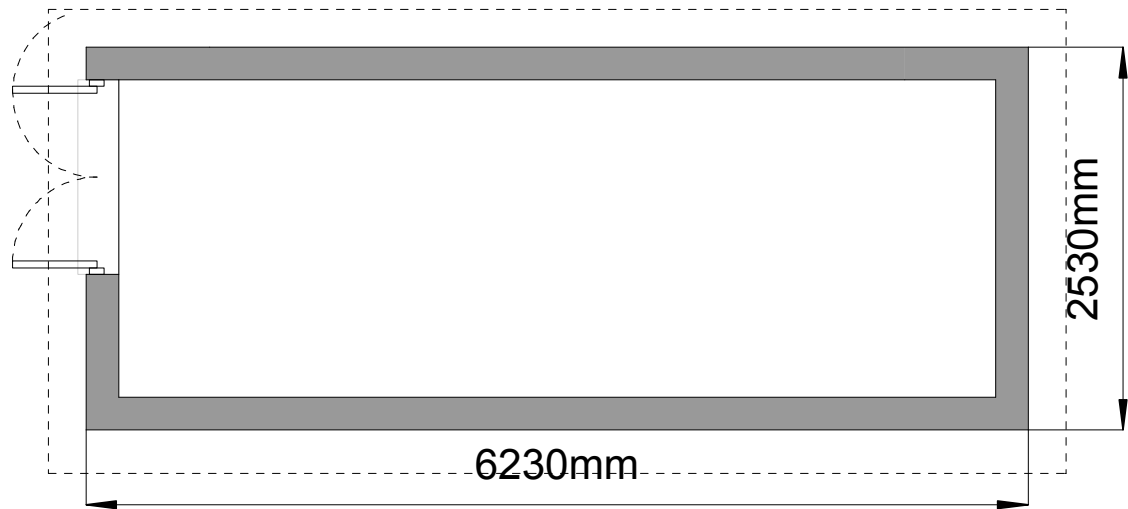


Bike Store Rear (North) Elevation

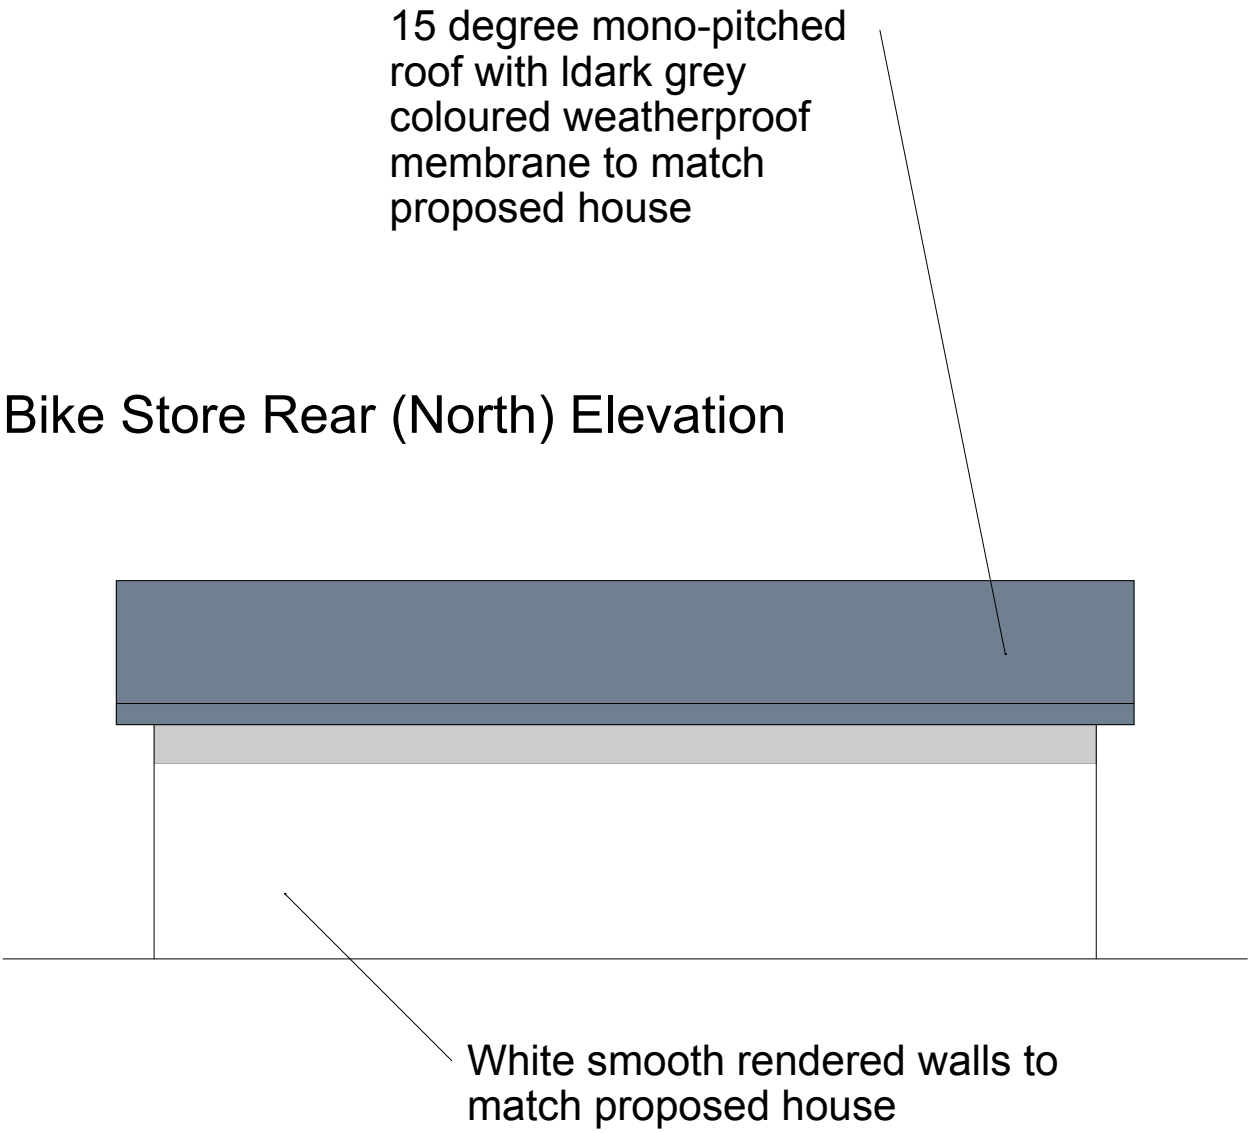


Bike Store Front (South) Elevation




Bike Store Side (West) Elevation

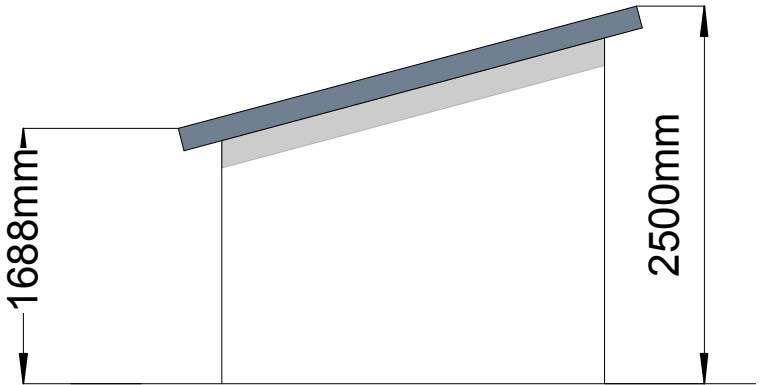


Timber door

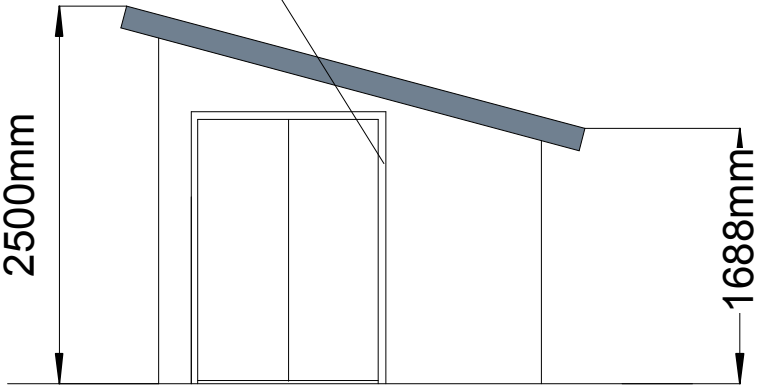

Bike Store Section (South Facing)

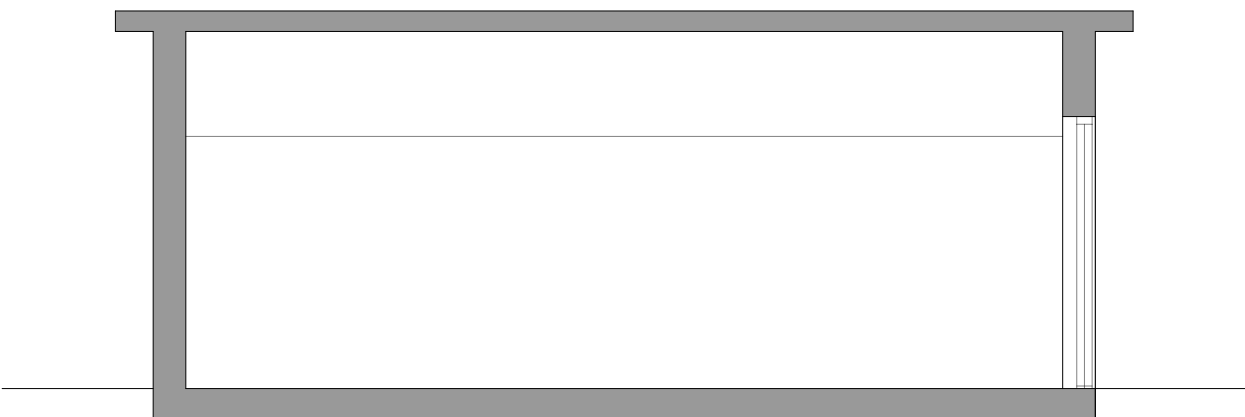

Bike Store Section (West Facing)

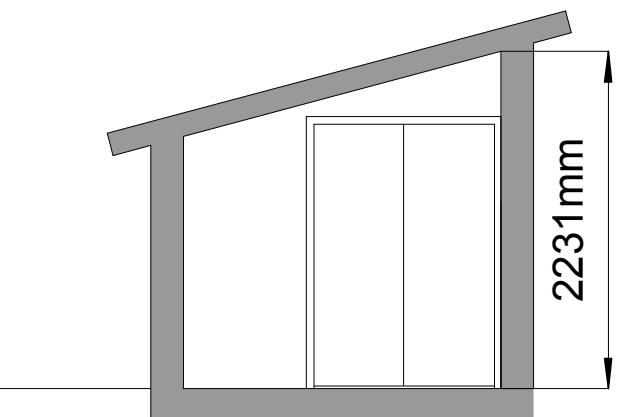

BRID CARR ARCHITECTURE

Project:
Land Adjacent to Lake Barn, Maypole Lane, Yapton, Arundel,
West Sussex BN19 0DR
Drawing Title: Bike Store
Drawing Status:

Rev.	Amendments	By	Chkd	Date

Notes:
1. All dimensions and levels must be verified on site prior to construction.
2. Do not scale from this drawing.
3. All discrepancies to be reported to the architect before carrying out work.
4. Read with other contract documents.
5. If in doubt ask.
6. This drawing is copyright.

Scale: 1:50 @ A2 BC/ BD
Project: MAY01
Drawn By: 310/ 05
Date: 20/12/'19
Revision: -