


Notes

All dimensions are to be checked on site. Any discrepancies are to be reported to the Architect before work commences. Figured dimensions are to be taken in preference to scaled dimensions.

Line Key:

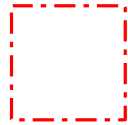

Application Site

Line of Vehicle Visibility Splays from 2.4m back from the driveway/highway junction

Dual use of the land maintained, providing access to the Reservoir to the south of the site for inspection and maintenance

Estimations of proposed vehicle visibility splays shown to near side of carriageway until bends in the lane


Maypole Lane

Existing hedgerow and trees to be retained

Estimations of proposed vehicle visibility splays shown to near side of carriageway until bends in the lane

Existing trees shown are outside of application site

Proposed Block Plan

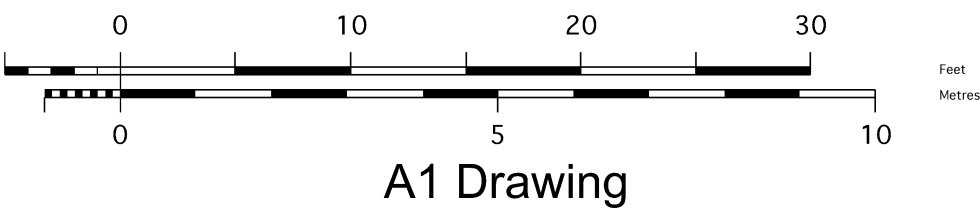

ARCHITECTS · CHARTERED SURVEYORS
TAYLOR WILLIAMS DALEY LIMITED
74 South Street Dorking Surrey RH4 2HD · 1A Salscott Road London SW11 6DQ
Tel: 01306 740158 · Fax: 01306 876633 · info@taylorwilliamsdaley.co.uk

Job title Land Adj. Lake Barn, Maypole Lane,
Yapton, Arundel, West Sussex, BN18 0DR
Drawing title Proposed Block Plan

Scale 1:100 on A1 Date July 2019

Drawing number	Revision
A18028 A(S3)02	A

twd LIMITED