


Notes


All dimensions are to be checked on site. Any discrepancies are to be reported to the Architect before work commences. Figured dimensions are to be taken in preference to scaled dimensions.

Bike Store Plan

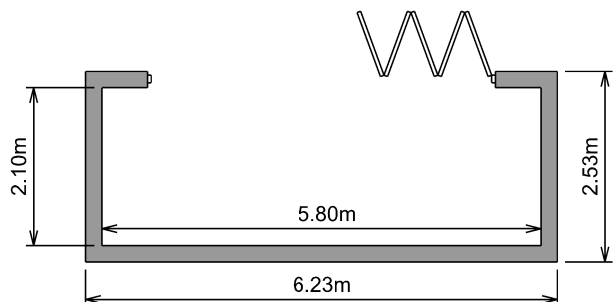


15 degree mono-pitched roof with liquid applied dark grey coloured weatherproof membrane to match proposed house


Bike Store Rear (North) Elevation

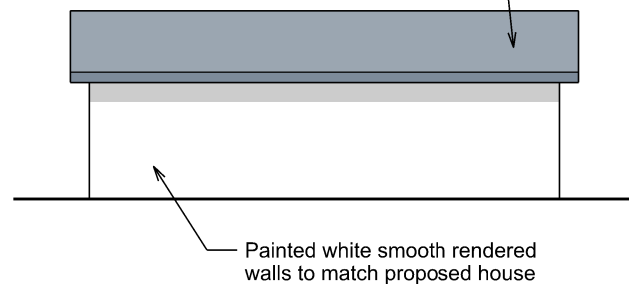


Bike Store Front (South) Elevation

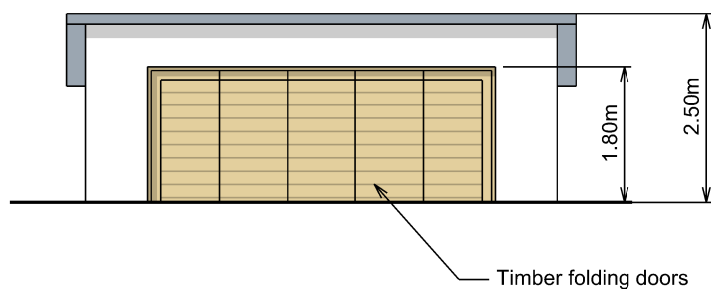



Bike Store Side (West) Elevation

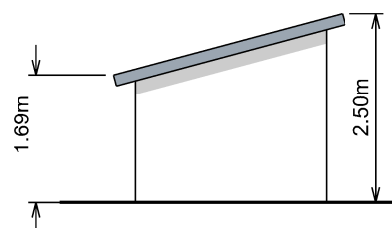

Bike Store Section (South Facing)

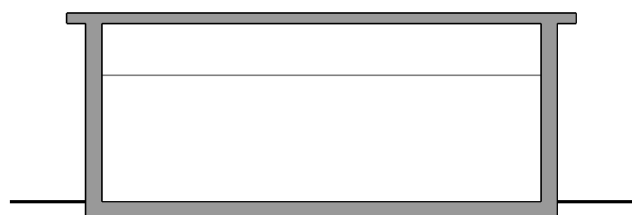

Bike Store Section (West Facing)

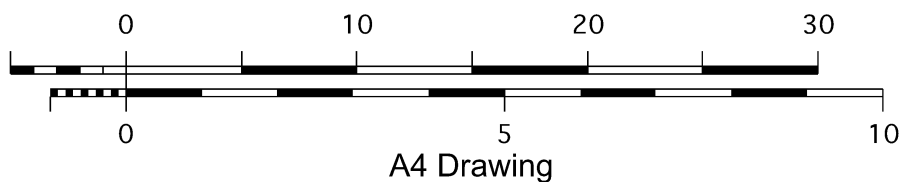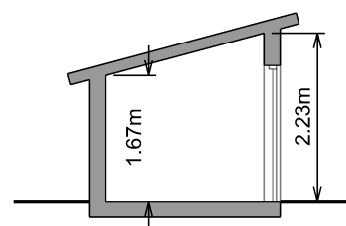

Proposed Bike Store

twd LIMITED

ARCHITECTS - CHARTERED SURVEYORS

TAYLOR WILLIAMS DALEY LIMITED

74 South Street Dorking Surrey RH4 2HD · 1A Selscott Road London SW11 6DQ

Tel: 01306 740158 · Fax: 01306 876533 · info@taylorwilliamsdaley.co.uk

Feet
Metres

Job title Land Adj. Lake Barn, Maypole Lane,
Yapton, Arundel, West Sussex, BN18 0DR

Drawing title Proposed Bike Store

Scale 1:100 on A4 Date February 2019

Drawing number
A18028 A(S3)07

Revision