



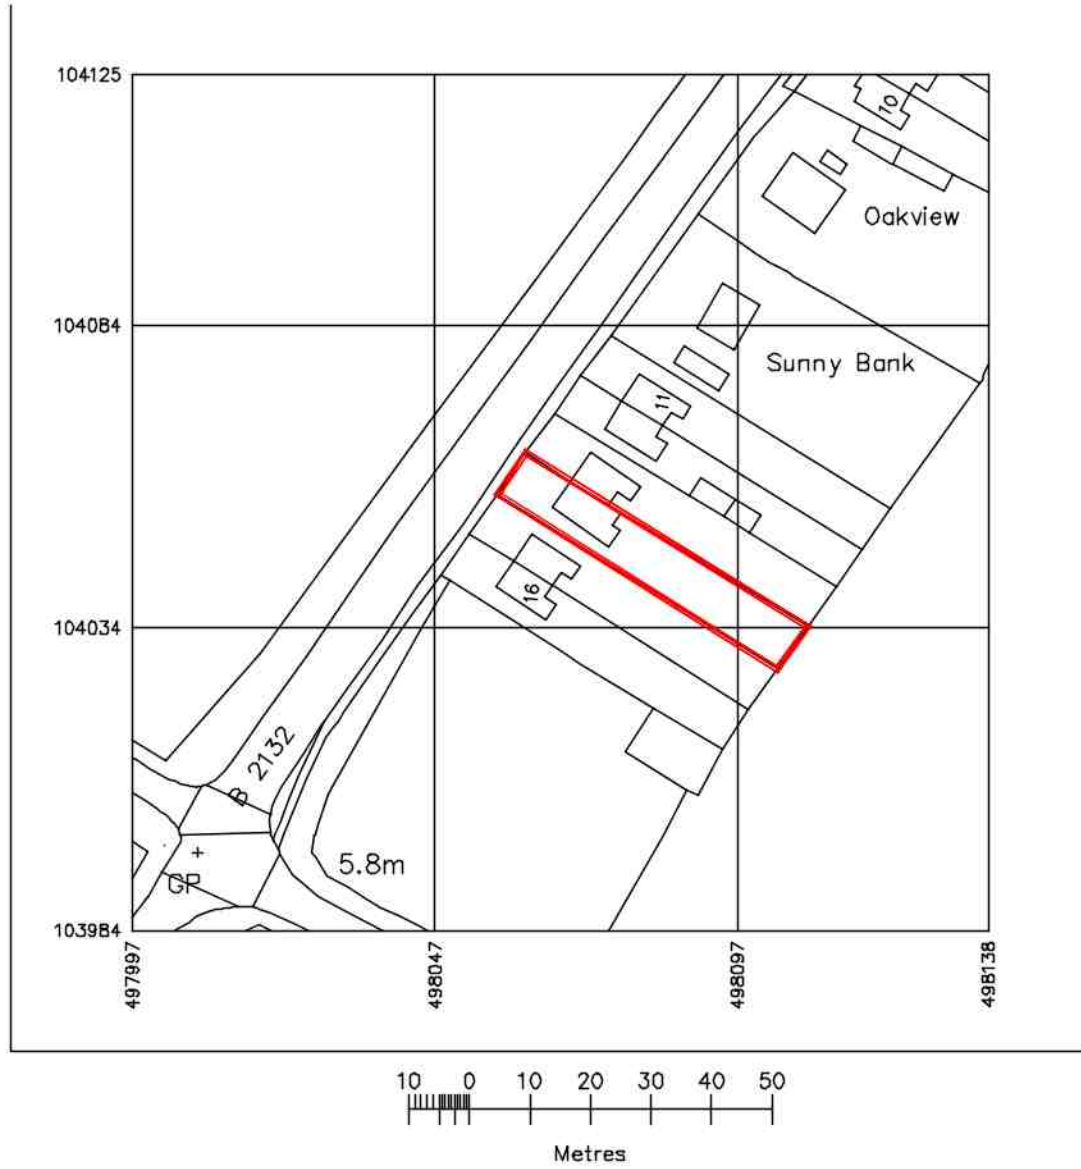


Produced on 21 June 2016 from the Ordnance Survey National Geographic Database and incorporating surveyed revision available at this date.
This map shows the area bounded by 49799/103984-49799/104125 498047/104034-498138/103984.
Reproduction in whole or part is prohibited without the prior permission of Ordnance Survey.
Drawn copyright 2016. Supplied by copyright to trading as G.M.C. Engineering Ltd. a licensed Ordnance Survey partner (100054135).
Data licensed for 1 year, expiring 21 June 2017. Unique plan reference: v04/89886/137626


Location plan - 1:1250 @A1

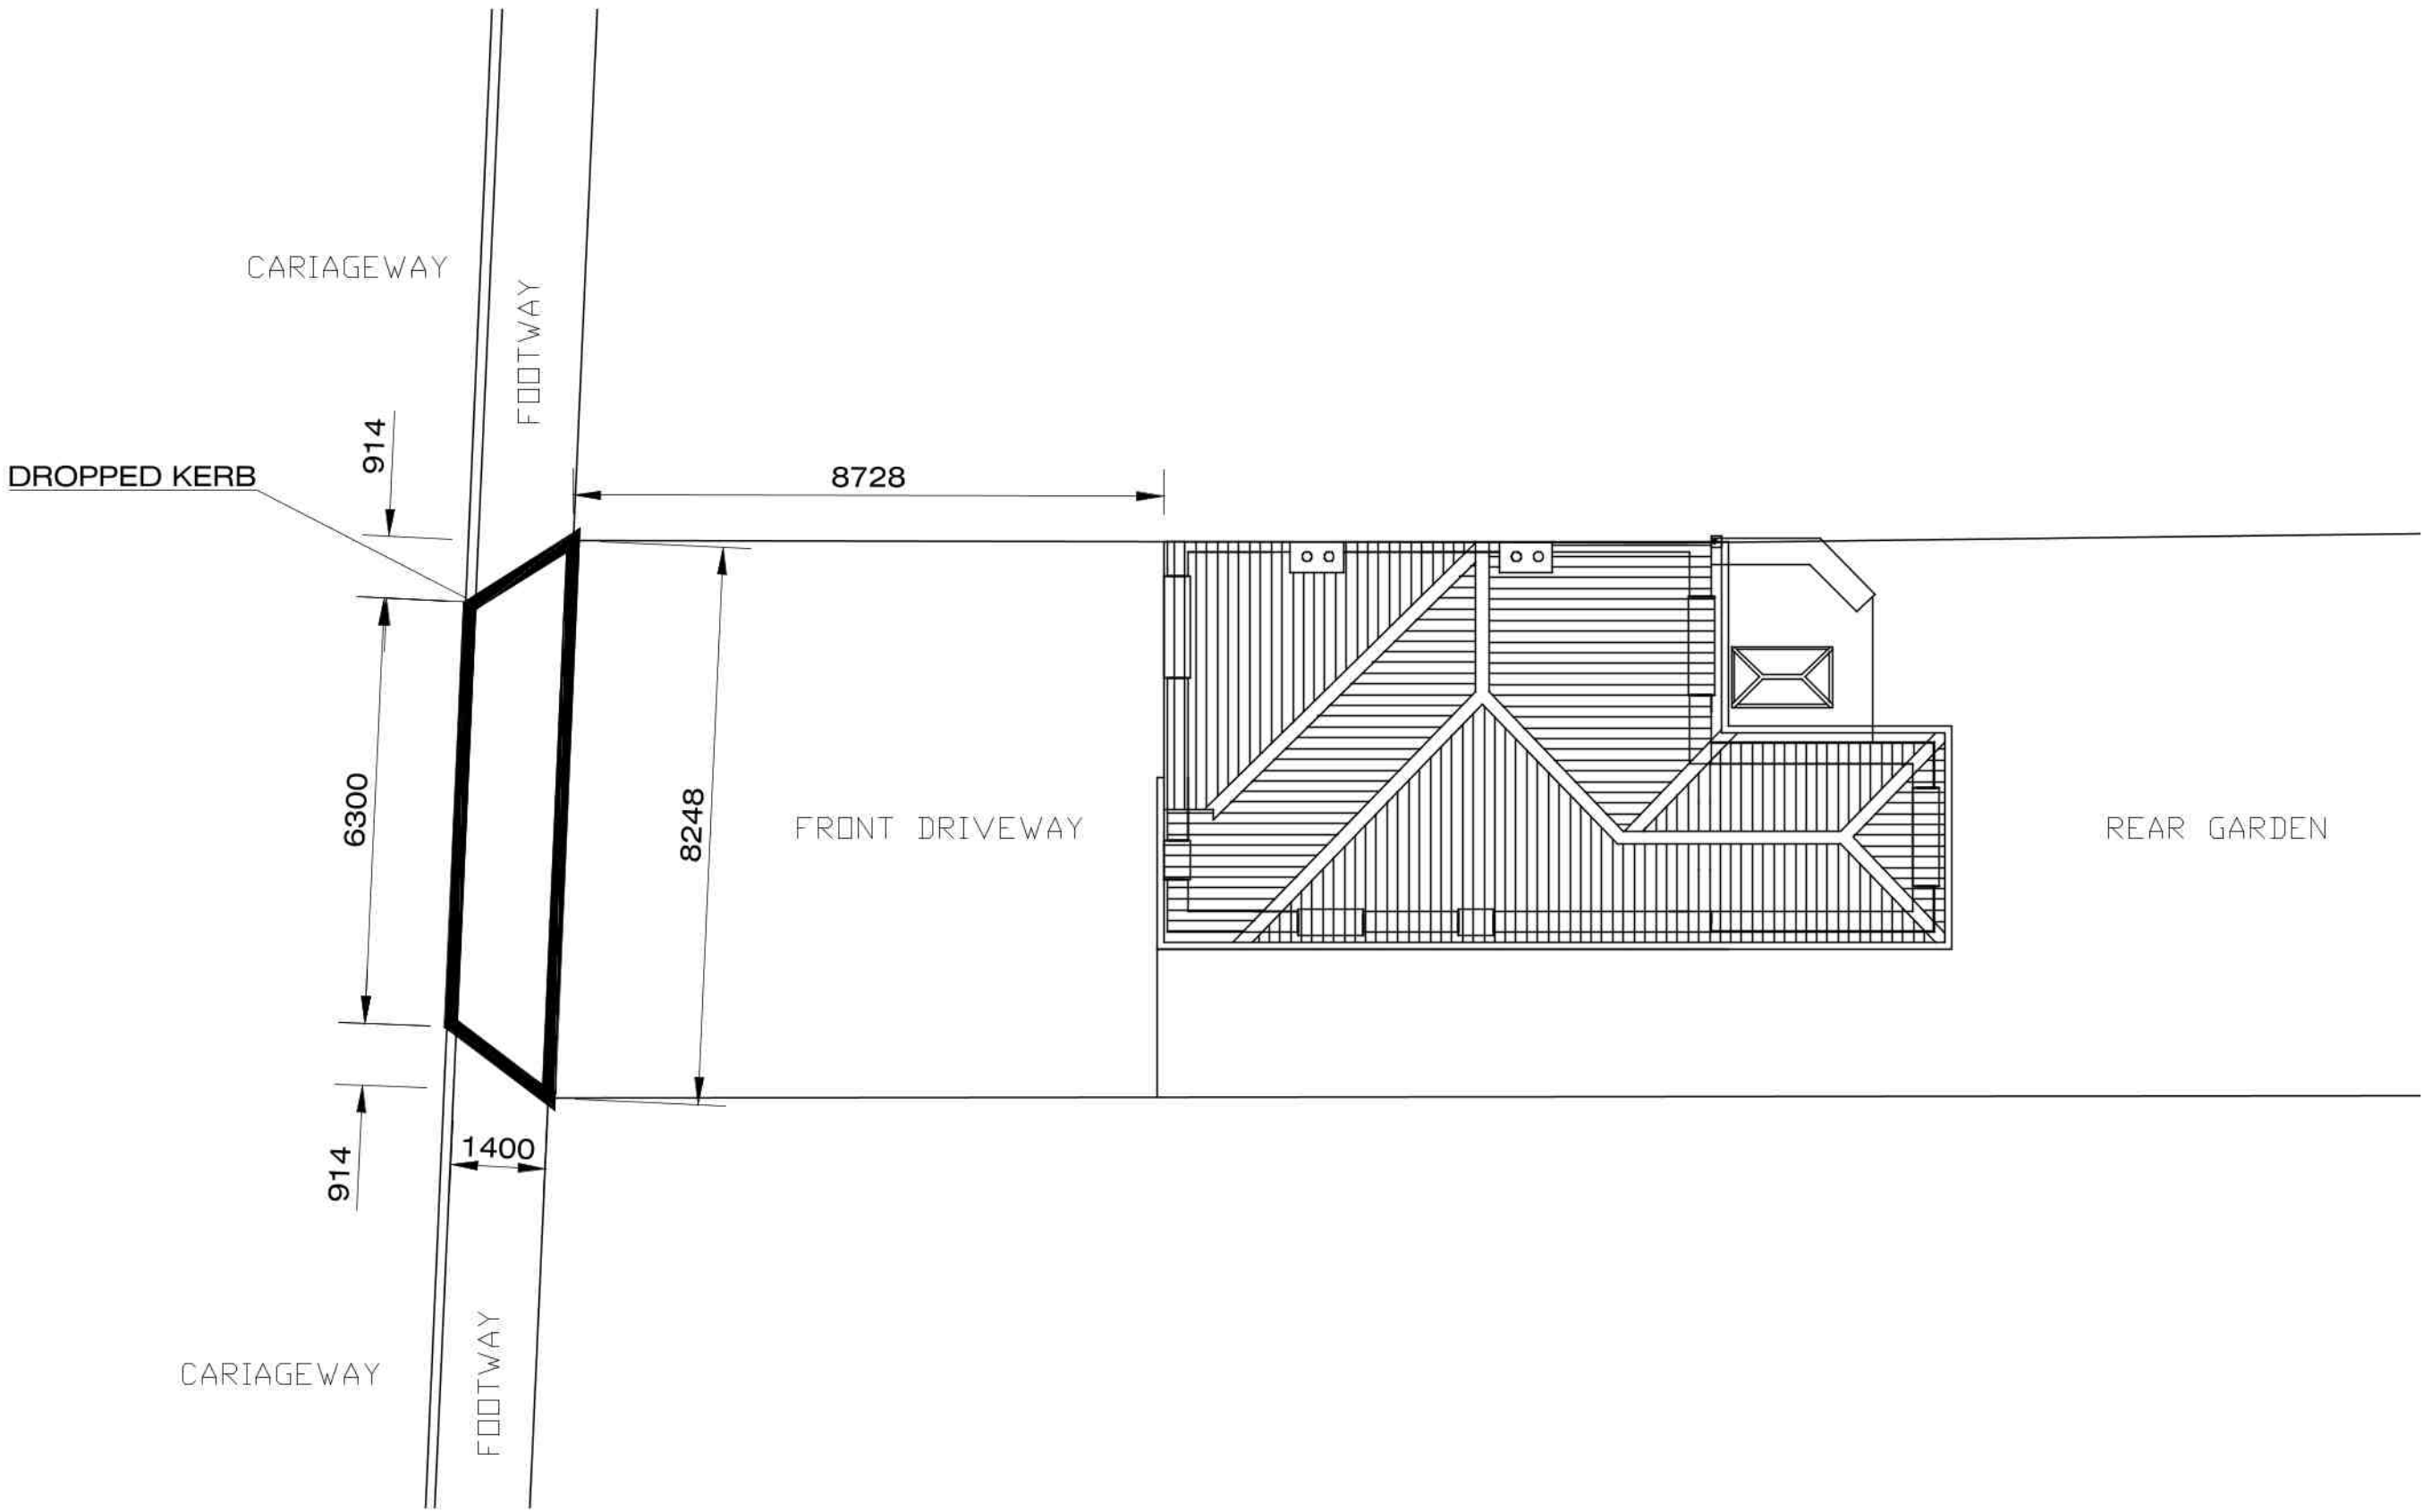

Proposed Plan - 1:100 @A1

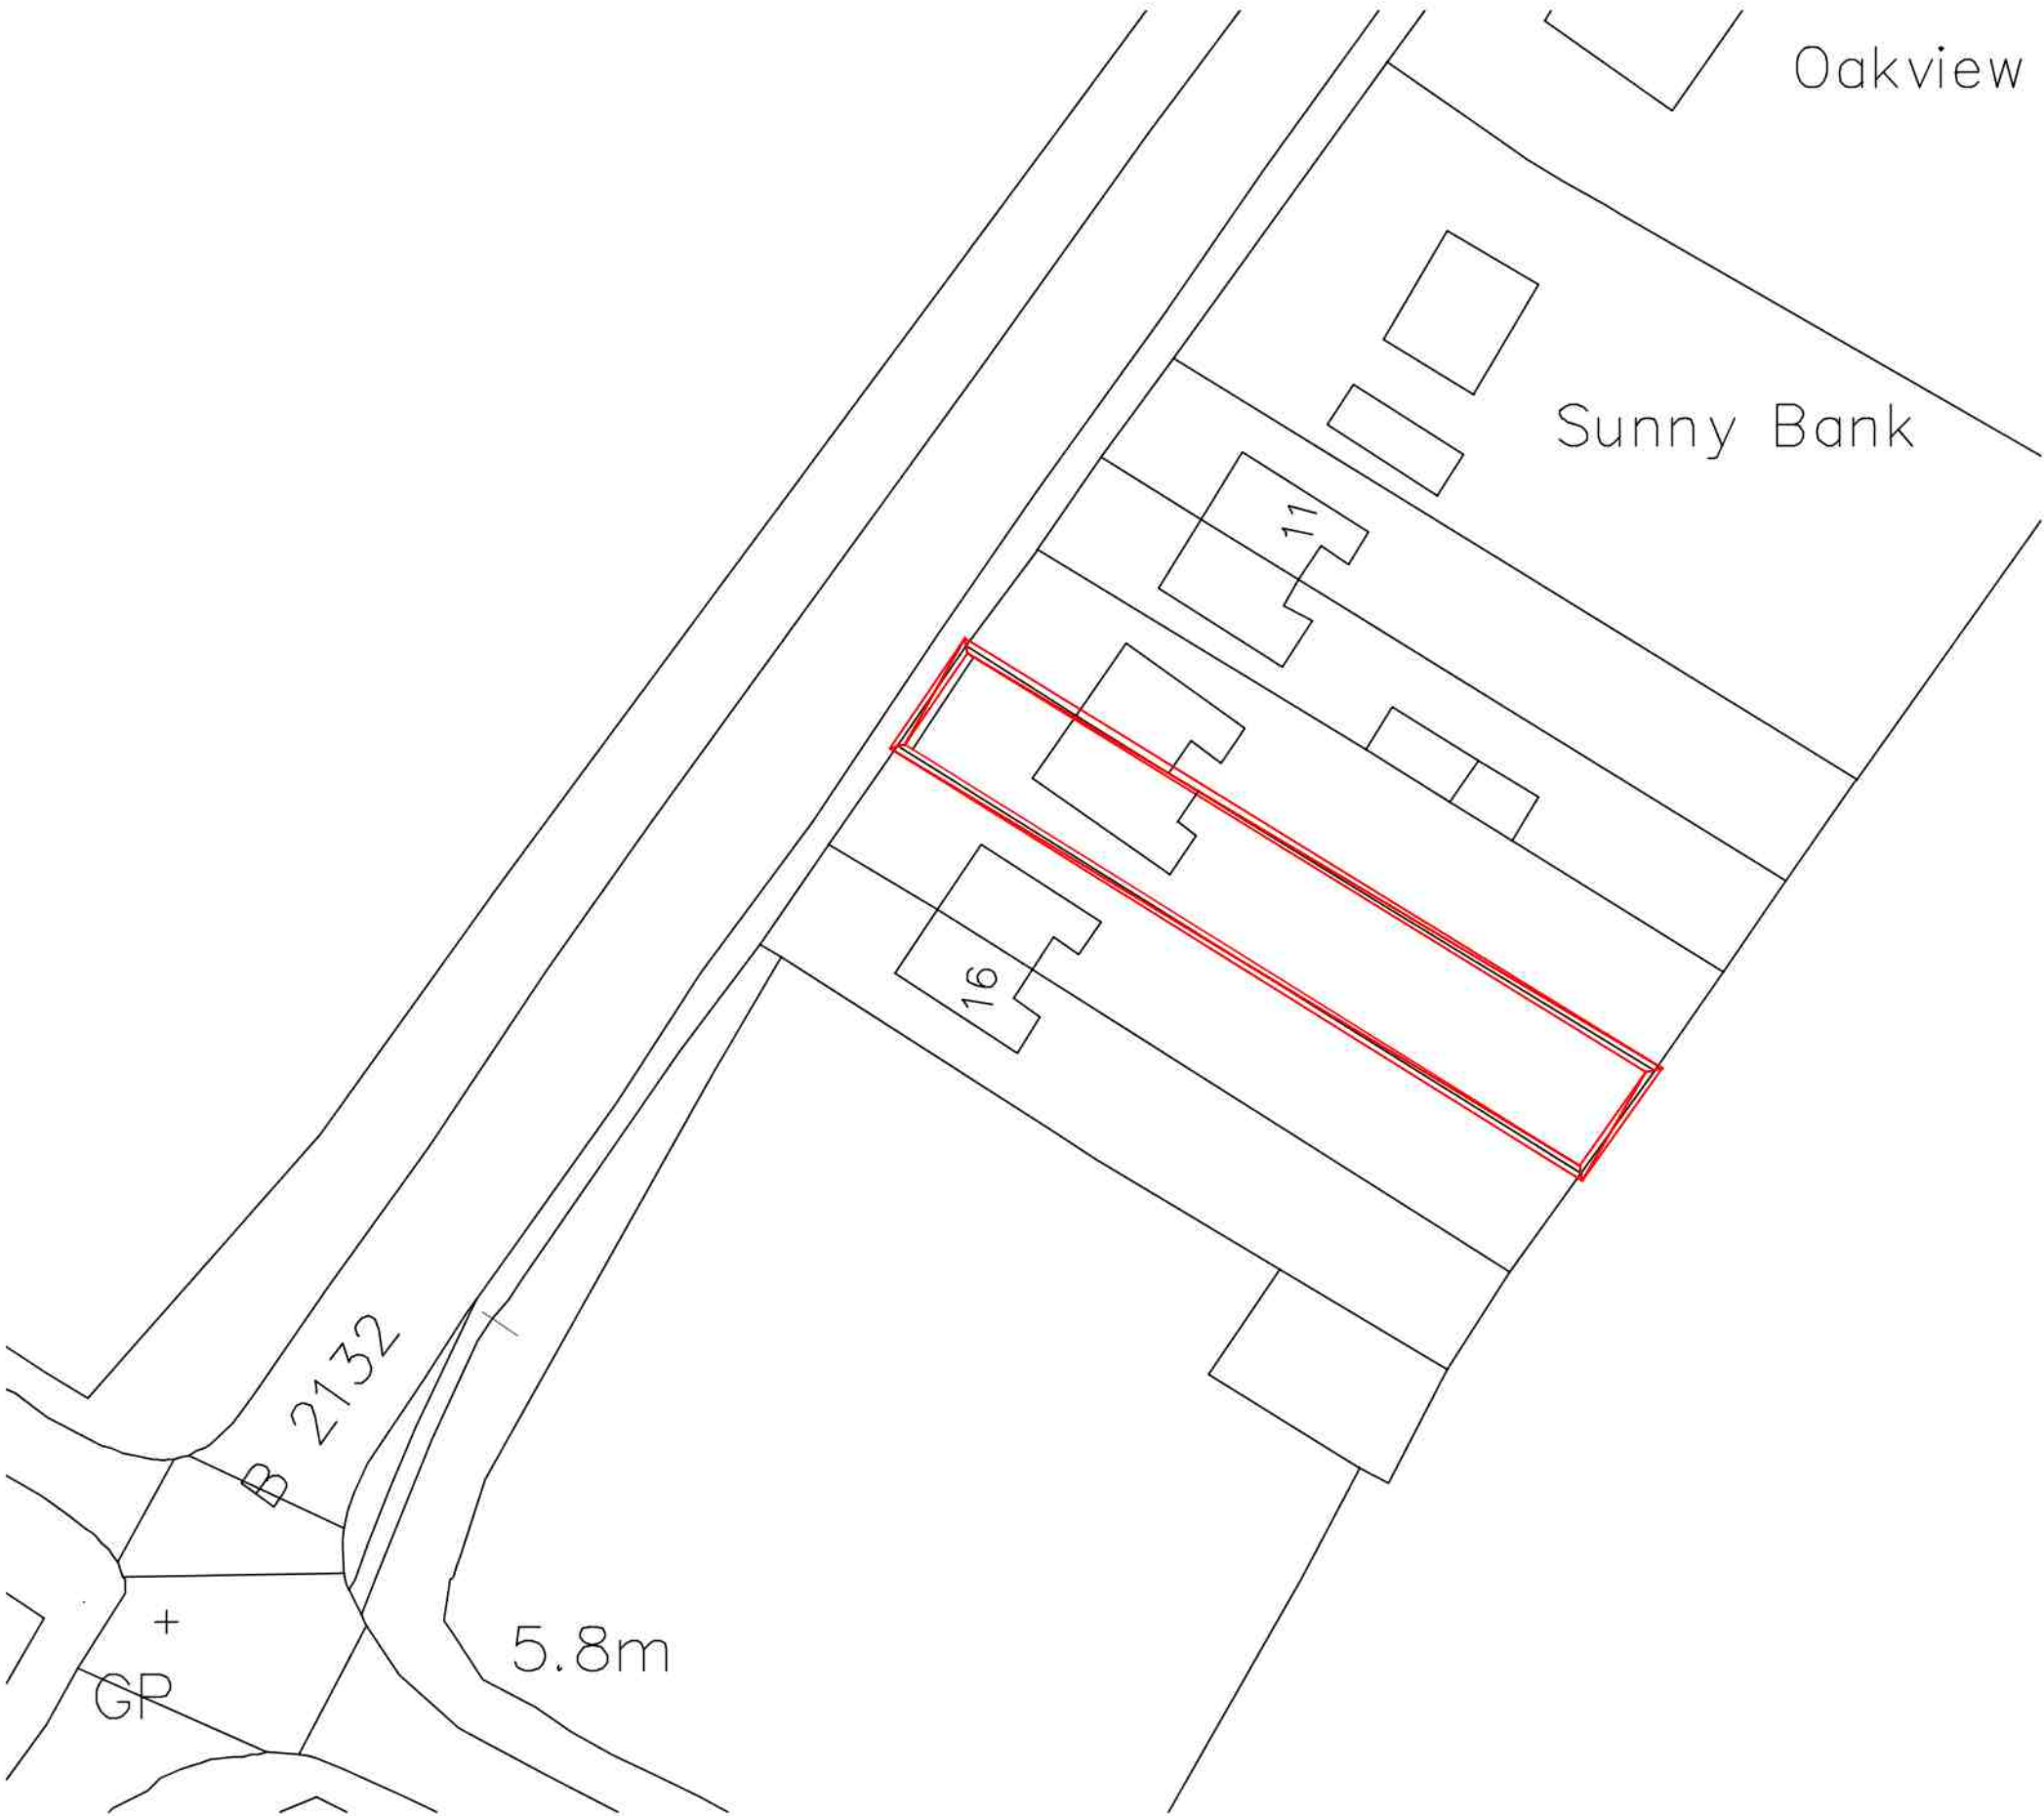

Proposed Block Plan - 1:500 @A1

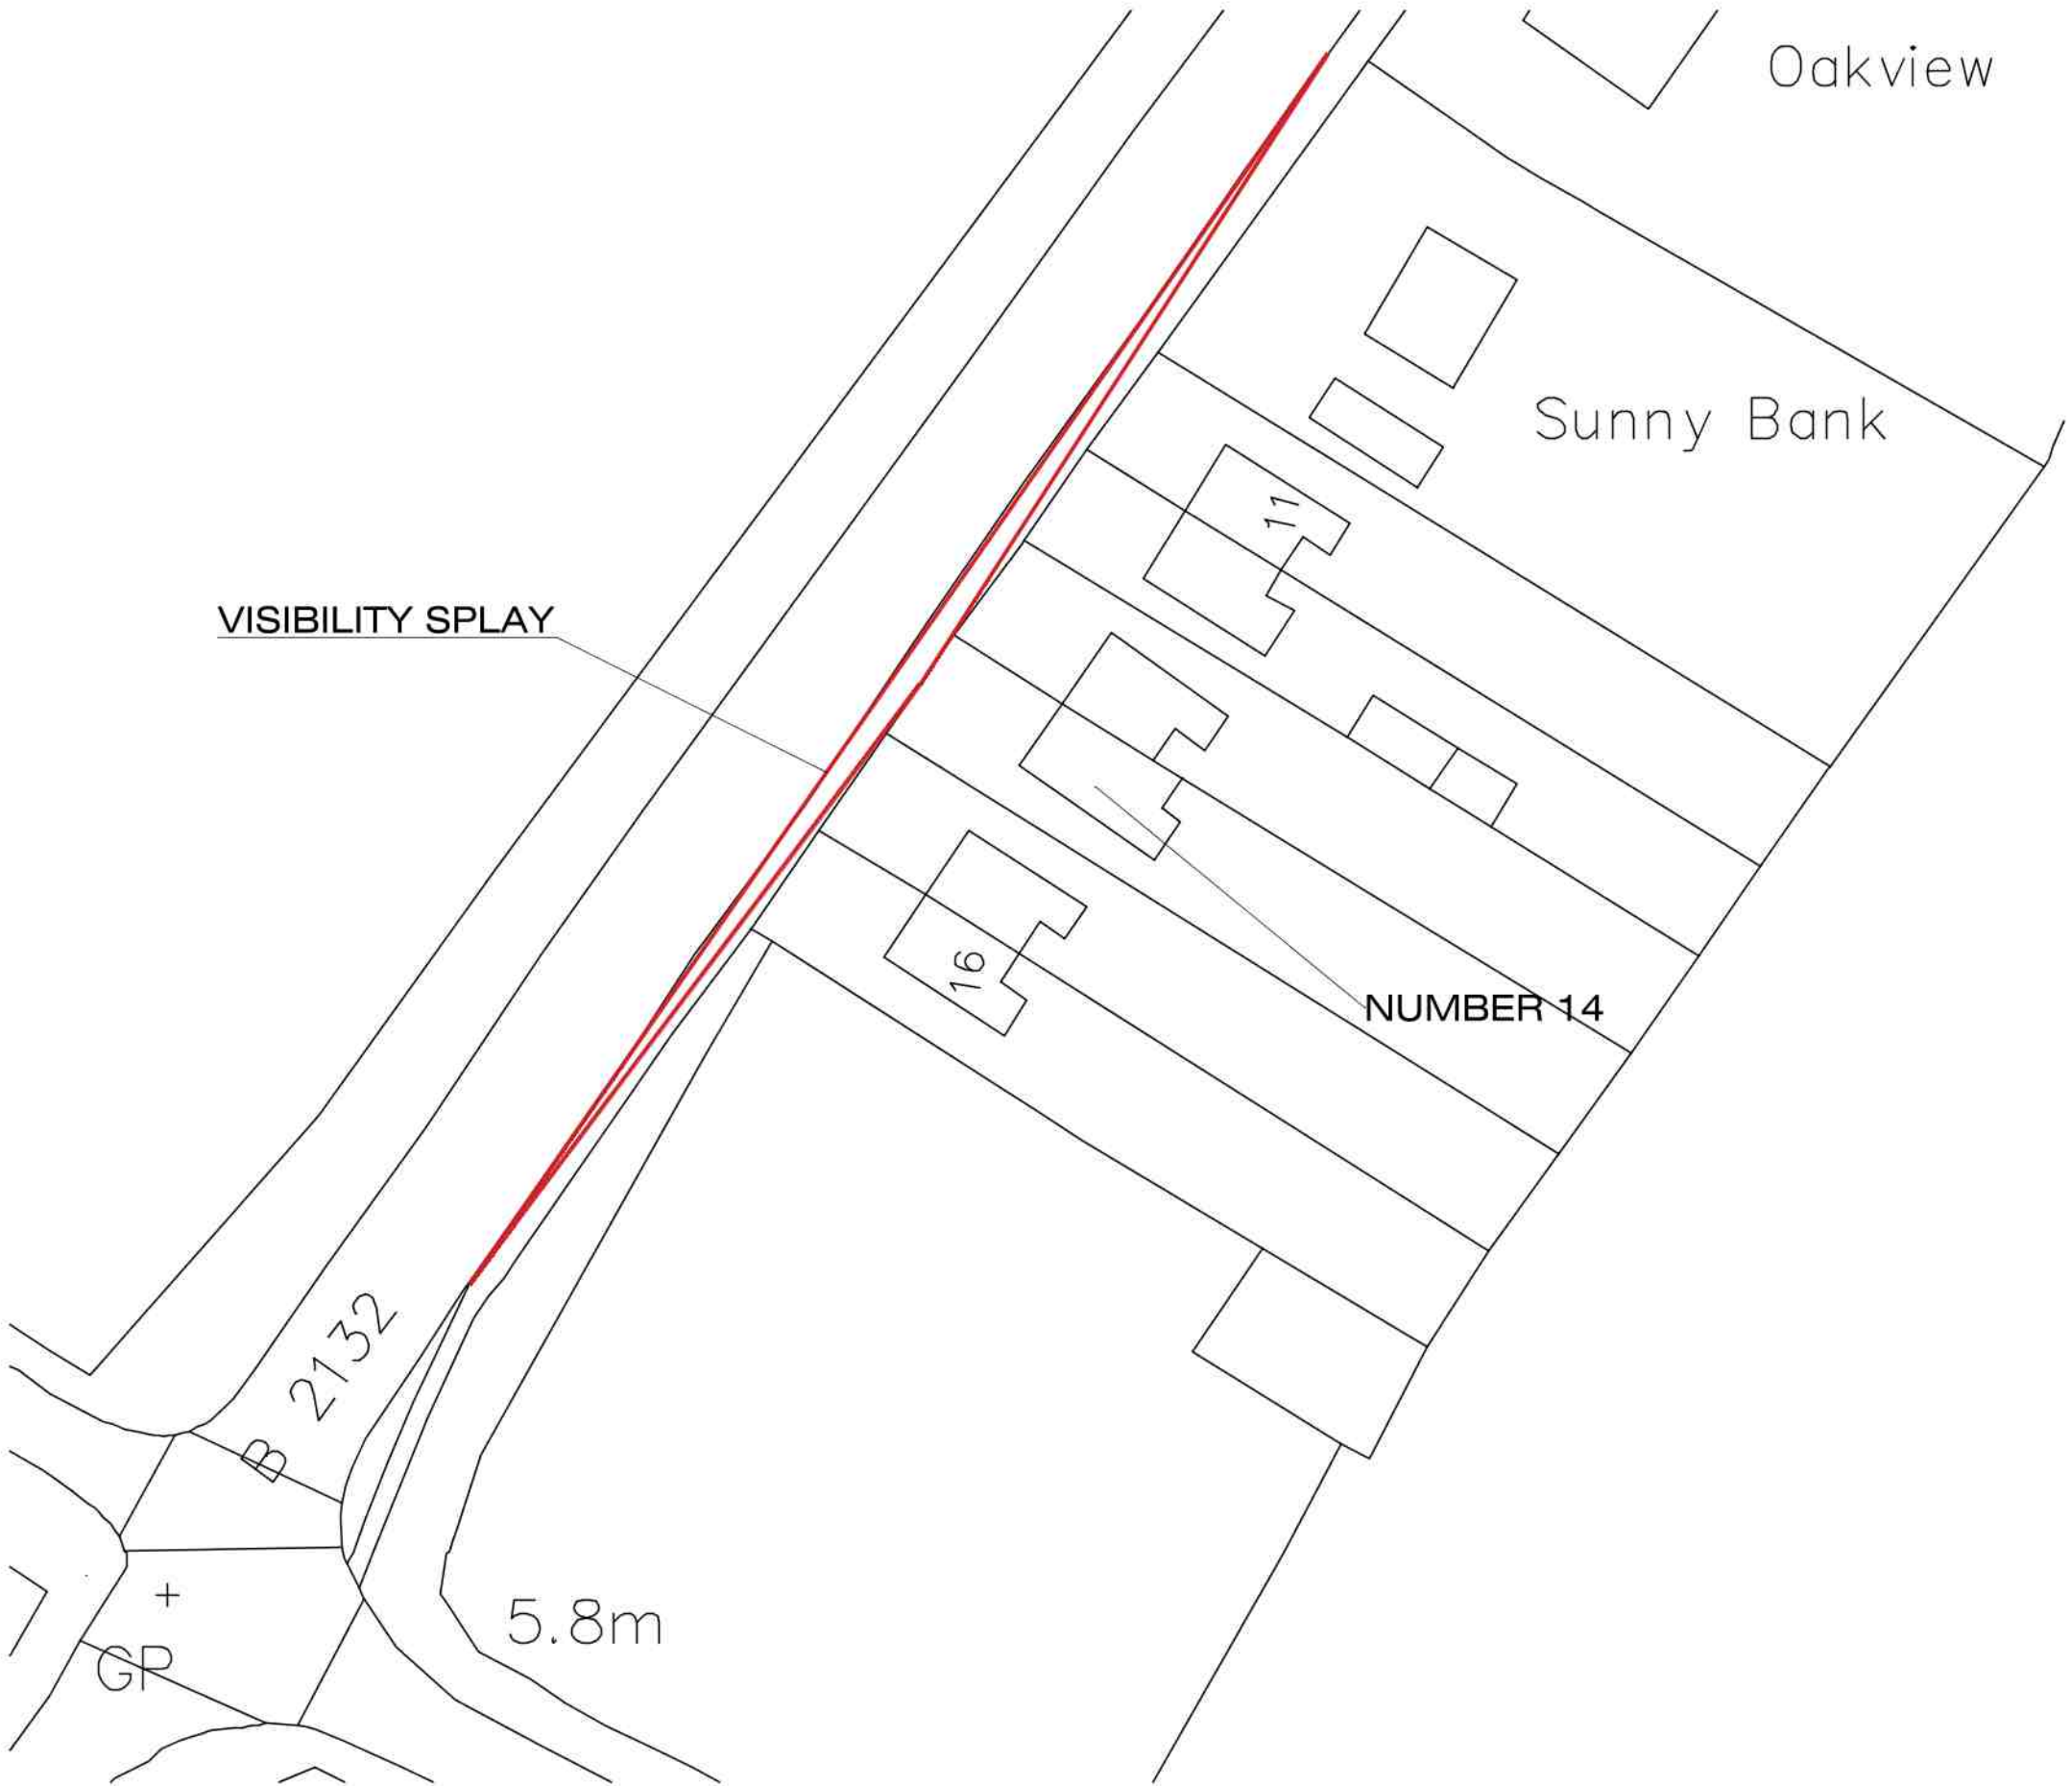

Visibility Splays - 1:500 @A1

NOTES

This drawing is for negotiations with the local authority planning and building control departments in the event that it is used for construction then the builder is responsible for checking on site dimensions and relevant information prior to the commencement of works to ensure the accuracy of any information contained in this drawing. Any discrepancy's must be notified before work commences. The drawing may only be used for the address shown and will not be copied without permission, Copyright G.M.C. Engineering Ltd.

NOTES:-

- Vehicle visibility splays must be kept clear of walls, fences, hedges, vegetation and other objects exceeding 10m in height (and pedestrian visibility splays anything greater than 5m in height).
- The parking area within the property must be built so that water does not drain from it across the highway.

Rev.	Date	Description
D	11.01.21	Planning requirements added
C	10.11.20	Planning requirements added
B	09.11.20	Planning requirements added
A	08.11.20	Planning requirements added

G.M.C. CROWMELL ENGINEERING.
BUILDING SERVICES,
MECHANICAL AND ELECTRICAL DESIGN
80 Sandcross Lane, Reigate
Surrey RH2 8EY
Tel: 07919-108422
e Mail: garycundwell@virginmedia.com

Project
14 EASTBANK
YAPTON
WEST SUSSEX
BN18 0DJ
Title
PROPOSED DROPPED KERB

Scale	Drawn	Date
As noted	G.M.C.	25/10/20
Drawing No.	2020-01D	
Sheet	1	Of 1 Sheets