




1 ELEVATION into SOUTH-EAST
Scale: 1:100



2 ELEVATION into COURTYARD (NORTH-EAST)
Scale: 1:100

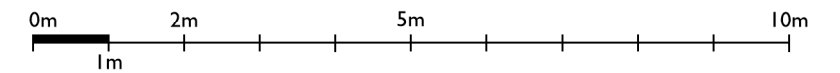

Revision notes:

Rev:	Date:	Notes:
		1. DO NOT SCALE FROM THIS DRAWING (EXCEPT FOR PLANNING APPLICATION PURPOSES).
		2. ALL DIMENSIONS AND LEVELS TO BE CHECKED ON SITE BEFORE CARRYING OUT WORK.
		3. ALL DISCREPANCIES TO BE REPORTED TO THE ARCHITECT BEFORE CARRYING OUT WORK.
		4. READ WITH OTHER CONTRACT DOCUMENTS
		5. IF IN DOUBT ASK.
		CONSENT IS REQUIRED FOR ITS USE, REPRODUCTION OR FOR COPYING TO ANY THIRD PARTY.

Drawn by:

Michal Magyar RIBA

Project:

Bonhams, Hoe Lane, Flansham PO22 8NP

Date:

27/11/2020

Scale @ A3:

1 to 100

Revision:

n/a

Client:

Mr Victor Coutin

Drawing Title:

W1959-a - House III. - Elevations 1

W H A L E B A C K

The Old Bank
257 New Church Road
Hove BN3 4EE

01273 234354
www.whaleback.co.uk