


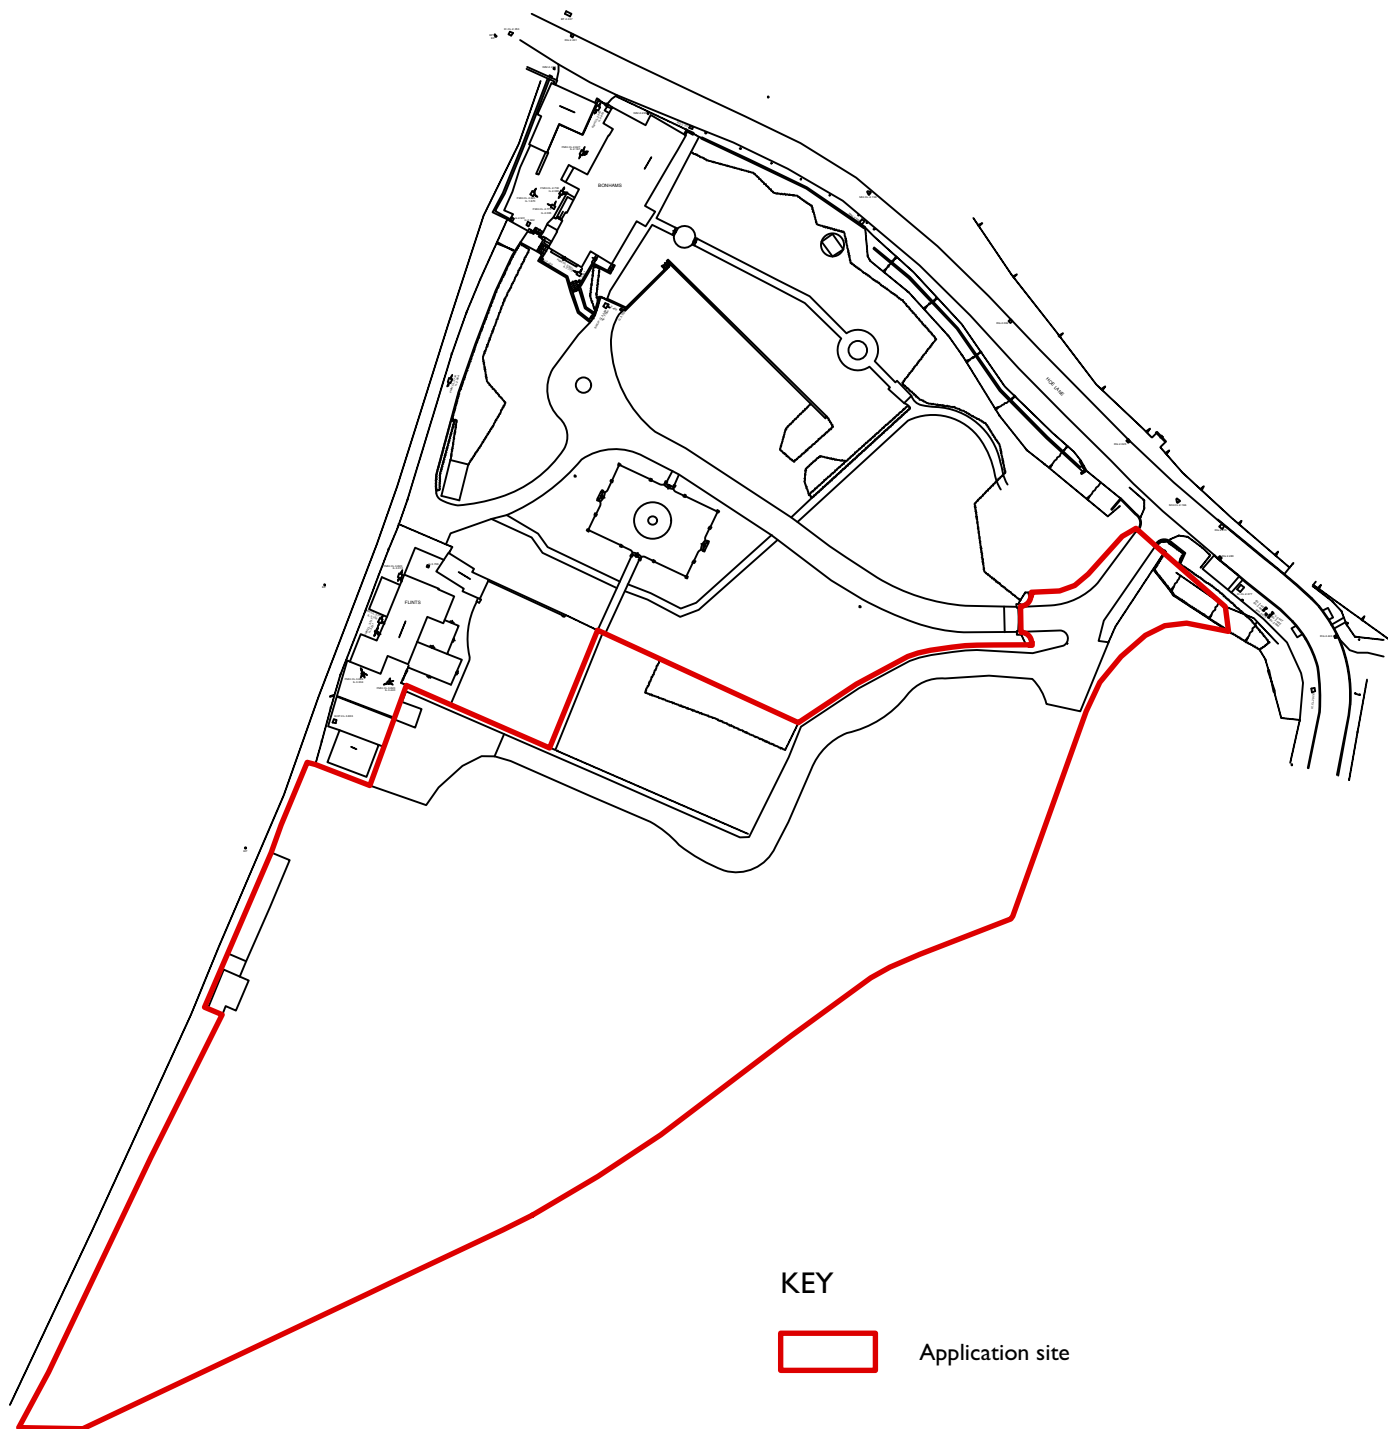

KEY



Application site





Site Location Plan

Scale: 1:1250

Notes:

1. DO NOT SCALE FROM THIS DRAWING (EXCEPT FOR PLANNING APPLICATION PURPOSES).
 2. ALL DIMENSIONS AND LEVELS TO BE CHECKED ON SITE BEFORE CARRYING OUT WORK.
 3. ALL DISCREPANCIES TO BE REPORTED TO THE ARCHITECT BEFORE CARRYING OUT WORK.
 4. READ WITH OTHER CONTRACT DOCUMENTS
 5. IF IN DOUBT ASK.
- CONSENT IS REQUIRED FOR ITS USE, REPRODUCTION OR FOR COPYING TO ANY THIRD PARTY.

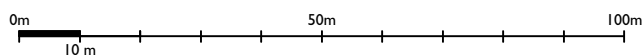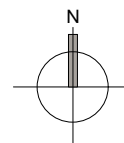

Revision notes:

Rev:	Date:
A	15/02/2022

Drawn by:

Michal Magyar RIBA

Project:

Bonhams, Hoe Lane, Flansham PO22 8NP, UK

Date:

01/04/2021

Scale @ A4:

1 to 1250 at A4

Revision:

A

Client:

Mr Victor Coutin

Drawing Title:

W1959-a - Site Location Plan

W H A L E B A C K

The Old Bank
257 New Church Road
Hove BN3 4EE

01273 234354

www.whaleback.co.uk