


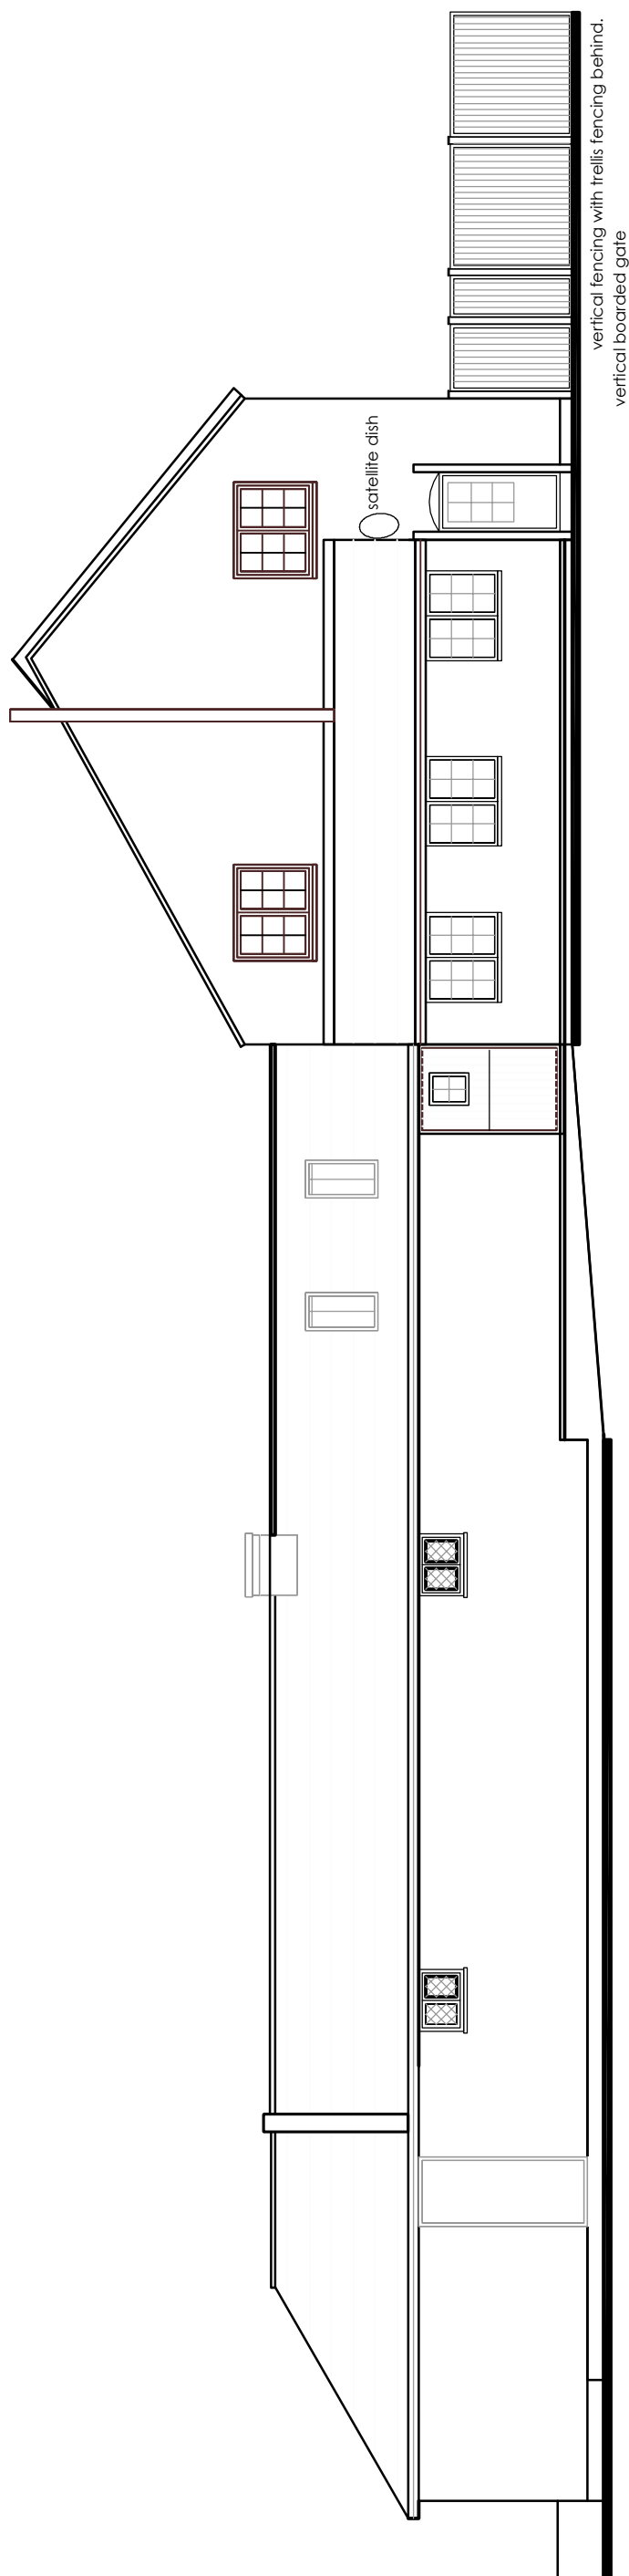

		PROJECT DOVECOTE HOBBS COURT BILSHAM RD, YAPTON BN18 0JY		DRAWING ELEVATIONS			
ARCHITECTURE DESIGN DEVELOPMENT eez@Aldis-Hobbs ARB RIBA SPAB		PROJECT STAGE PI ANNING		DRAWING No 243/02		REVISION	
Job: 07756 329400 e-mail: leeza@amdesianltd.co.uk				SCALE 1:100 DATE NOV 2017		DRAWN LA	
				LETTER		REVISION	
						DATE	

This scheme is subject to town planning and all other necessary consents. All dimensions and levels to be checked on site. This drawing is to be read in conjunction with other relevant drawings and documents. Report all discrepancies to the Architect before work commences.