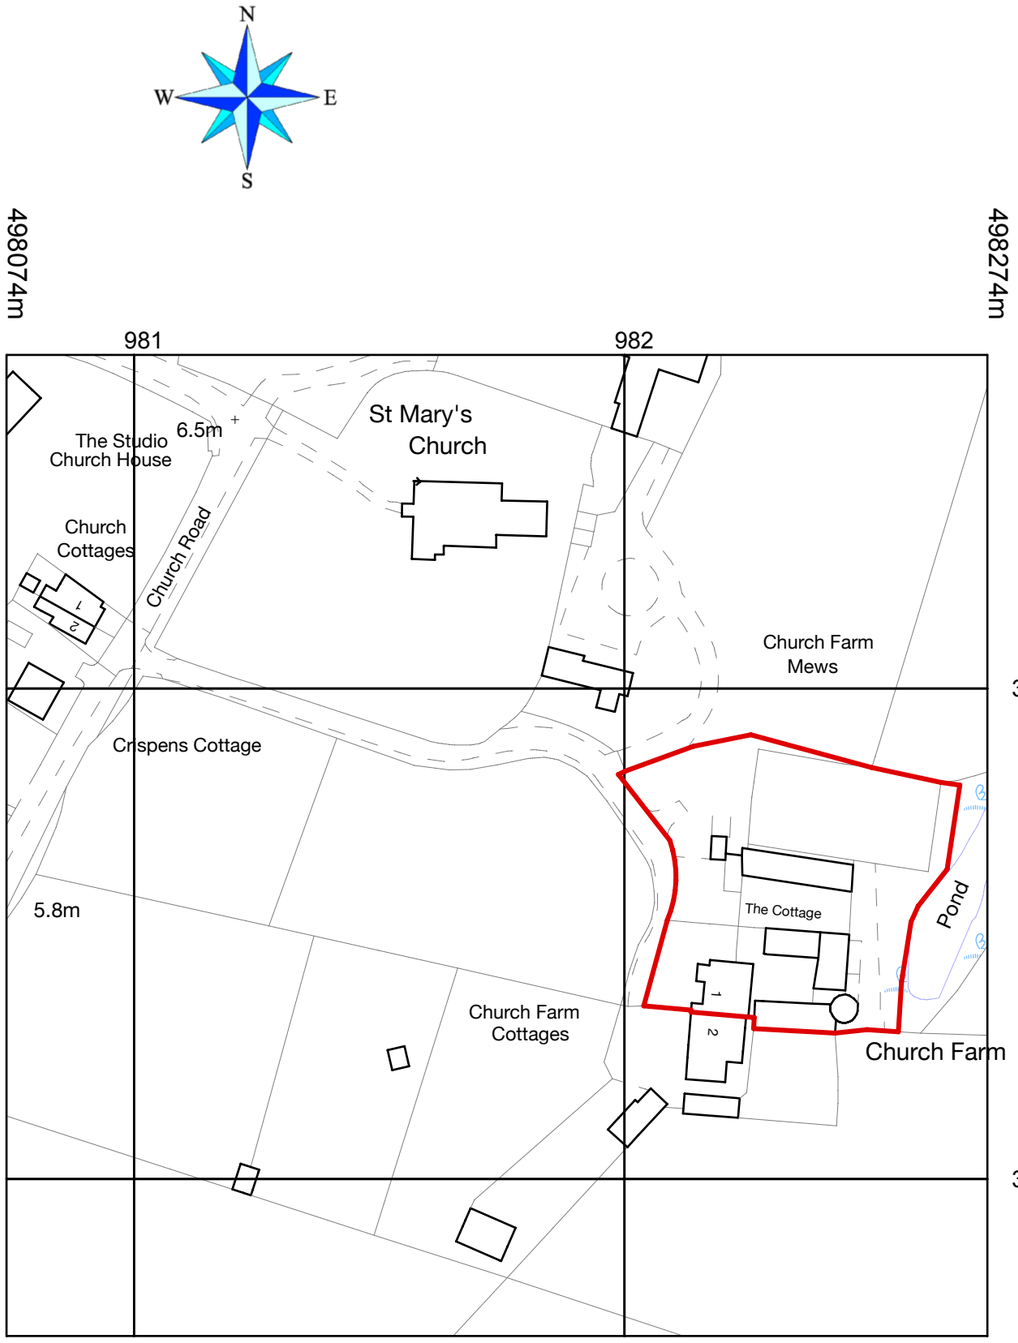

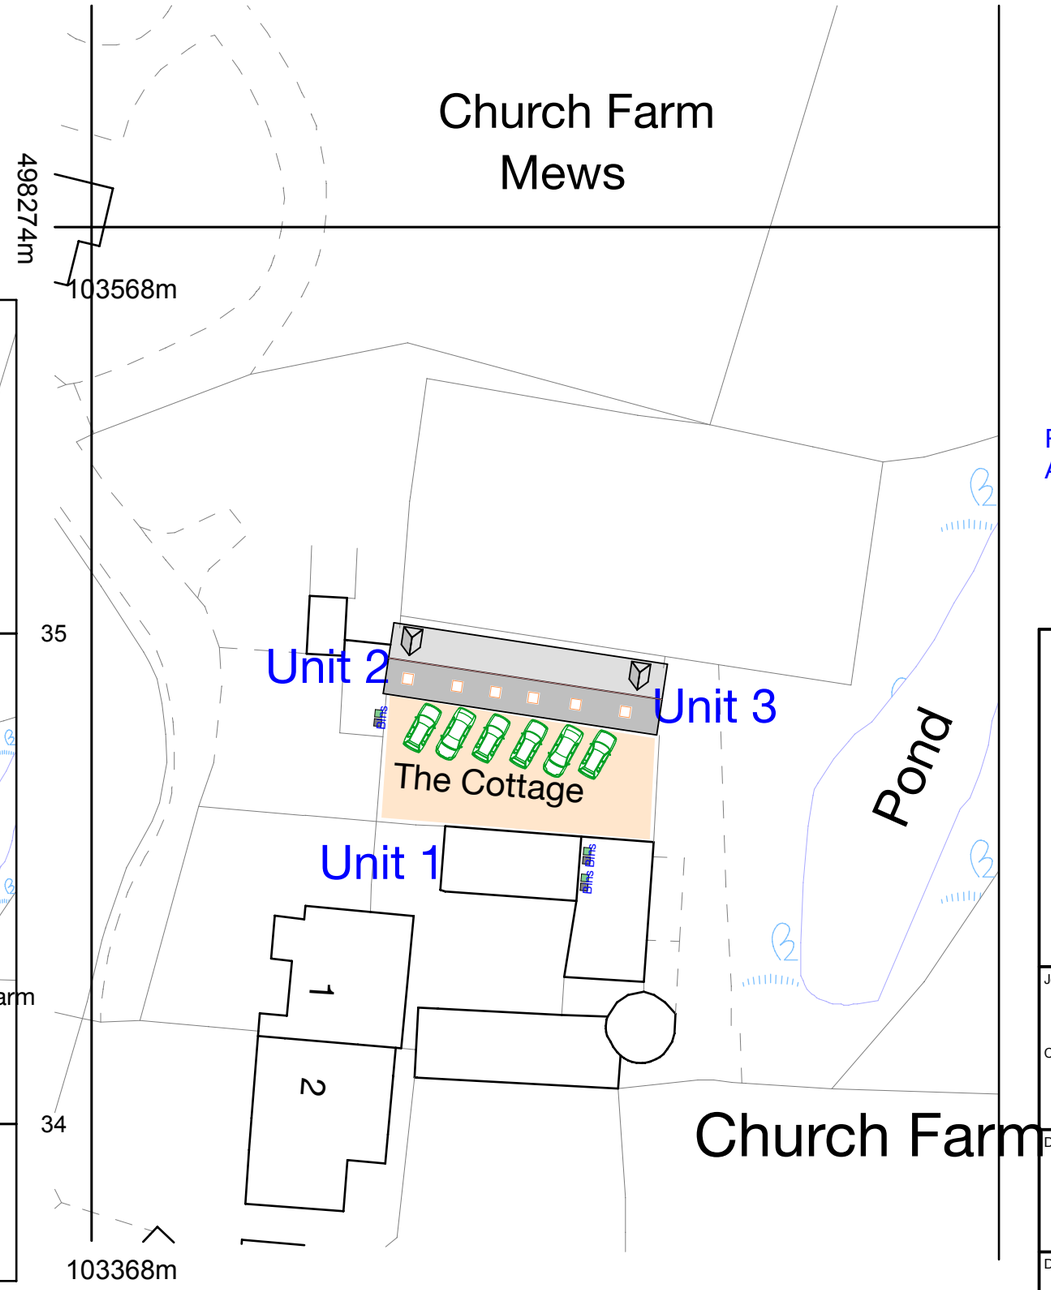

Revisions:
A Oct 18 Parking and
Bin Store added

20 0 20 40 60 80 100

Metres

Location Plan 1:1250

Block Plan 1:500

This drawing is the property of Fuller Associates and is not to be copied reproduced, retained or disclosed to any unauthorised person either wholly or in part without prior consent. Do not scale from this drawing except for Planning purposes. Use all figured dimensions only. All figured dimensions to be checked on site prior to construction. All discrepancies, errors and omissions to be reported to Fuller Associates prior to construction. Layout and dimensions of existing building to be checked on site.

FULLER
ASSOCIATES
Chartered Surveyors • Architectural Design
tel: 01903 885444 email: info@a-fuller.co.uk
www.andrewfuller.co.uk
Norton Studio, School Lane, Arundel, West Sussex, BN18 9DR
RICS

Job Title: Proposed new accomodation in existing farm buildings

Client: Mr & Mrs P Williams
The Old Dairy
1 Church Farm Cottages
Church Lane, Yapton BN18 0EP

Drawing Name: UNIT 3 Location and Block Plans

Drawing Status: Planning

Drawn by: AF — Date: Oct 17

Checked by — Date

Drawing Scale: 1:500 and 1:1250 at A3

Drawing No: 181359 /07 — Status — Revision: A