

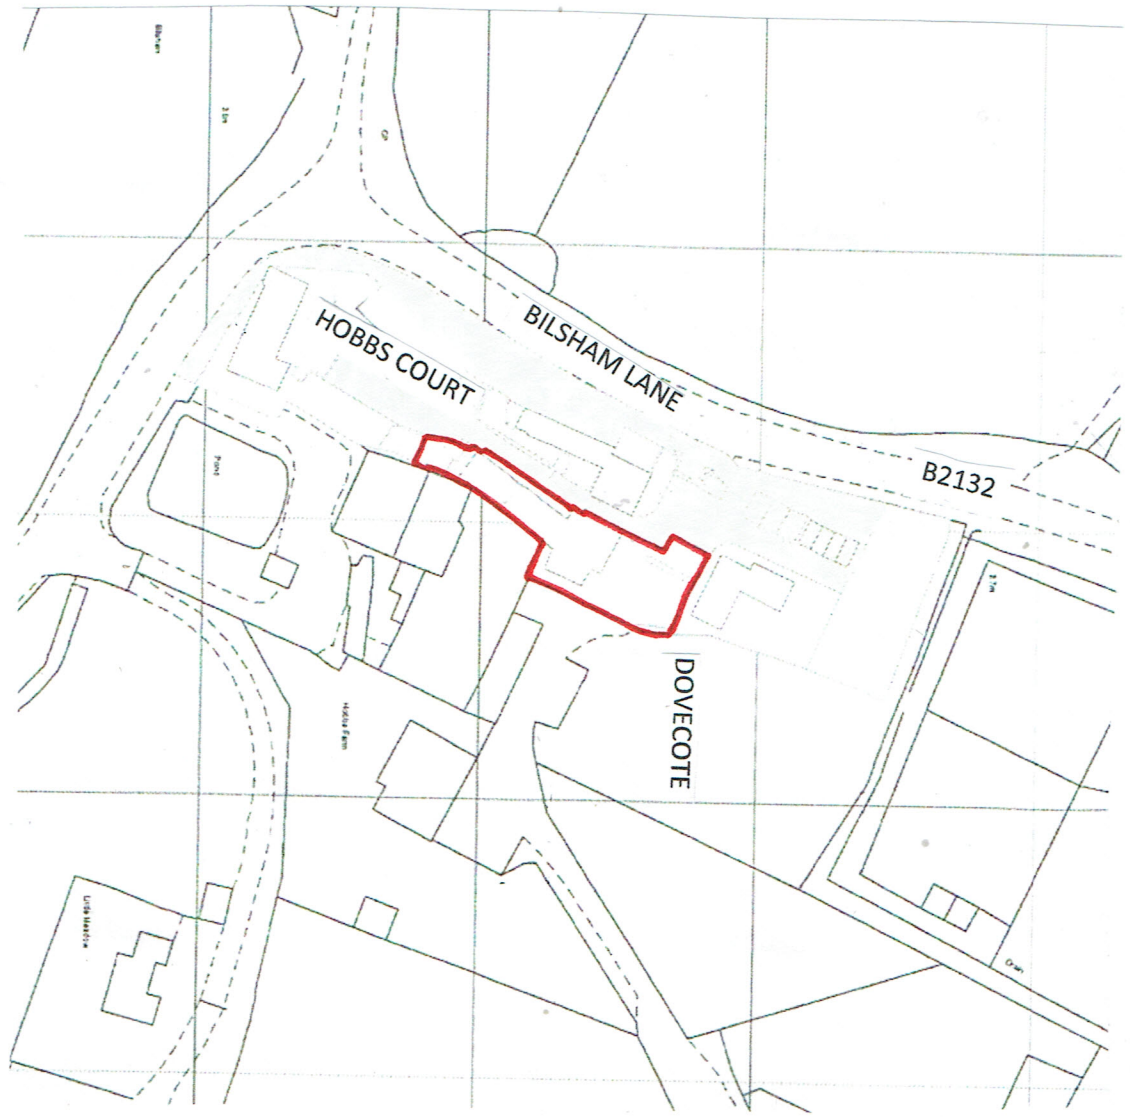


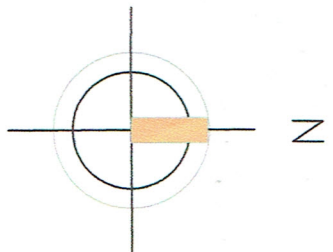

LOCATION PLAN 1:1250

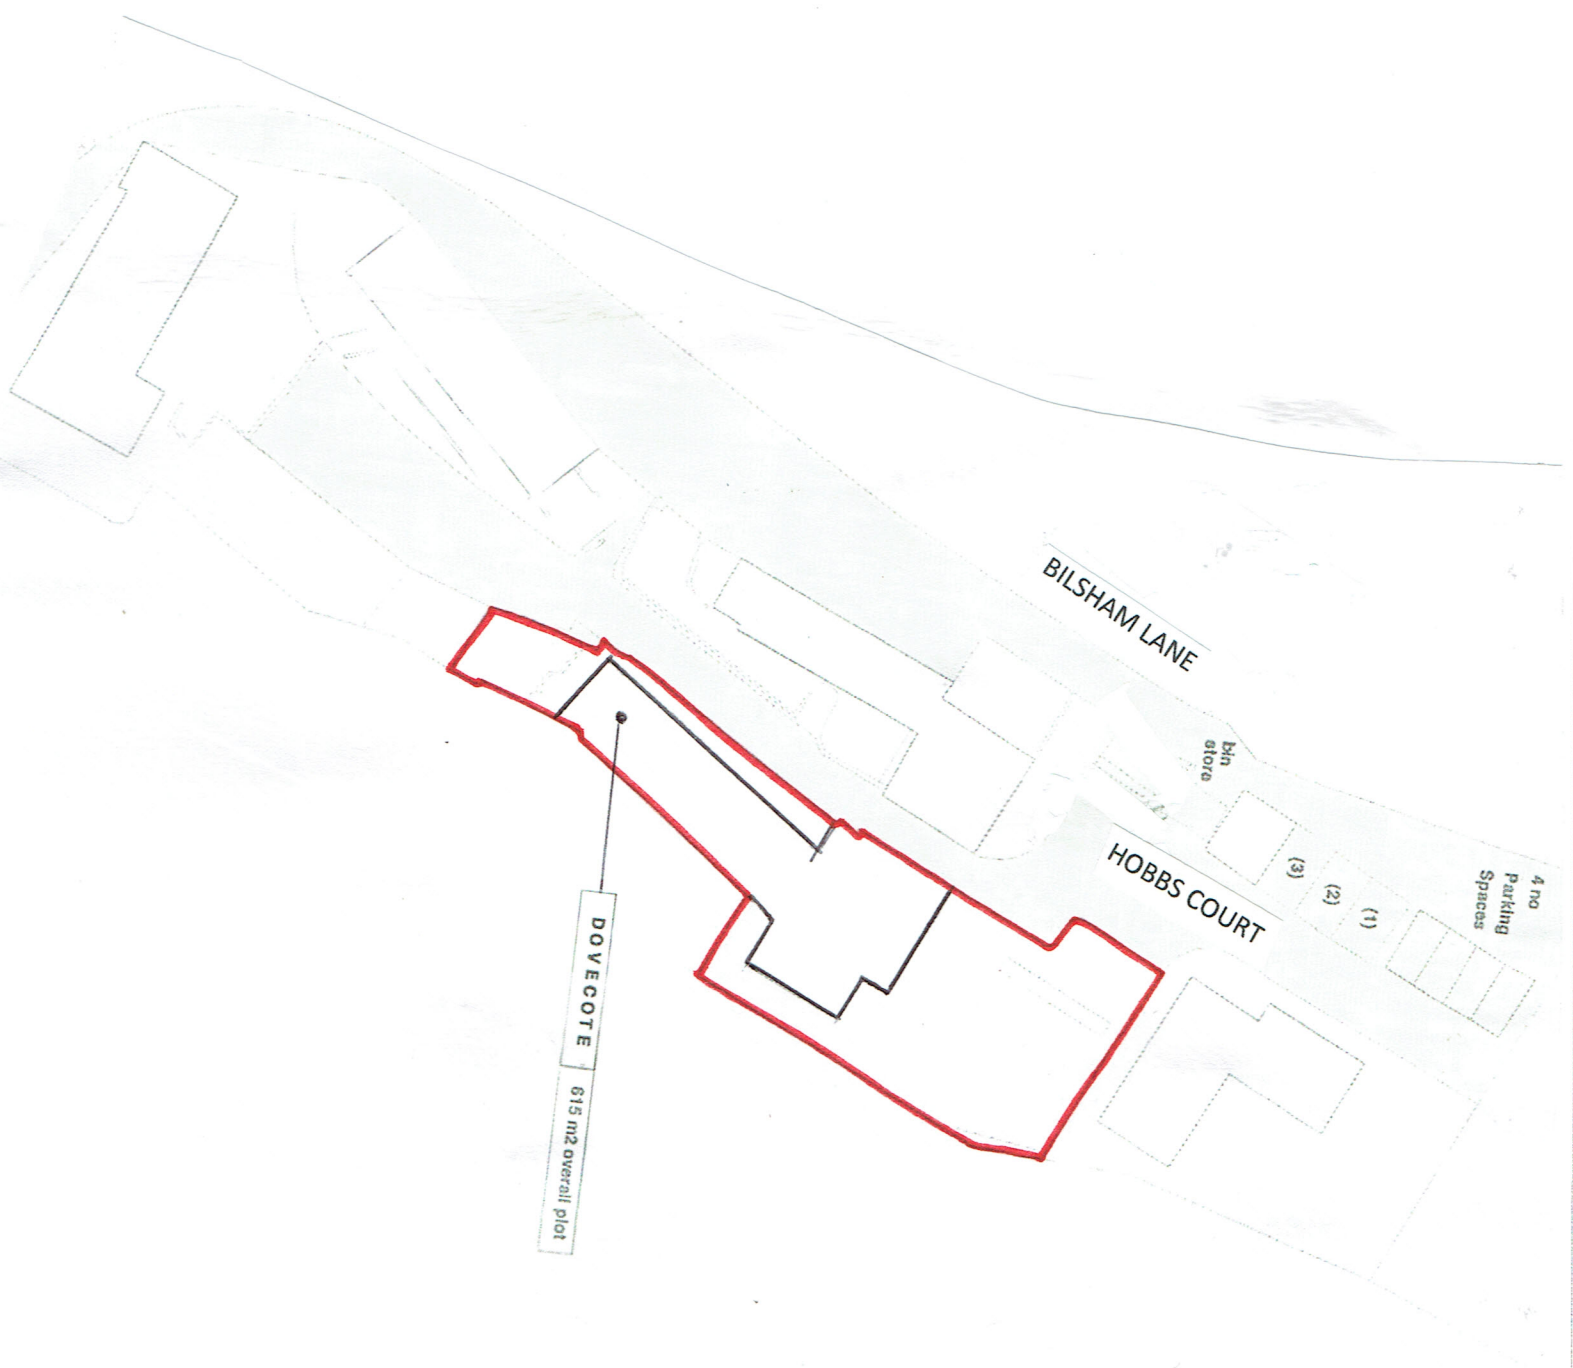

SITE BLOCK PLAN 1:500

Amdesign

ARCHITECTURE DESIGN DEVELOPMENT
Leeza Aldis-Hobbs ARB RIBA SPAB

Mob: 07756 329400
e-mail: leeza@amdesignltd.co.uk

PROJECT
**DOVECOTE
HOBBS COURT
BILSHAM RD, YAPTON
BN18 0JY**

DRAWING
**SITE BLOCK PLAN
LOCATION PLAN**
DRAWING No
243/01
REVISION
SCALE 1:1250 1:500
DATE NOV 2017 DRAWN LA
CHECKED

LETTER	REVISION	DATE

This scheme is subject to town planning and all other necessary consents. All dimensions and levels to be checked on site. This drawing is to be read in conjunction with other relevant drawings and documents. Report all discrepancies to the Architect before work commences. AM Design is the trading name of AM Design Ltd © AM Design Ltd. All rights reserved.