


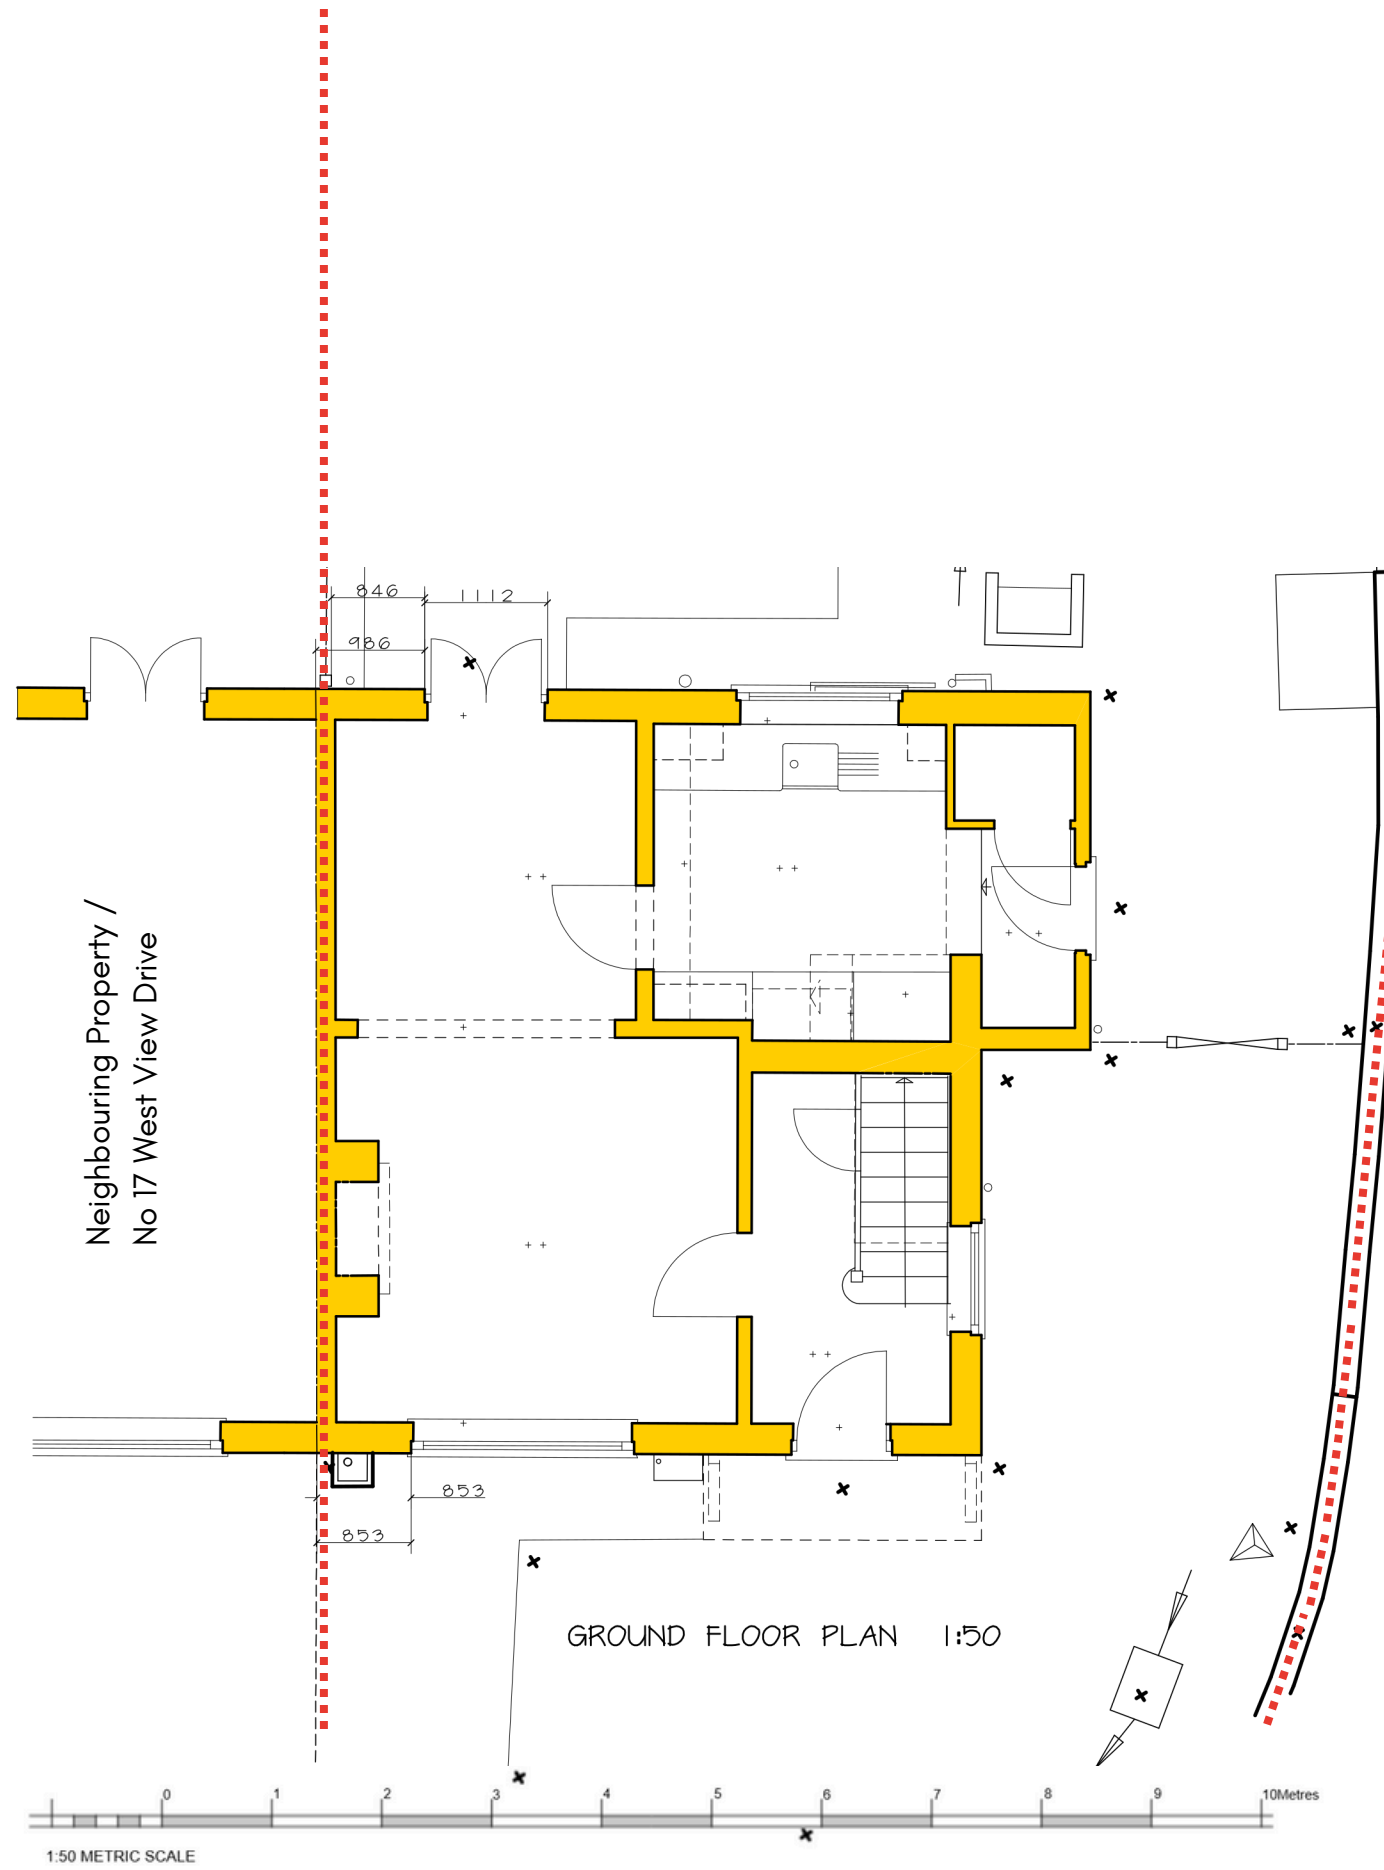

- Property boundary lines
- Existing ground floor walls

Drawn by
Toby Roberts-Davies

Date
28/12/2025

Title
18 WVD Existing Layout