



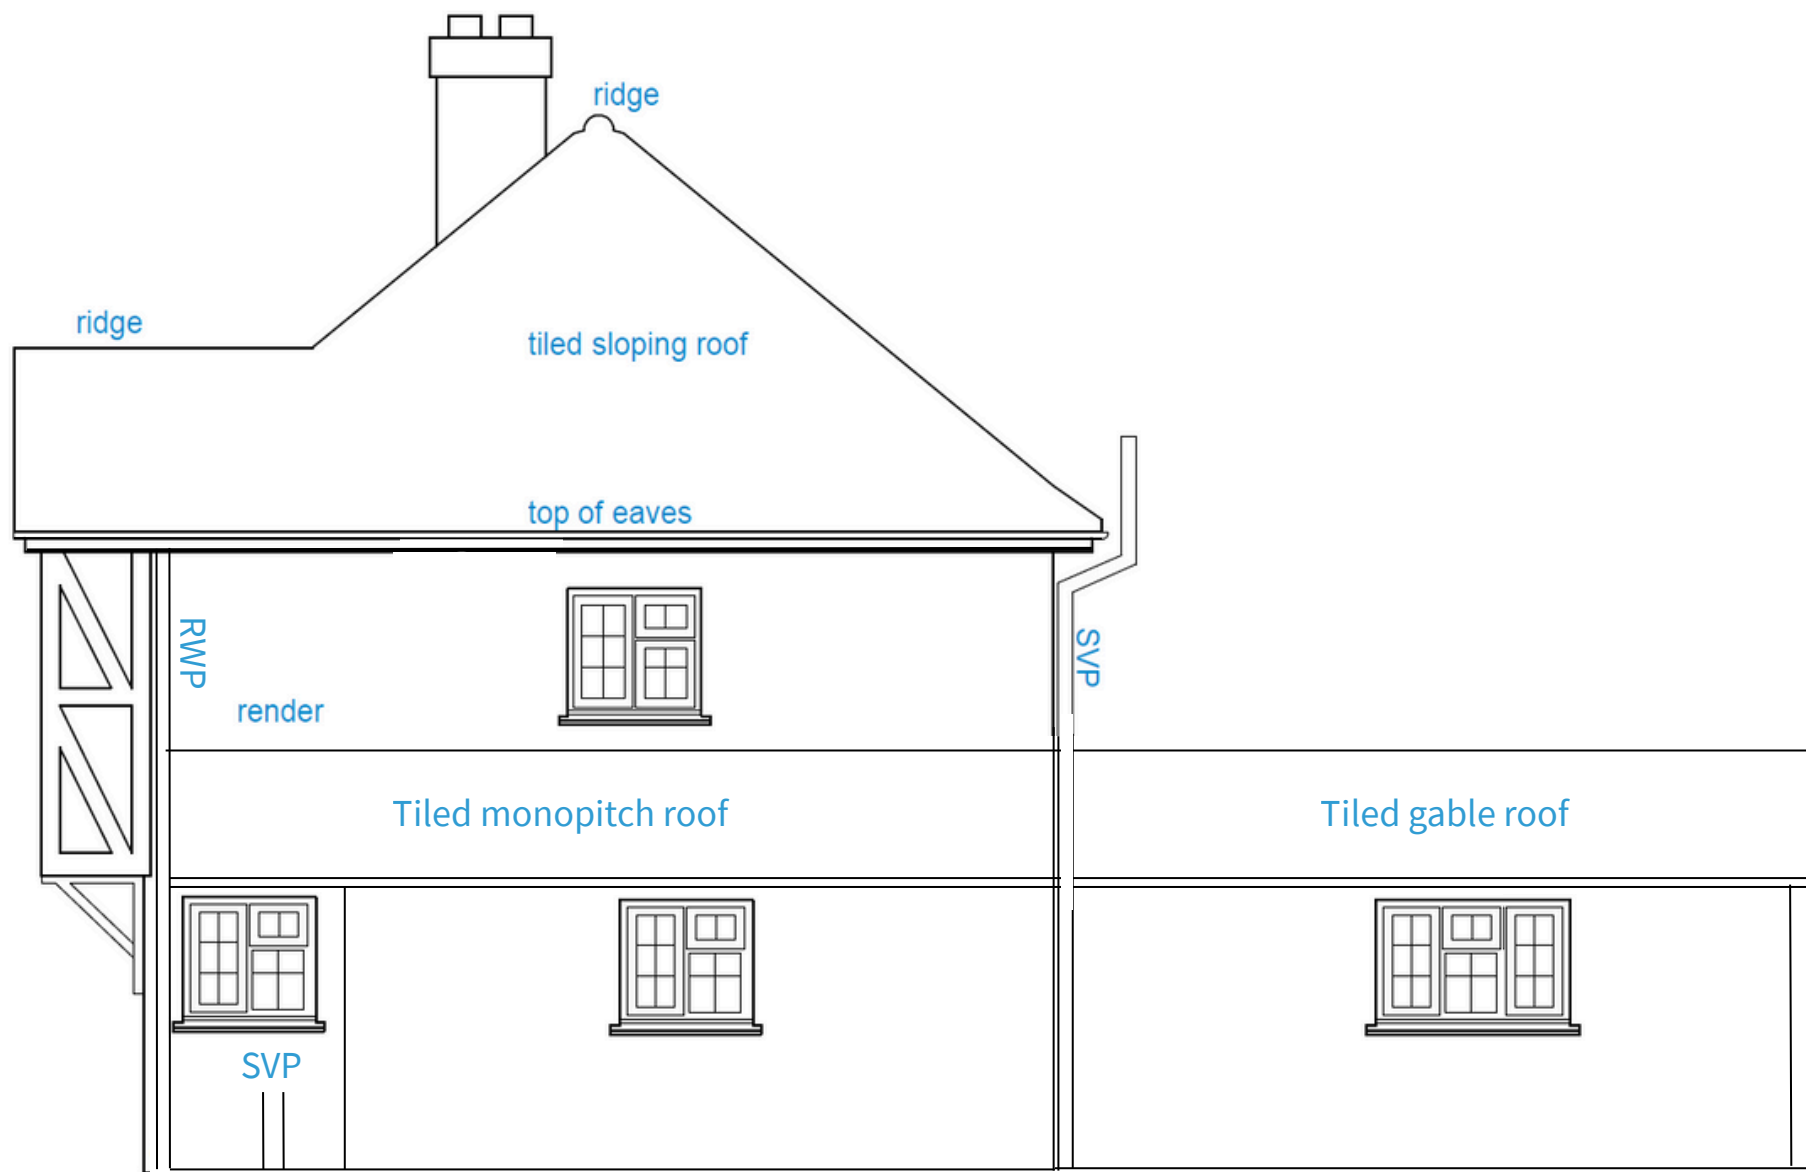

SOUTH WEST ELEVATION 1:100

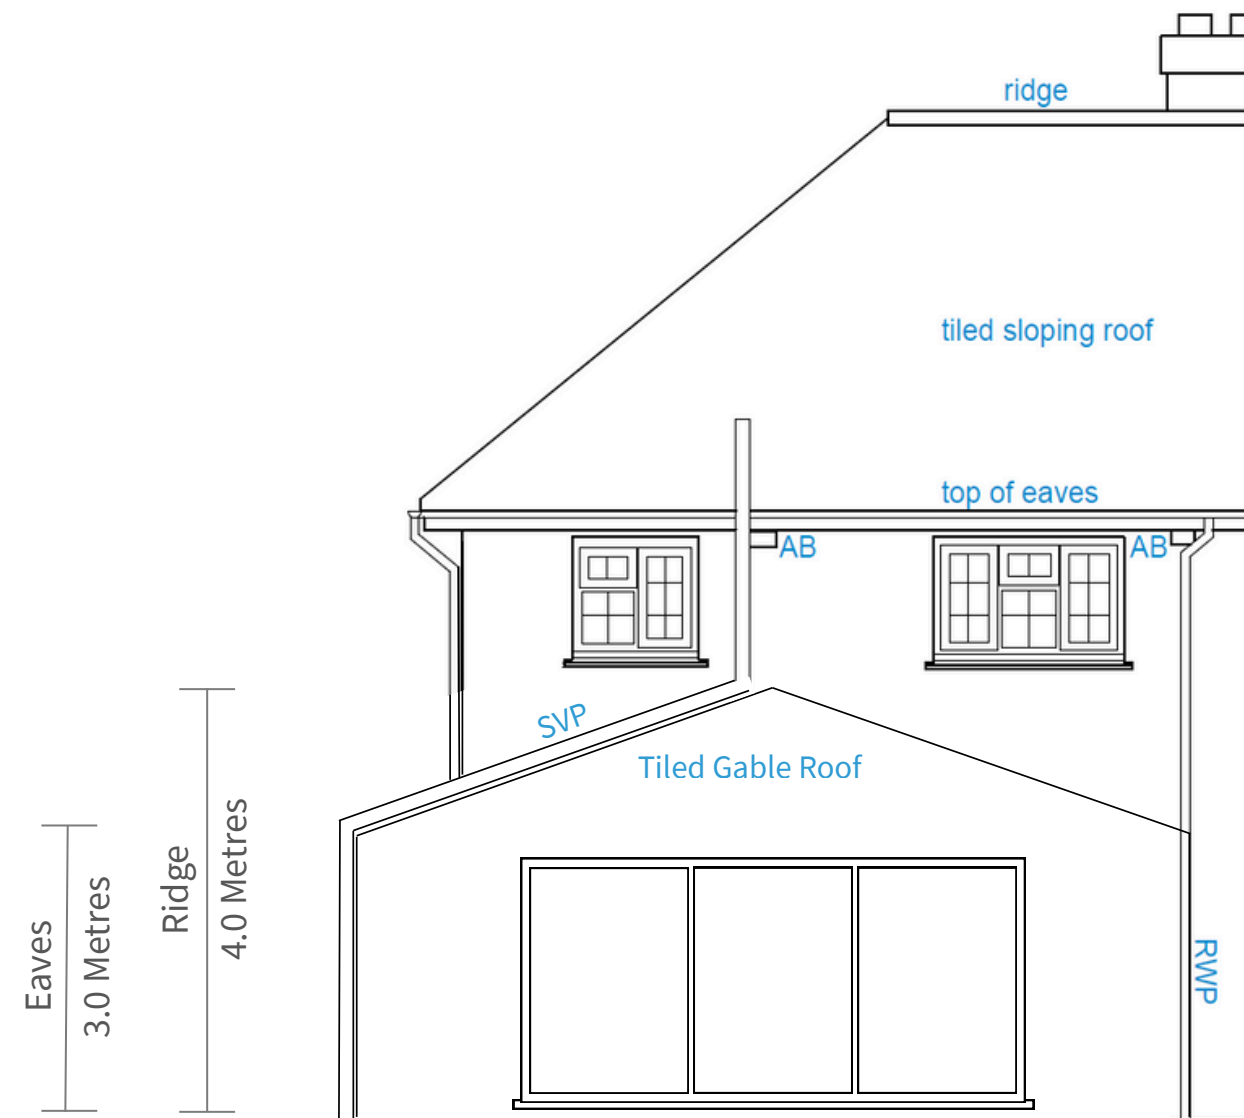

REAR ELEVATION 1:100