


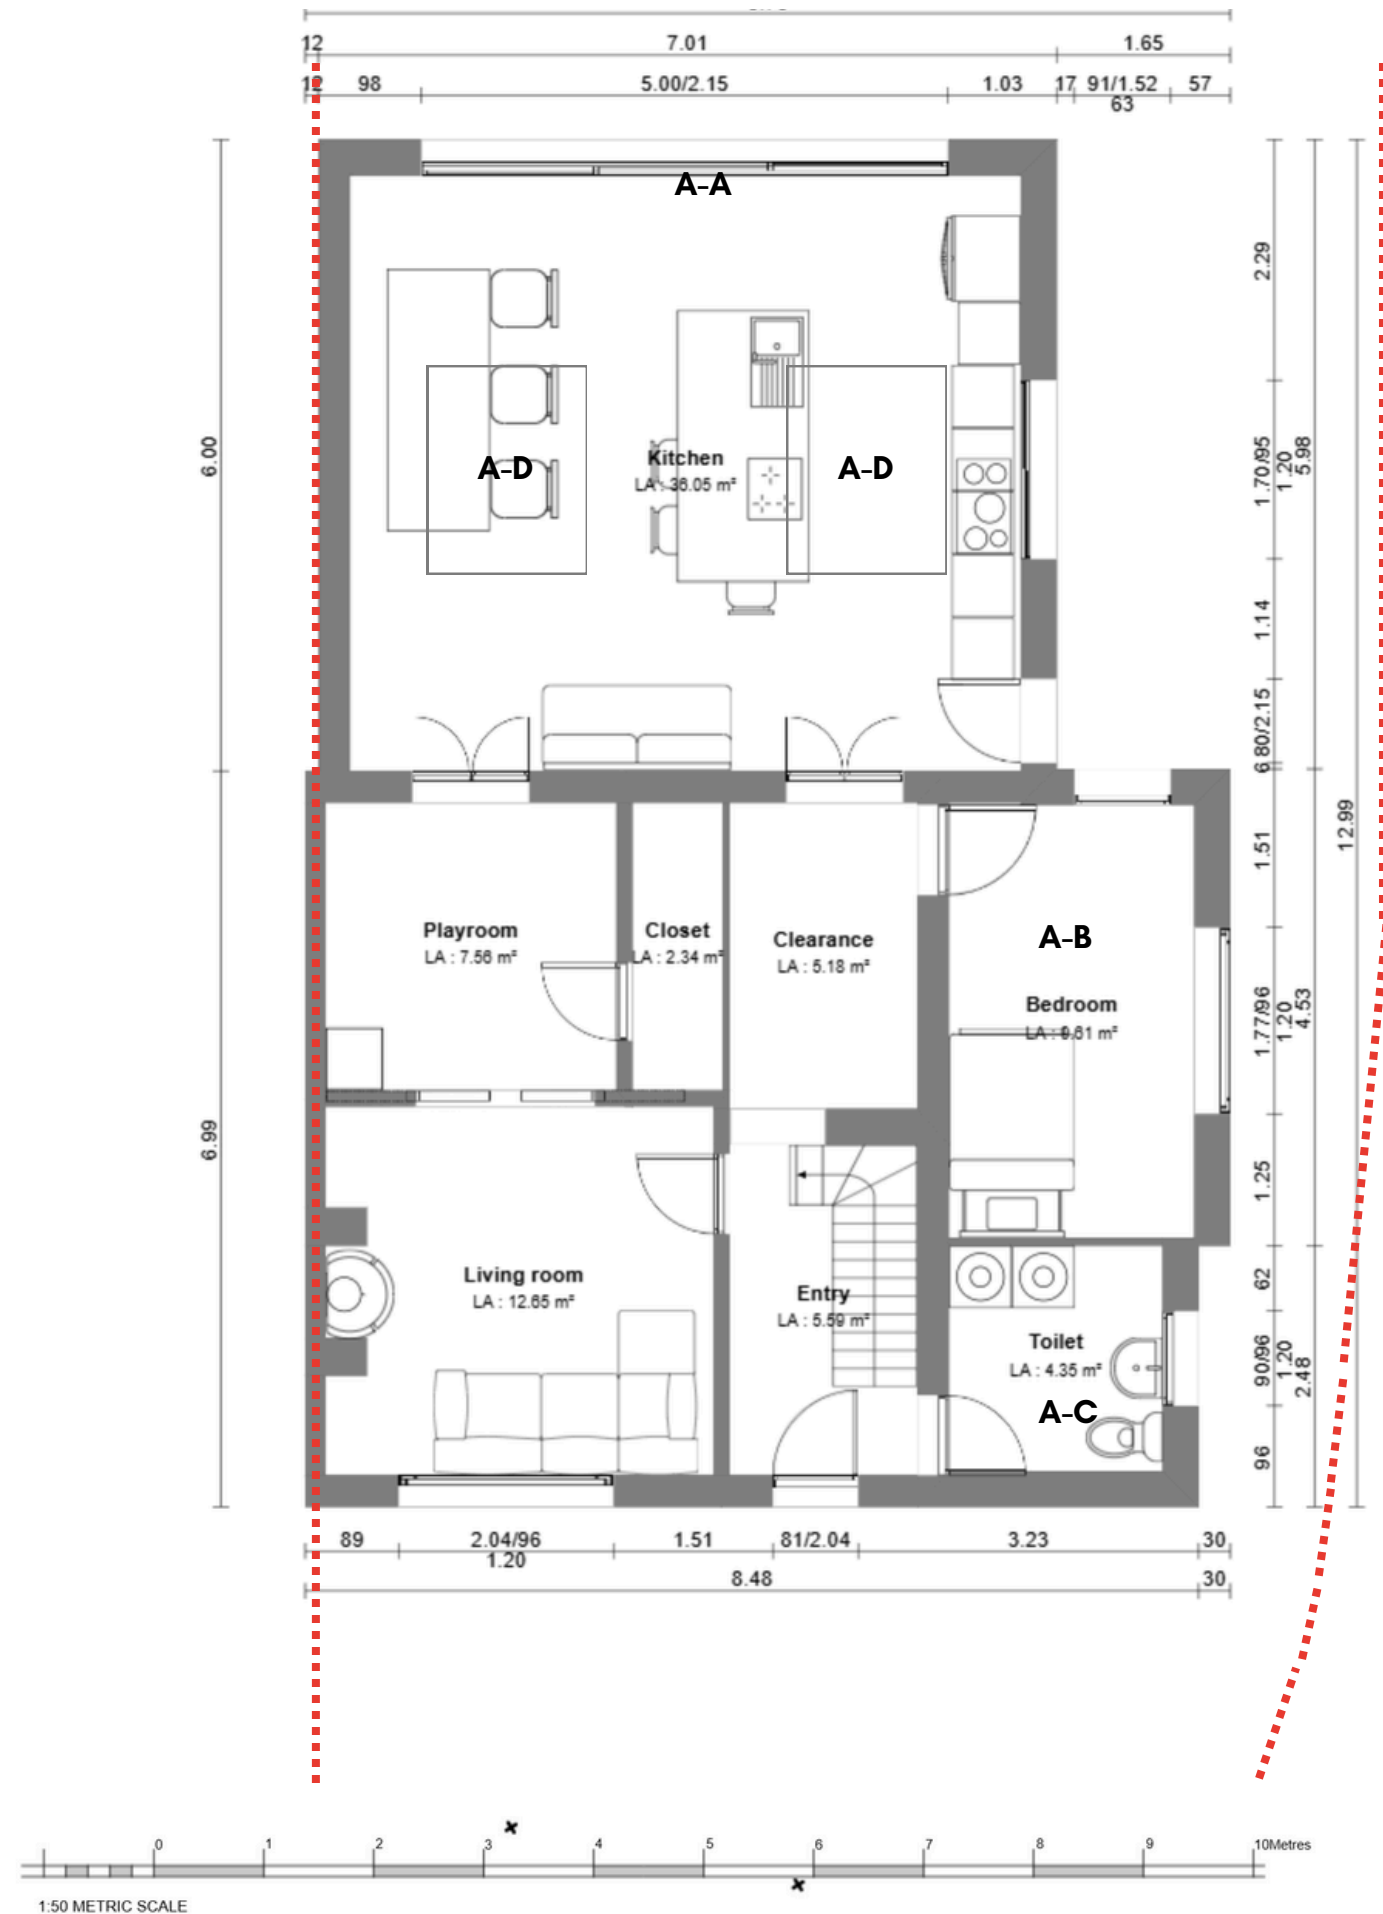

**A-A:** Proposed single story kitchen extension 6 metres deep by 7.01 metres wide.

**A-B:** Single story permitted development (not being considered of submitted under Prior Approval: Larger Home Extension)

**A-C:** Single story permitted development (not being considered of submitted under Prior Approval: Larger Home Extension)

..... Property boundary lines

**A-D:** Velux or Similar 800mm x 2000mm pitched roof lantern

**Drawn by**  
Toby Roberts-Davies

**Date**  
28/12/2025

**Title**  
18 WVD Proposed Rear Extension