



Current

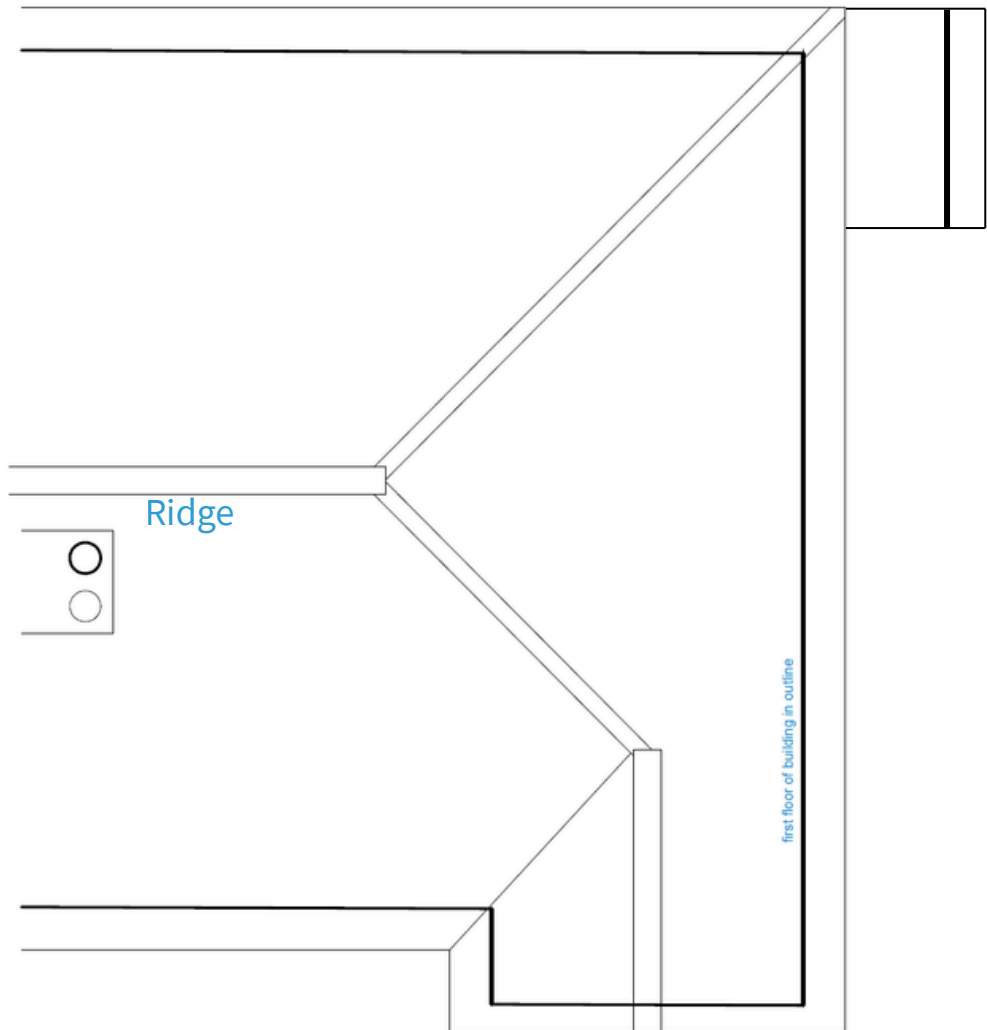

ROOF PLAN 1:50

Proposed

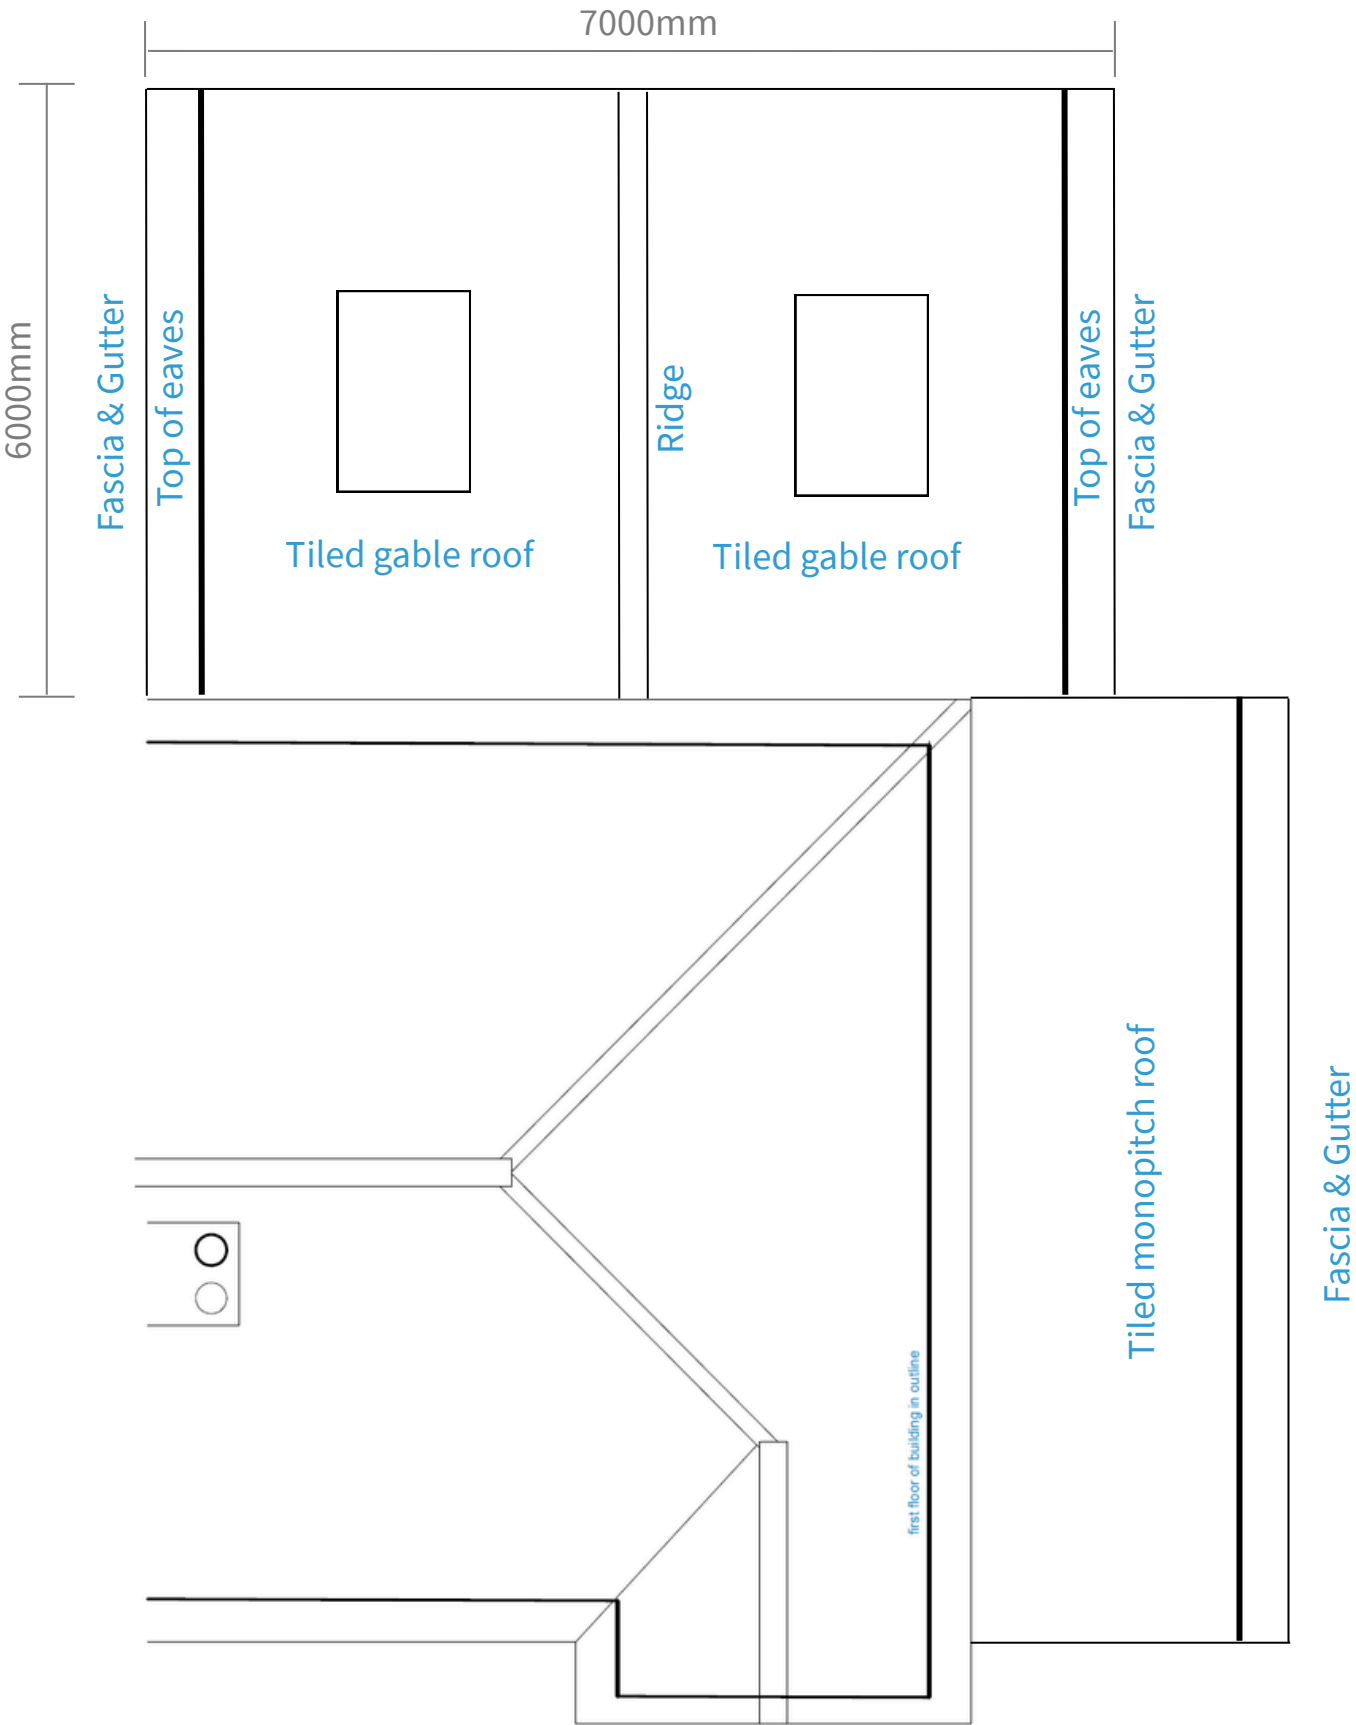

ROOF PLAN 1:50