



Current

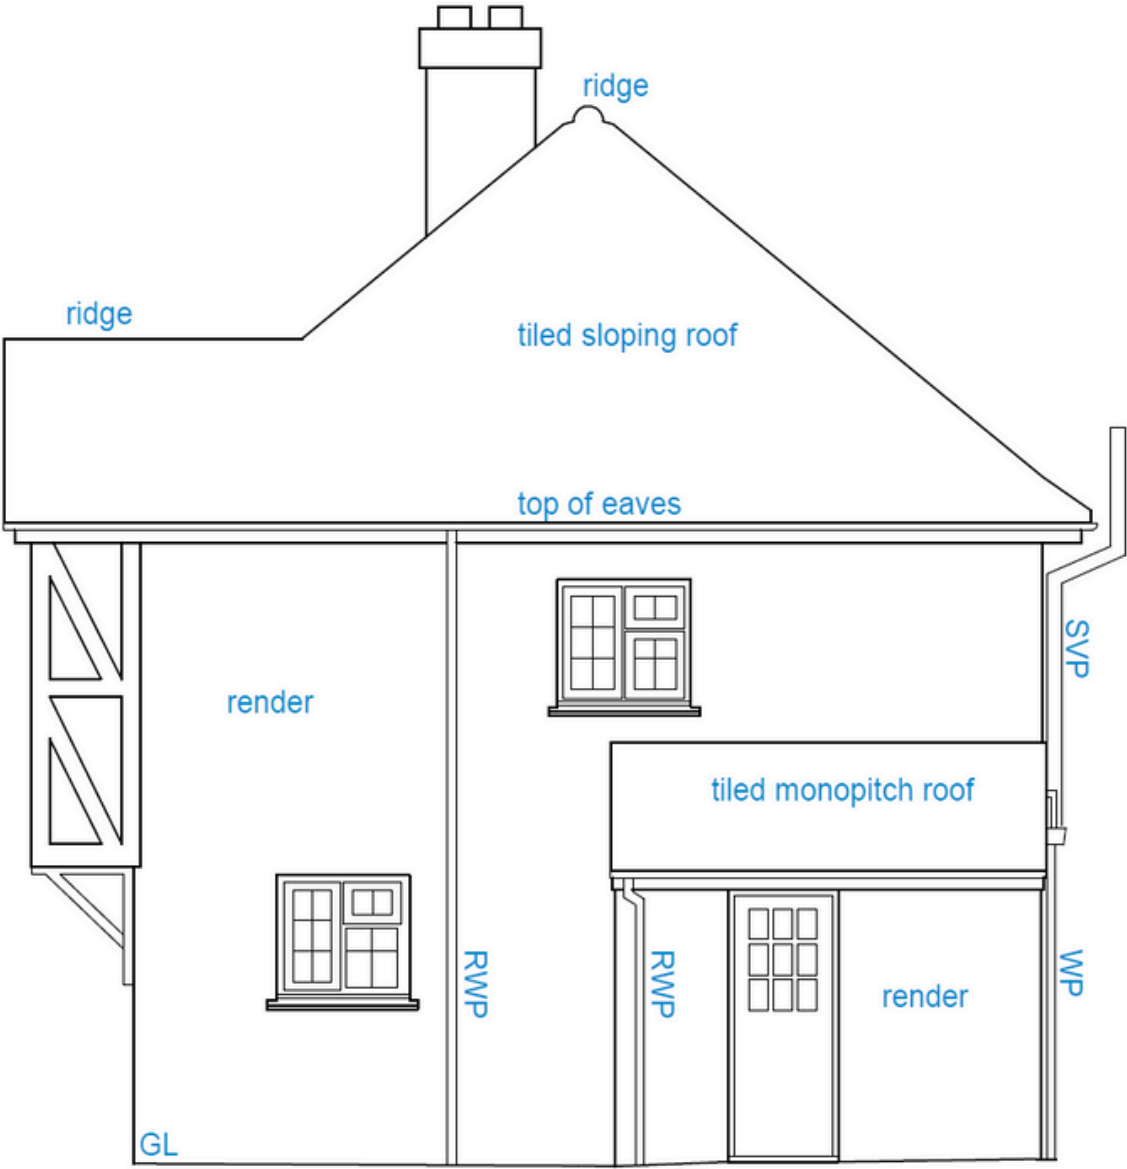

SOUTH WEST ELEVATION 1:100

Proposed

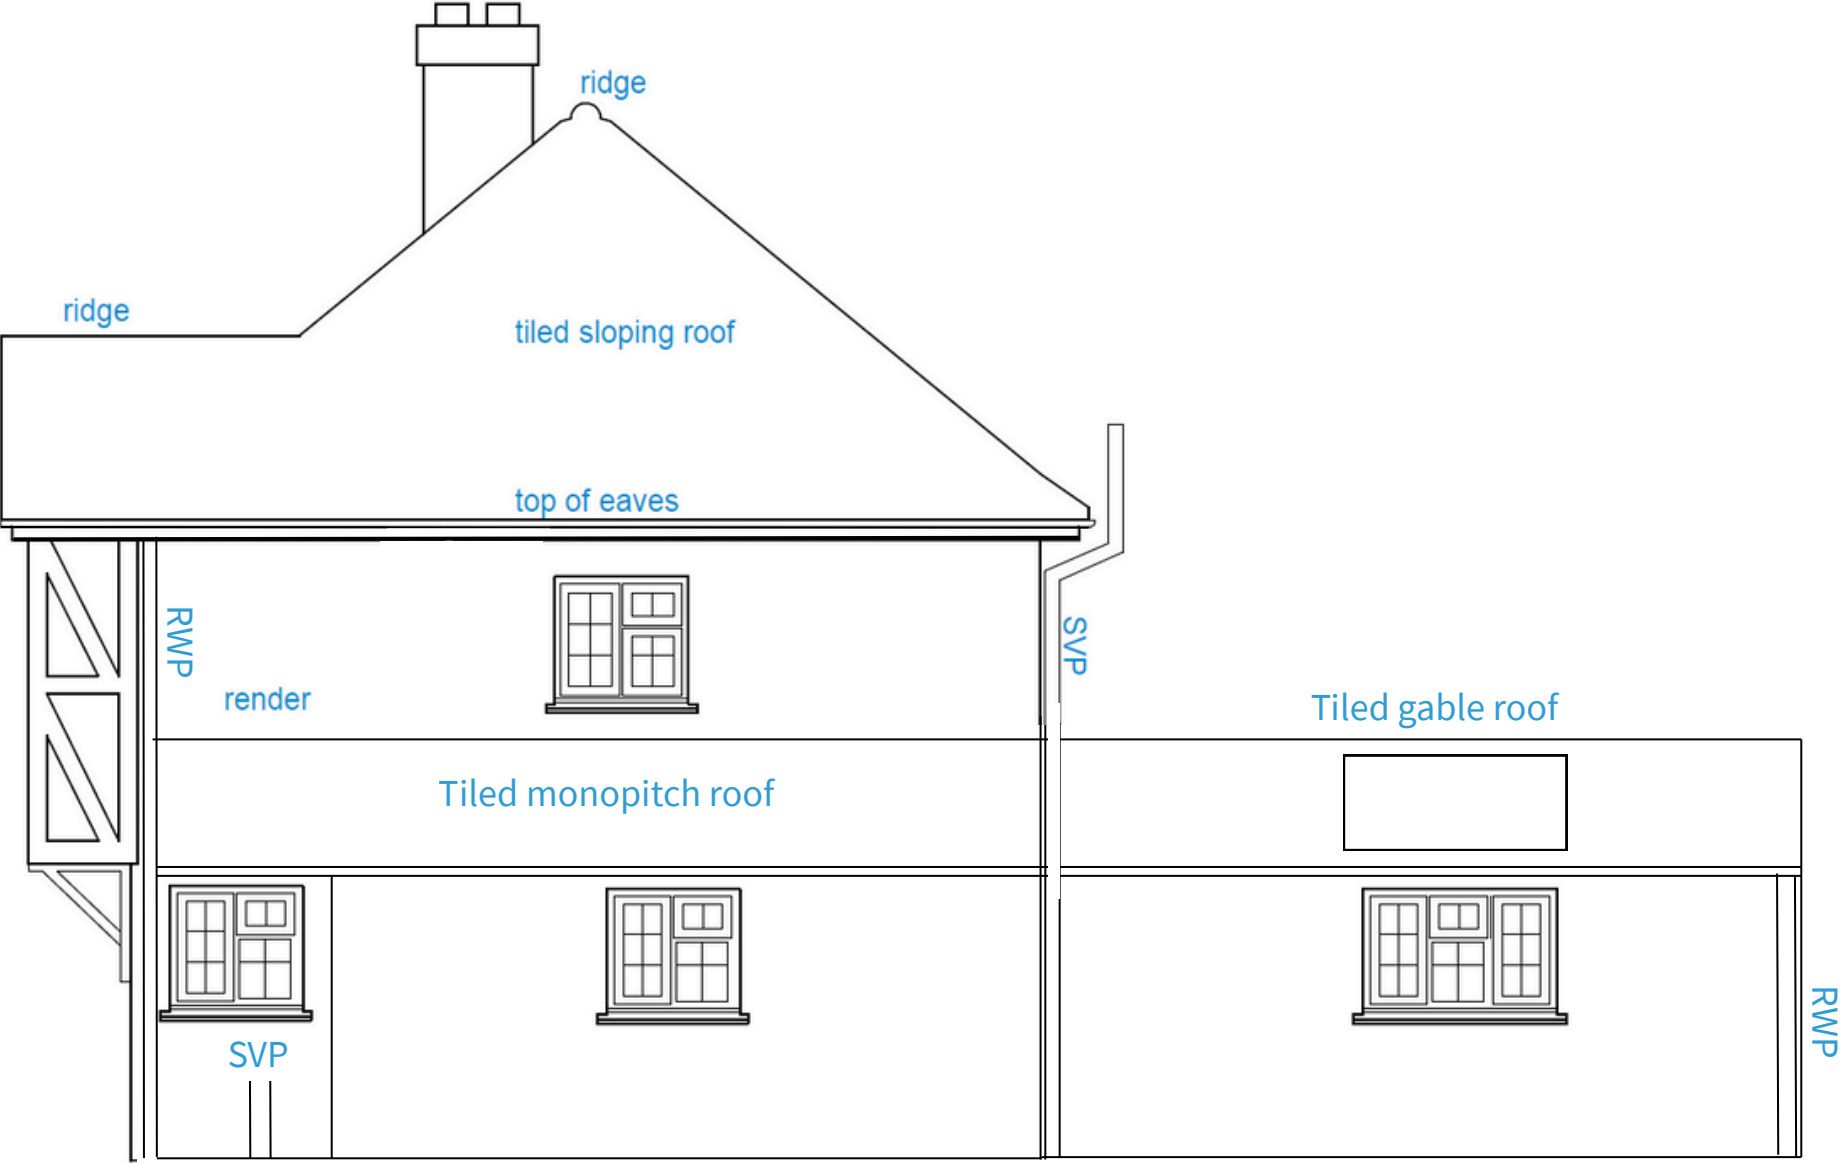

SOUTH WEST ELEVATION 1:100