


©Crown Copyright and database rights 2024 OS Licence no. 100041041

LOCATION PLAN 1:1250

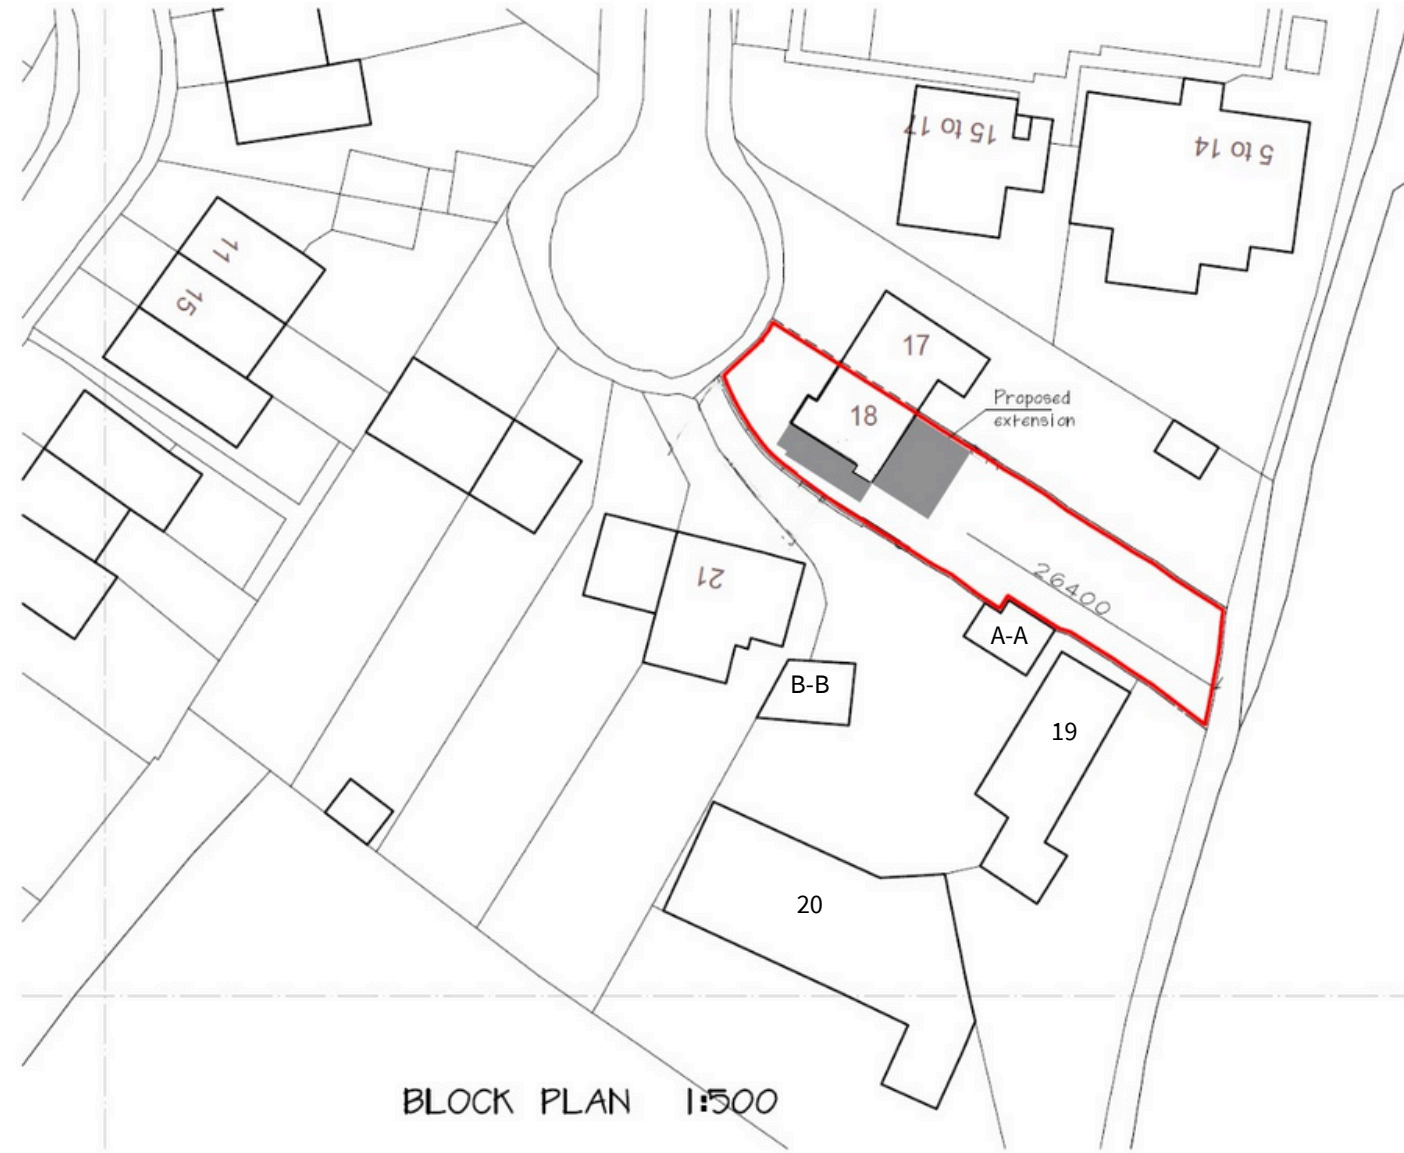

BLOCK PLAN 1:500

Adjacent Properties

17 West View Drive,
Yapton,
Arundel
BN18 0JR

19 West View Drive,
Yapton,
Arundel
BN18 0JR

20 West View Drive,
Yapton,
Arundel
BN18 0JR

21 West View Drive,
Yapton,
Arundel
BN18 0JR

A-A: Garage for number 19

B-B: Garage for number 20



Drawn by
Toby Roberts-Davies

Date
28/12/2025

Title
18 WVD Location Block Plan