



Planning and Development Services
Arun District Council
Arun Civic Centre
Maltravers Road
Littlehampton
West Sussex
BN17 5LF

Developer Services
Southern Water
Sparrowgrove House
Sparrowgrove
Otterbourne
Hampshire
SO24 0BW

Y/82/18/HH

Our Ref

PLAN-026608

Date

25/01/2019

Dear Sirs,

Proposal: Car port to the side of existing garage.
Site: Ilex Cottage, Church Road, Yapton, BN18 0EN.
Y/82/18/HH


Thank you for your letter of 24/01/2019

Southern Water has no objection for the above proposal.

Yours faithfully,

Developer Services

SOUTHERN WATER

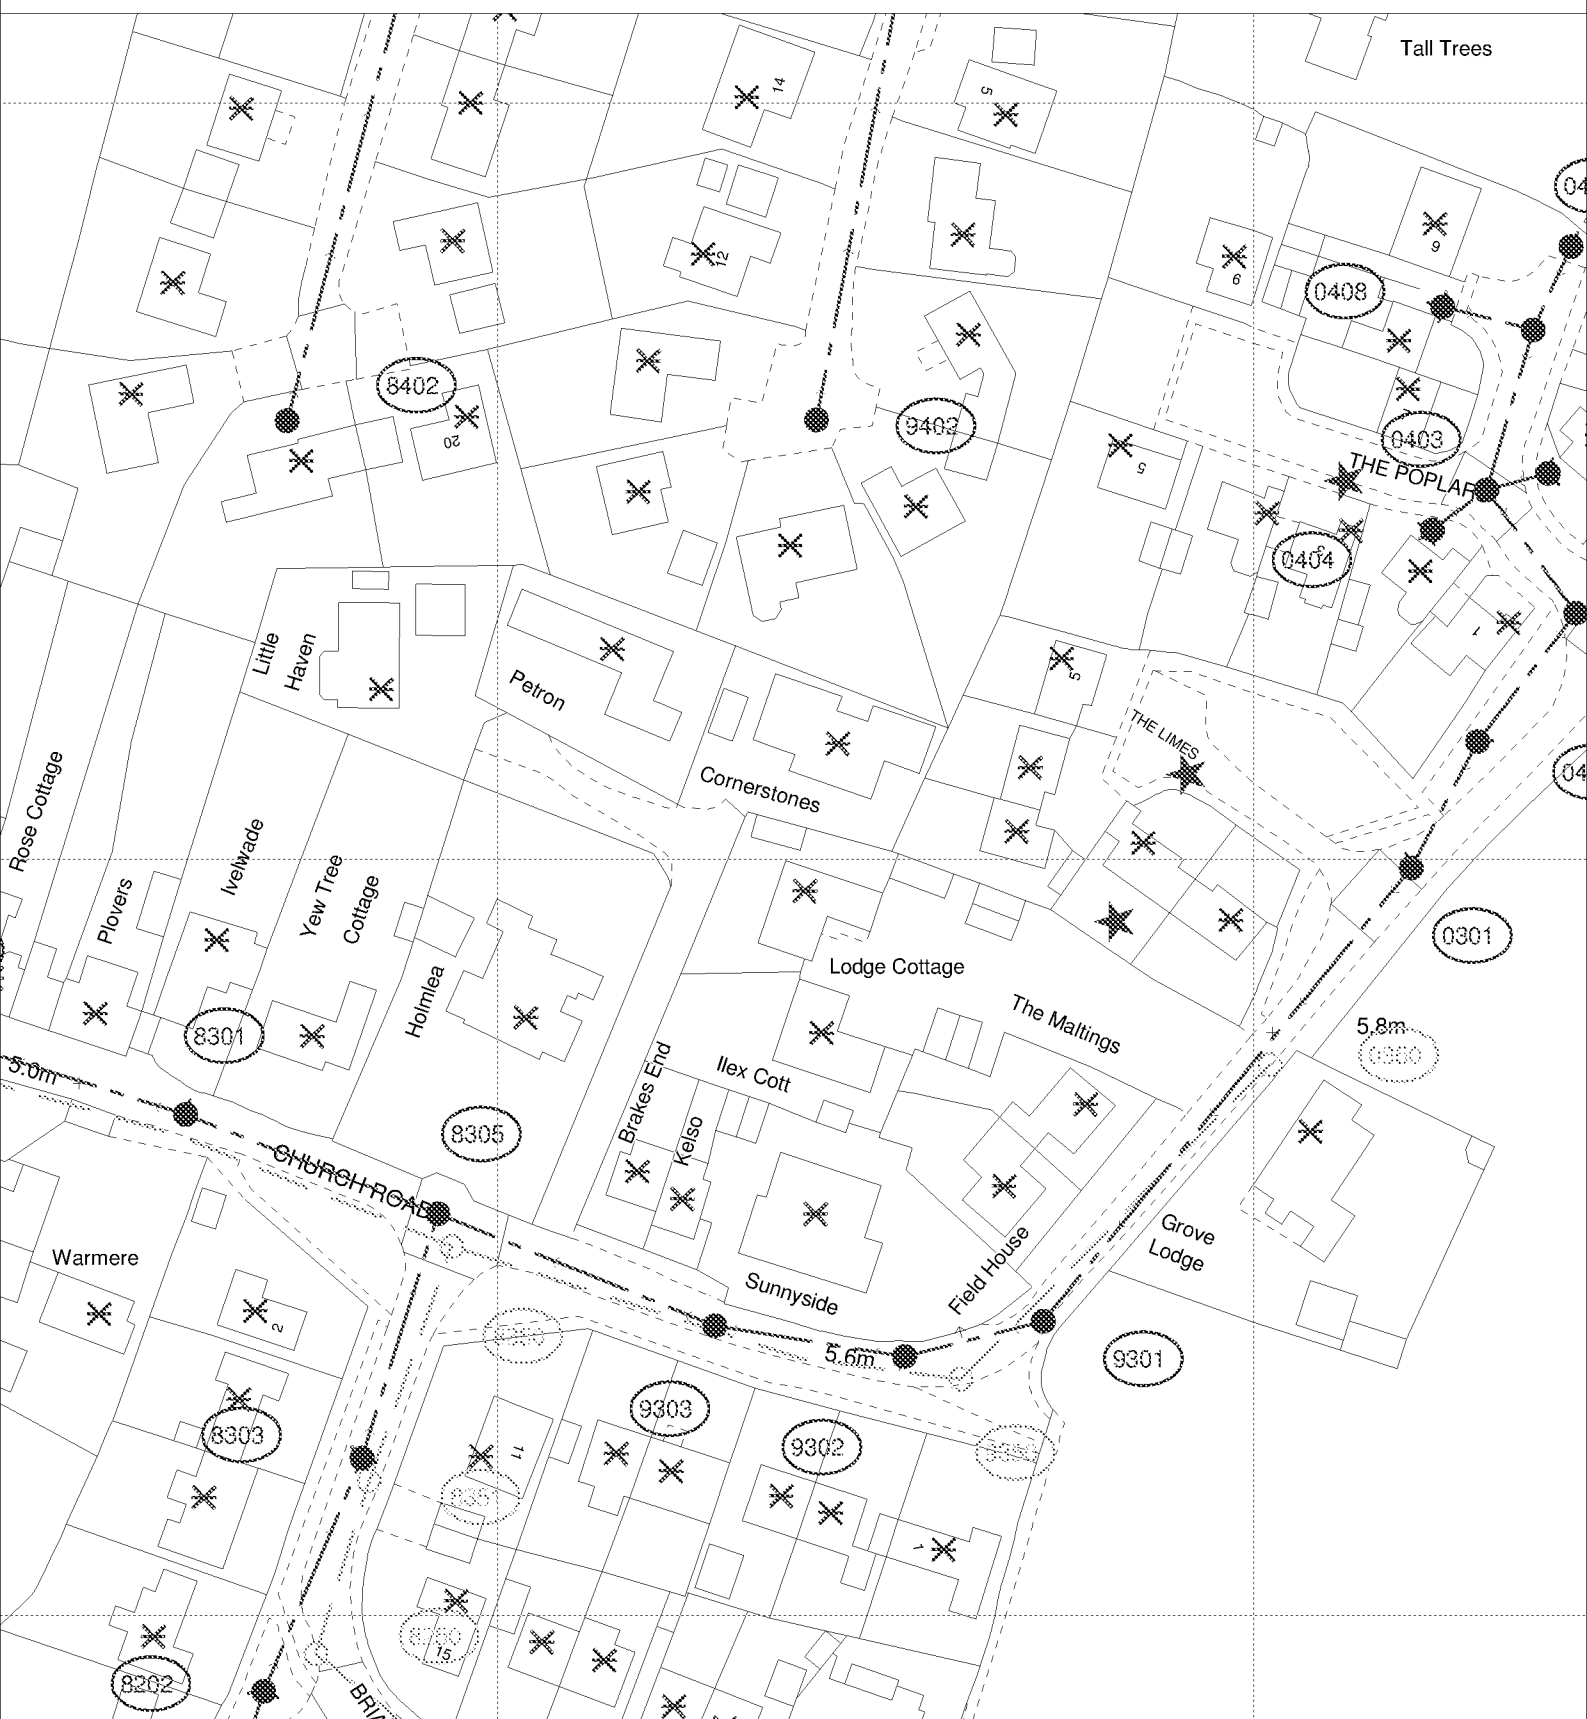

The positions of pipes shown on this plan are believed to be correct, but Southern Water Services Ltd accept no responsibility in the event of inaccuracy. The actual positions should be determined on site.

Based upon Ordnance Survey Digital Data with the permission of the controller of H.M.S.O. Crown Copyright Reserved Licence No. WU 298530

O.S. REF: SU9703SE

Scale: 1:1000

Screen Print

WARNING: BAC pipes are constructed of Bonded Asbestos Cement

WARNING: Unknown (UNK) materials may include Bonded Asbestos Cement

ARUN DISTRICT COUNCIL Y/82/18/HH



Printed By: banuh

Date: 25-1-2019

Southern Water MapGuide Browser

Requested By:

