



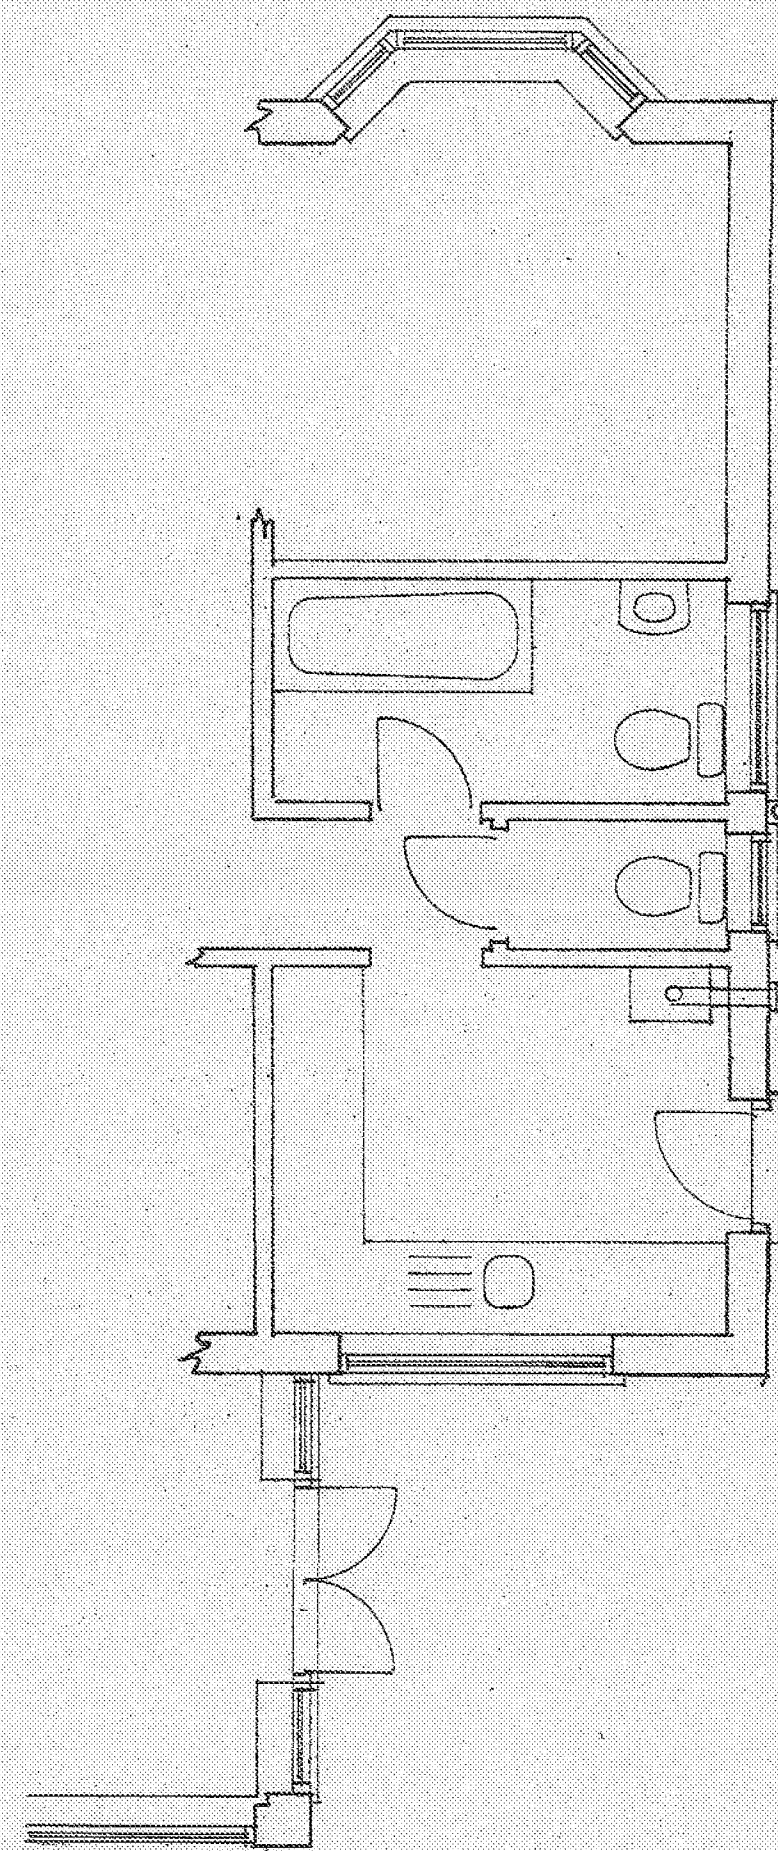


Plan
1 : 50


Existing

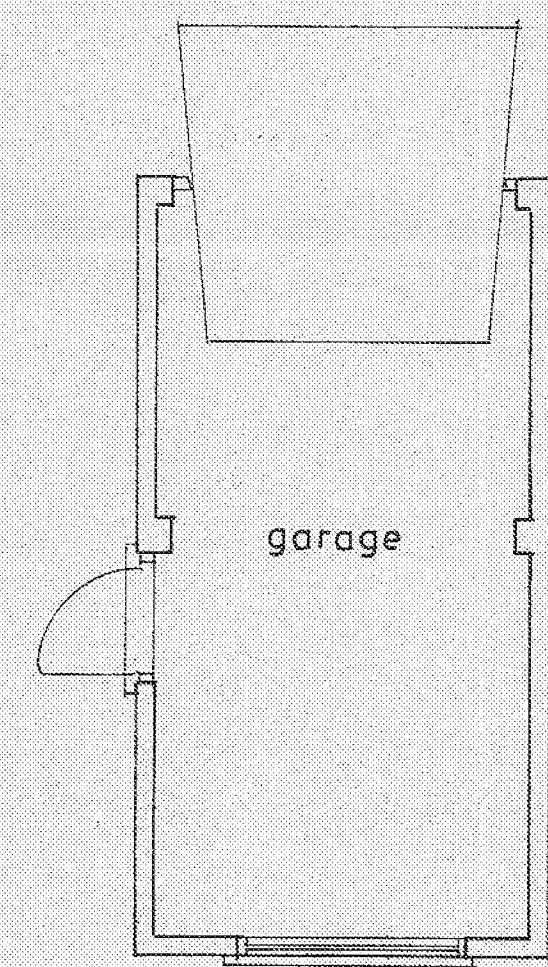


garage

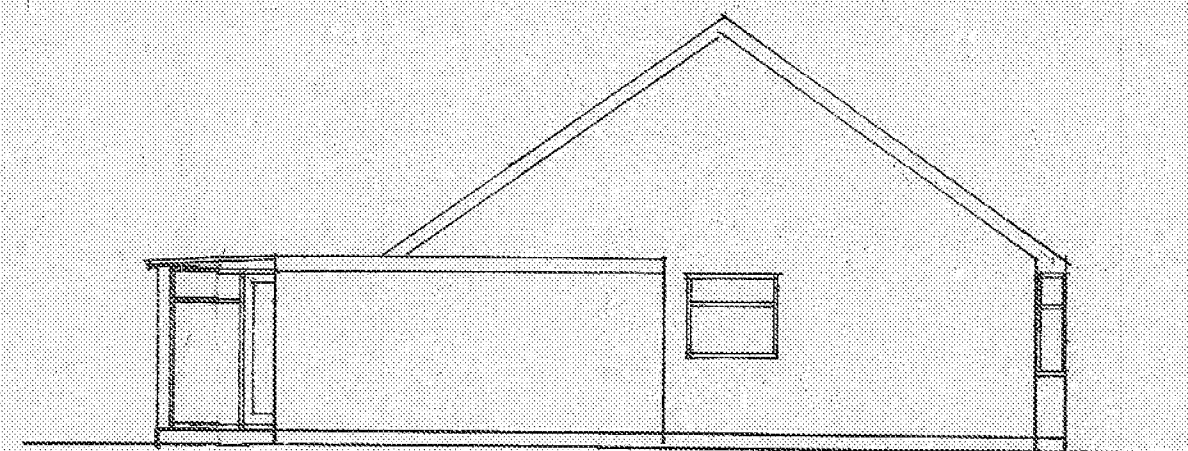


north

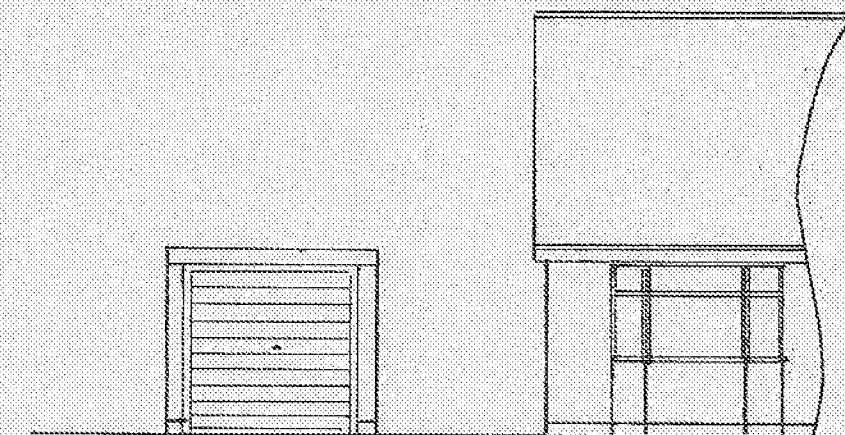


east

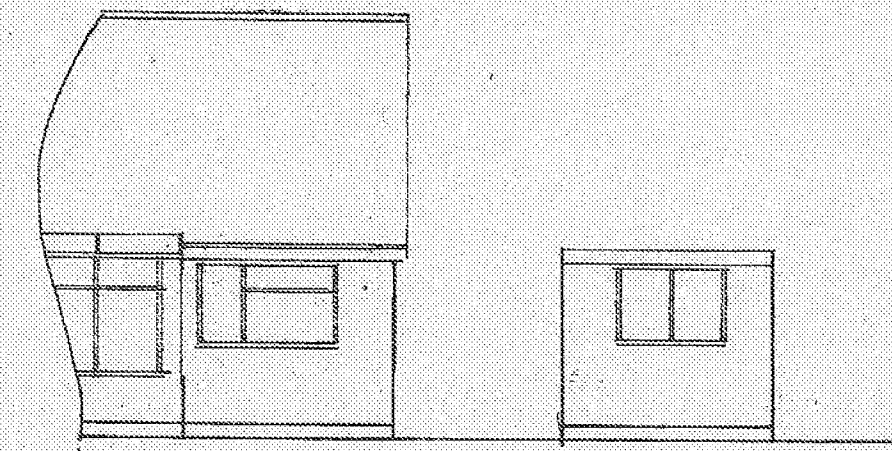

west
1 : 100

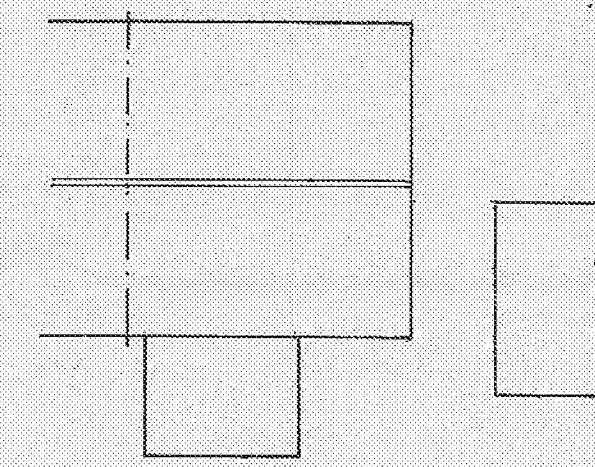

roof plan
1 : 200

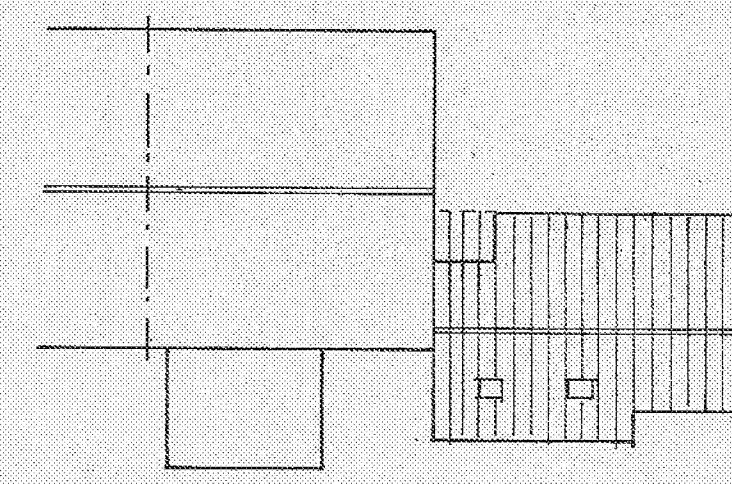

proposed roof plan

PROPOSED SINGLE STOREY EXTENSION AT 27, BRIAR CLOSE, YAPTON FOR MRS.C.HUGHES

Bryan Butcher
Rainbow Cottage
Nyetimber Lane
Bognor Regis PO21 3JX
01243 266871
07973 233442
bryan.butcher@btinternet.com
www.bryanbutcher.com