




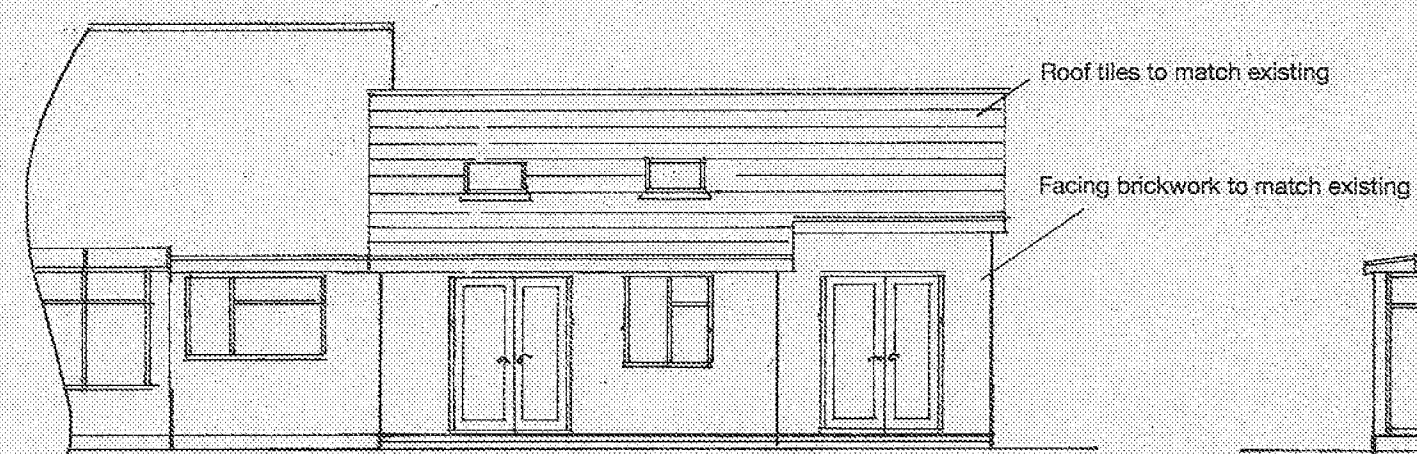

west

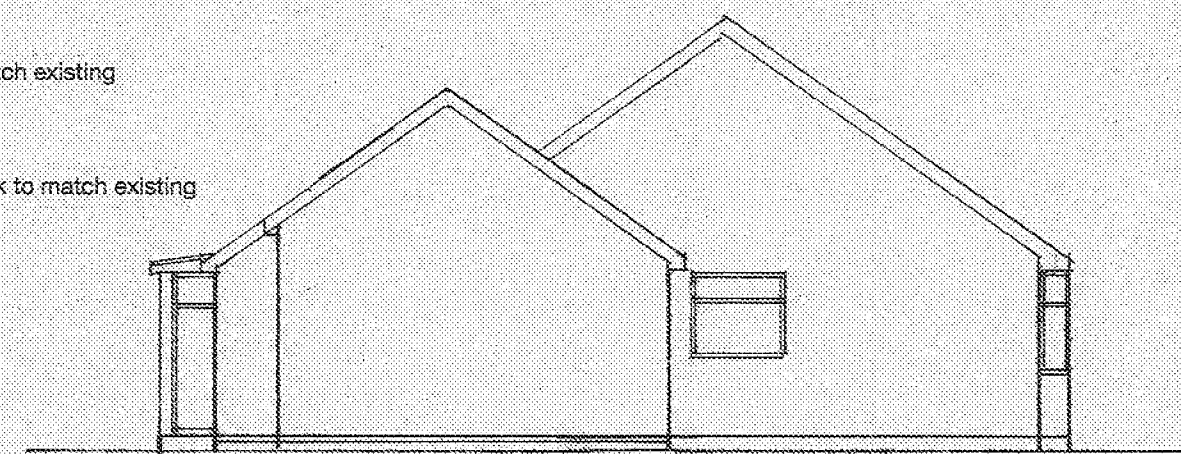


north

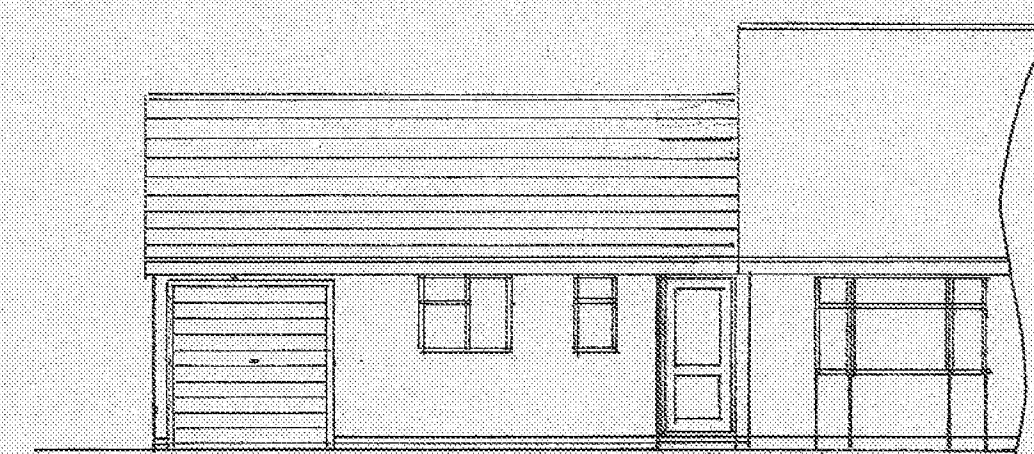

east

1:100

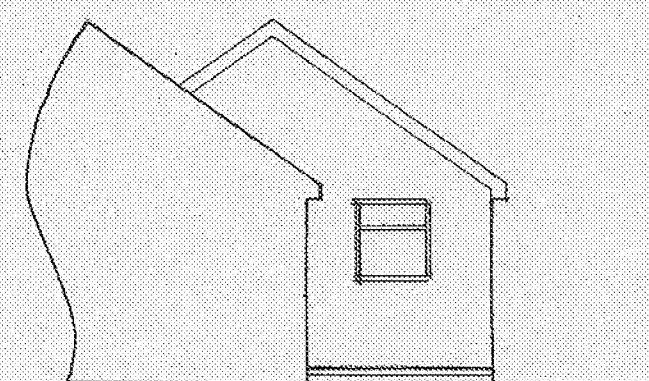

south

sheet 2 of 3

Proposed

PROPOSED SINGLE STOREY EXTENSION AT 27, BRIAR CLOSE, YAPTON FOR MRS. C. HUGHES

Bryan Butcher
Rainbow Cottage
Nyetimber Lane
Bognor Regis PO21 3JX
01243 266871
07973 233442
bryan.butcher@btinternet.com
www.bryanbutcher.com