




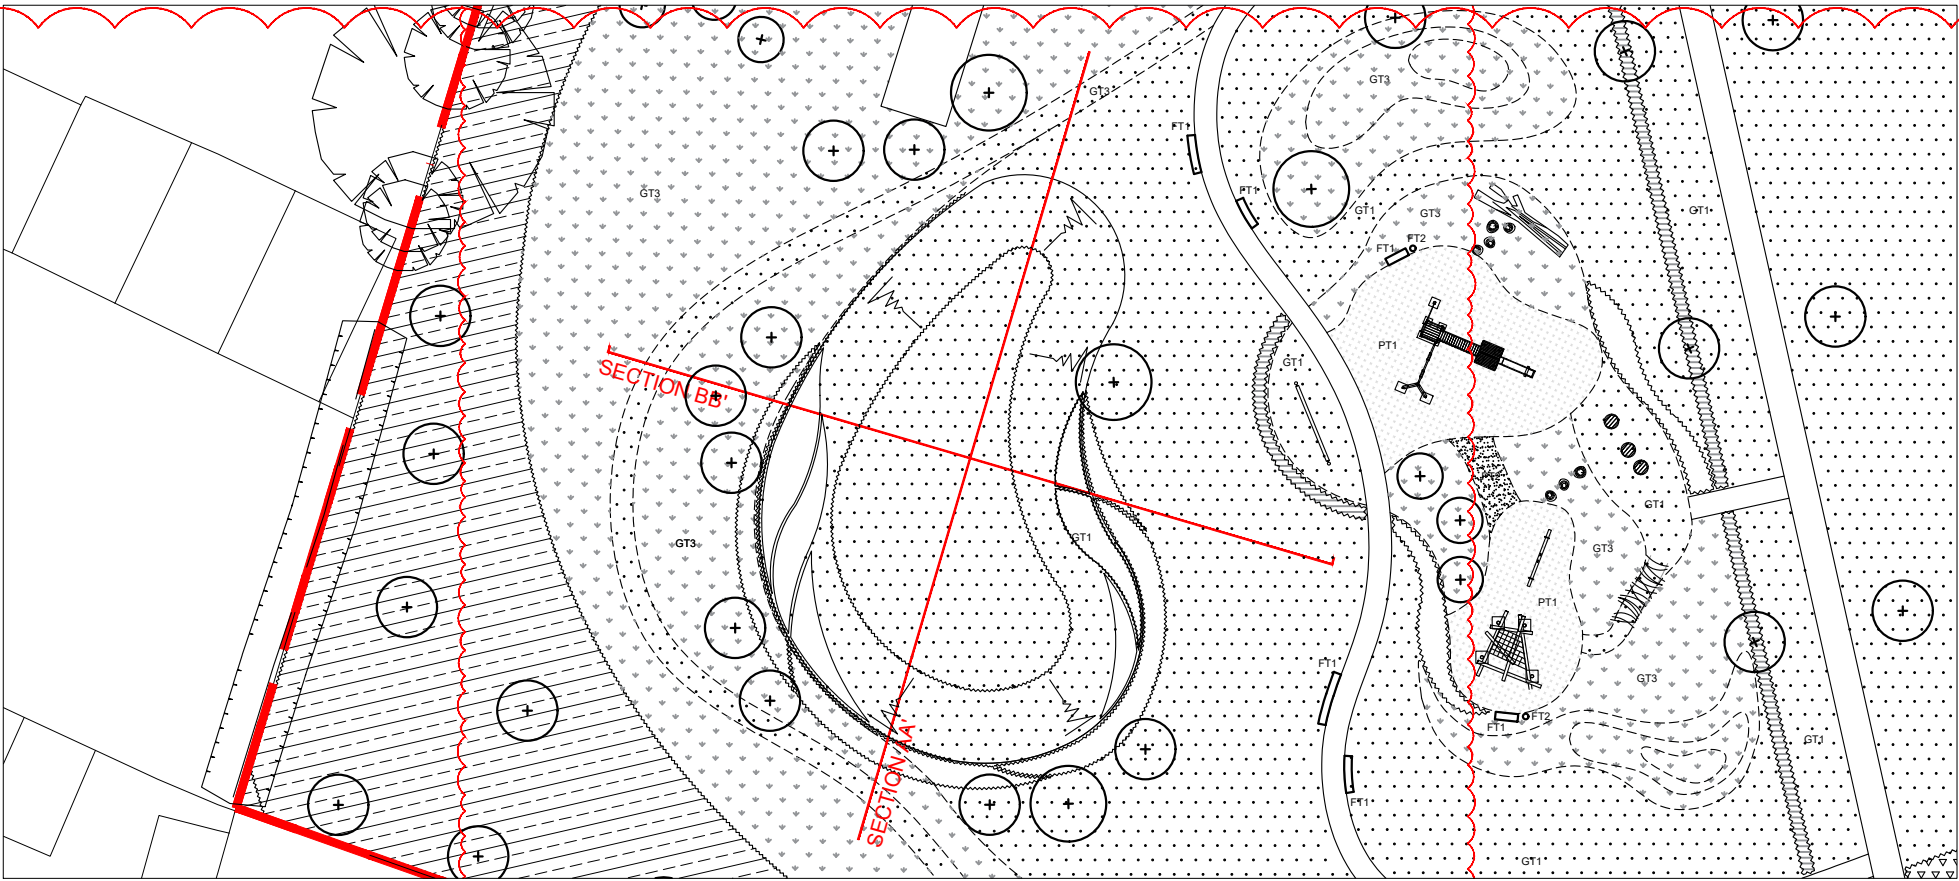

Sections location plan scale 1:50 @ A2

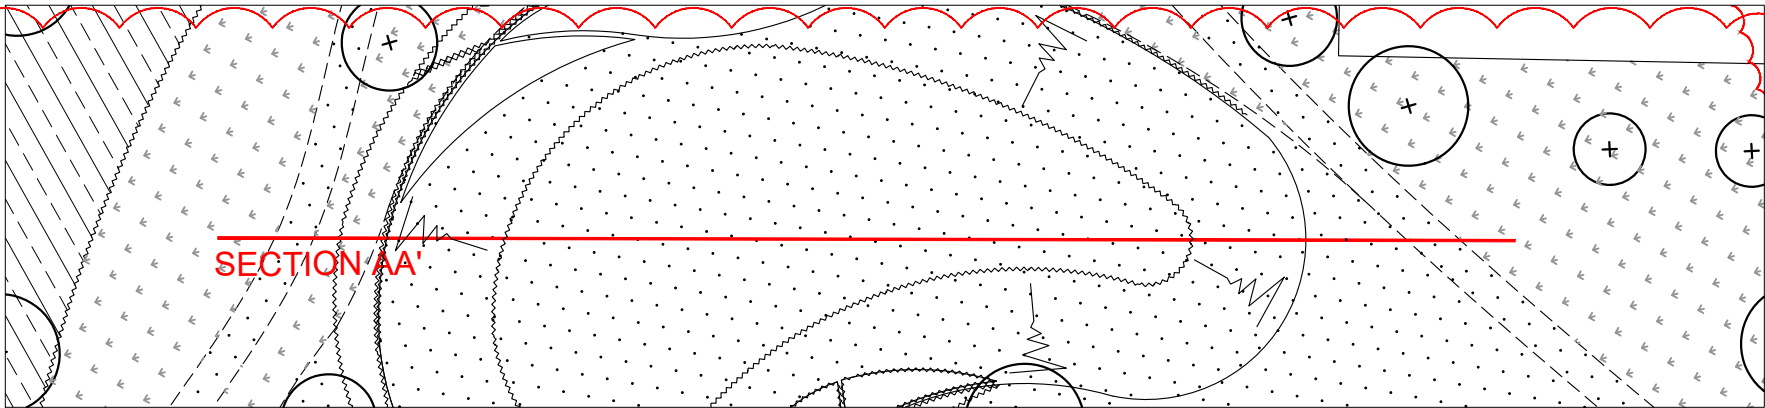

Section AA' NTS

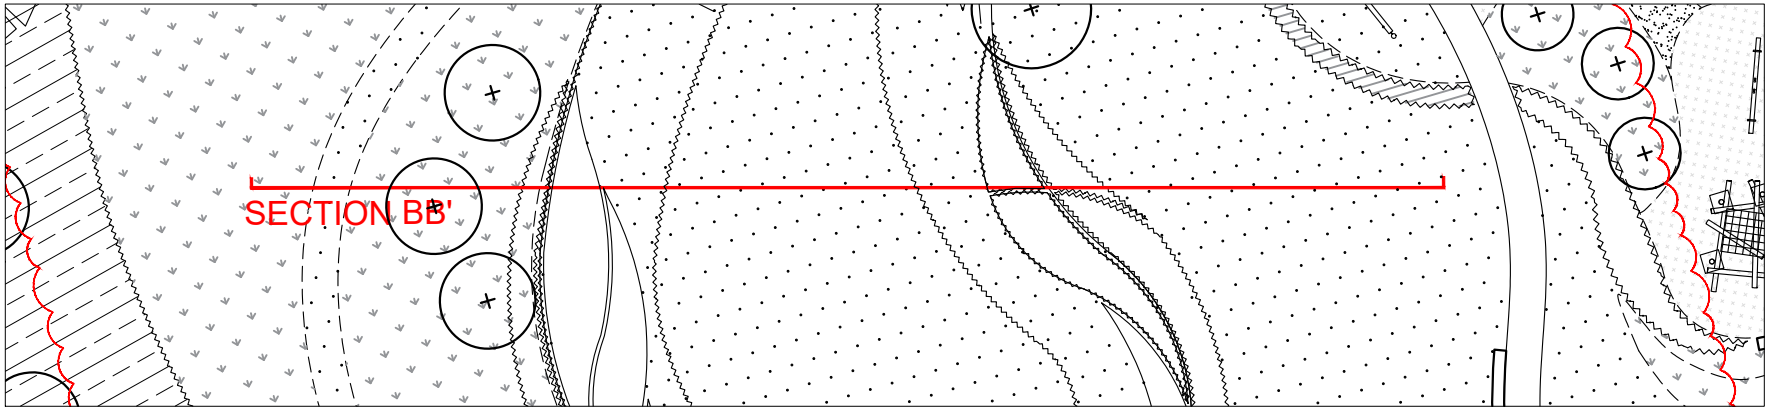

Section BB' NTS

LEGEND


General Legend for all drawings




Soft Landscape




Proposed Tree Planting

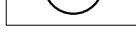


Proposed Shrub Planting

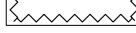


Proposed Hedge Planting

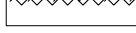

Proposed Bulb Planting

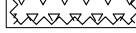



Proposed Native Understorey Planting (see Matrix 001 for typical native planting mix on D2831 FAB 1 GL DR L 0309)

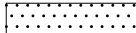


GT1 Proposed Amenity Grass



GT3 Proposed Meadow Grass

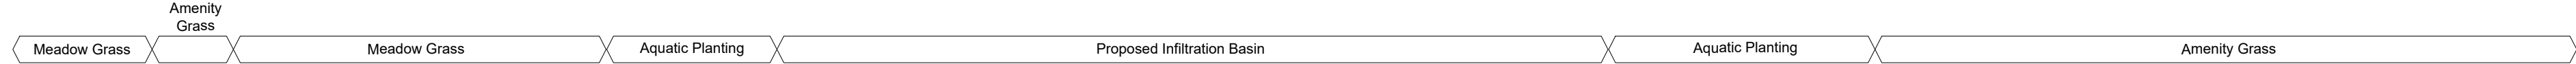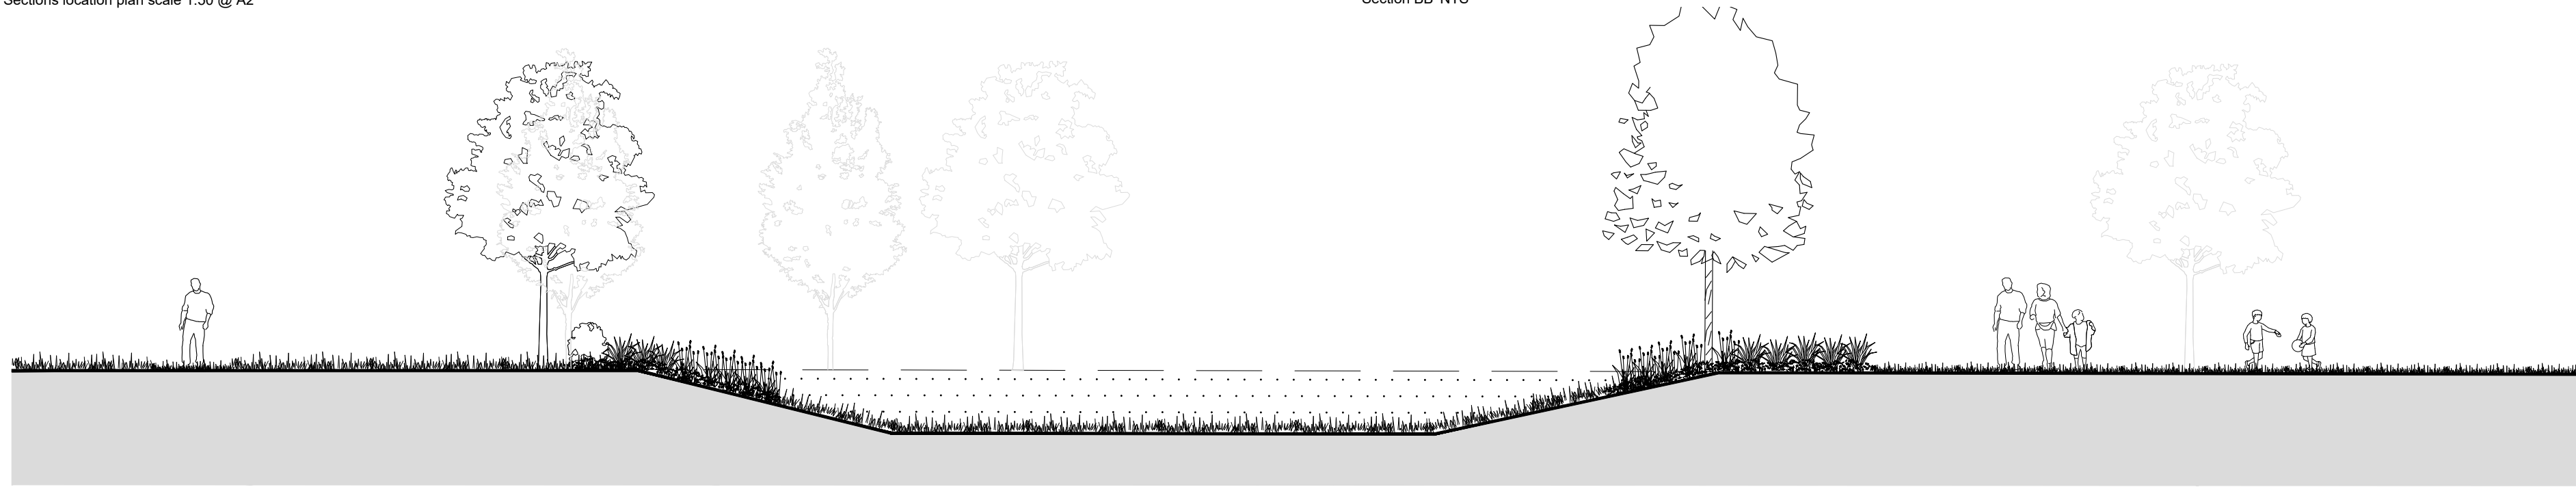

Section AA' scale 1:20 @ A2

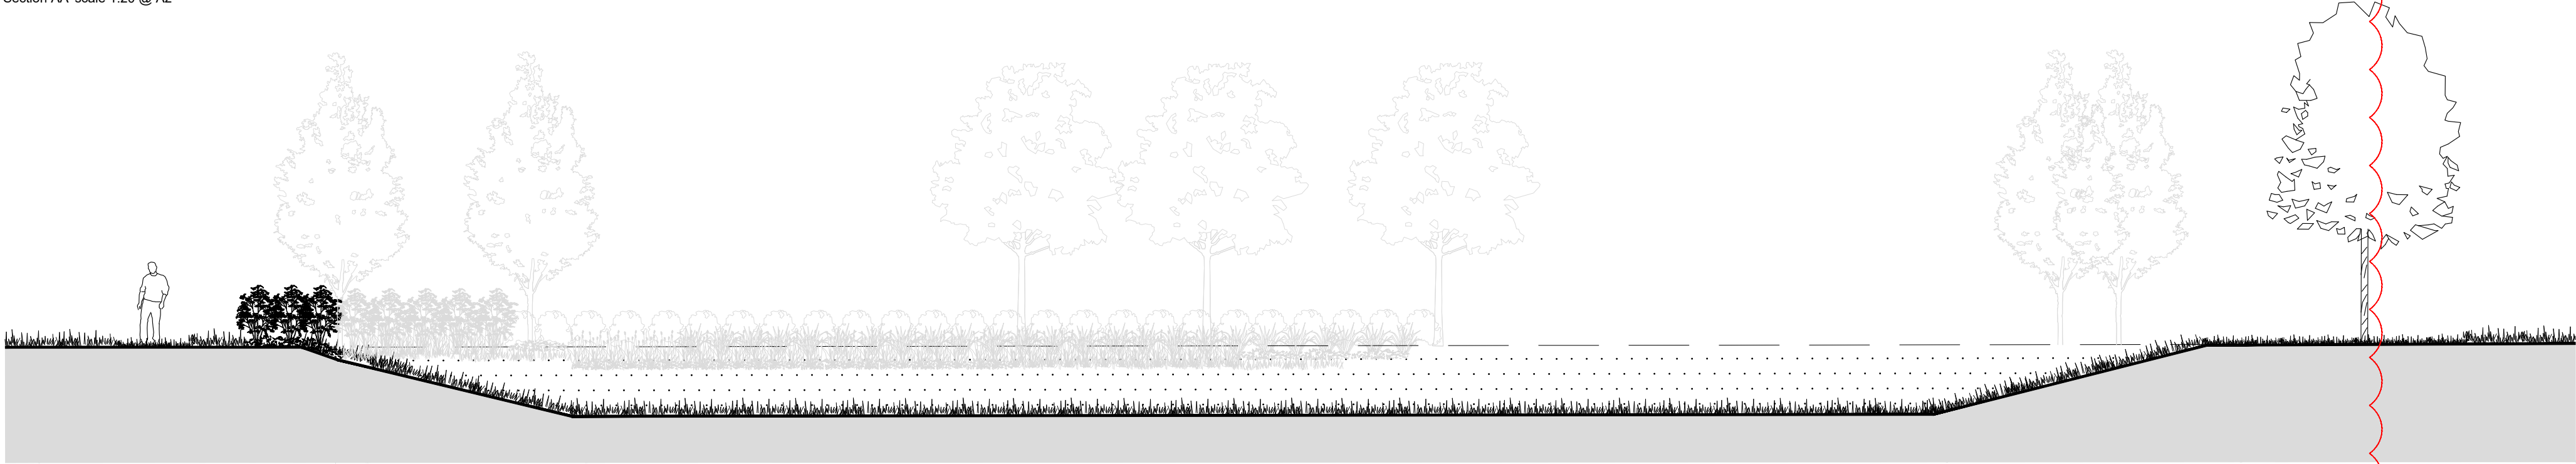

Section BB' scale 1:20 @ A2

This drawing may contain Ordnance Survey material by permission of Ordnance Survey on behalf of the Controller of Her Majesty's Stationary Office © Crown Copyright 2017. All rights reserved. Reference number xxxxxx. OS Open data © Crown copyright and database right 2017. Aerial Photography © XXXXXX

PL02	14.08.2020	Attenuation and swales reinstated. Amended in line with engineers drawings and client instruction.	mif	sg
PL01	20.02.2020	Issued for Planning	pm	sg
Revision	Date	Reason	Drawn	Checked

Disclaimer:
1. This drawing is copyright of fabrik ltd. It must not be copied or reproduced without written consent from the owner.
2. Do not scale from this drawing. Only figured dimensions are to be taken from this drawing.
3. All contractors must visit site and be responsible for taking and checking all dimensions related to the works shown on the drawing prior to fabrication or setting out.
4. This drawing uses coloured lines. Please do not rely on a monochrome copy.

External References:
• D2831 Ford Lane, Yapton, West Sussex\Drawings\02 Architect\A855_01M_PLANNING LAYOUT - Copy
• D2831 Ford Lane, Yapton, West Sussex\Drawings\07 fabrik\Working\AutoCAD\Design\02591_xref legend
• D2831 Ford Lane, Yapton, West Sussex\Drawings\07 fabrik\Working\AutoCAD\Design\02591_xref boundary treatment

fabrik landscape architects
Lentten House | 16 Lentten Street | Alton | Hampshire | GU34 1HG
T : 01420 593250 | E : alton@fabrikuk.com | W : www.fabrikuk.com

Project Ford Lane, Yapton, West Sussex Client Redrow Homes Limited

Drawing Title Sections through Infiltration Basin

Purpose of Issue ISSUED FOR PLANNING APPROVAL Drawn By pm Checked By sg Drawn Scale As shown@A2Feb | 2020 Date of First Issue

Project Number	Origin	Zone	Level	File Type	Role	Number	Revision
D2831	FAB	00	GL	DR	L	0401	PL02

ALTON DISTRICT COUNCIL YB220RES