
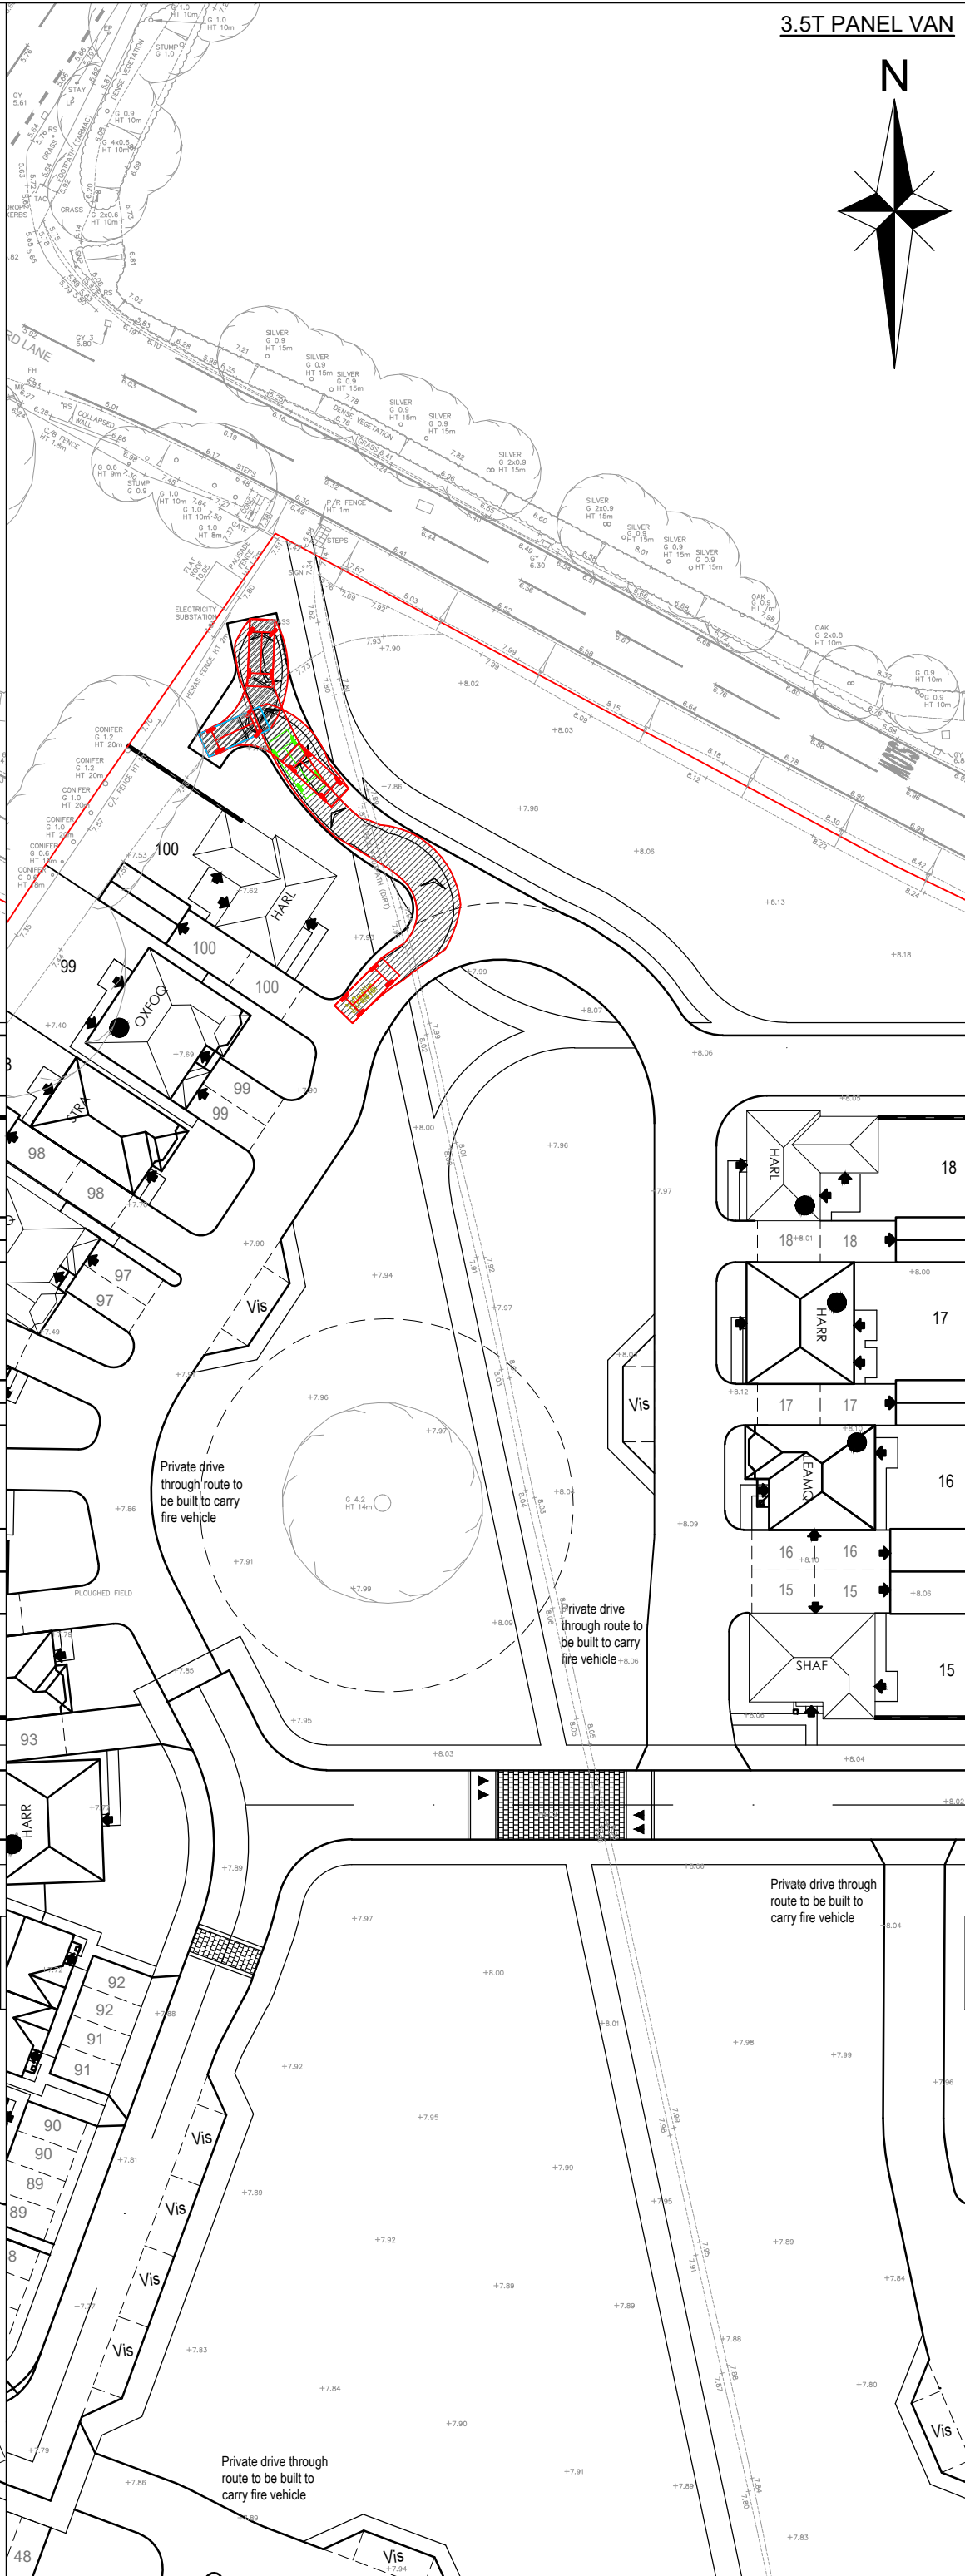


\\18-344 - Ford Lane, Yapton\Tech\Acad\Drawings\100 Series (RM)\18-344-111 Substation Maintenance Vehicle tracking.dwg

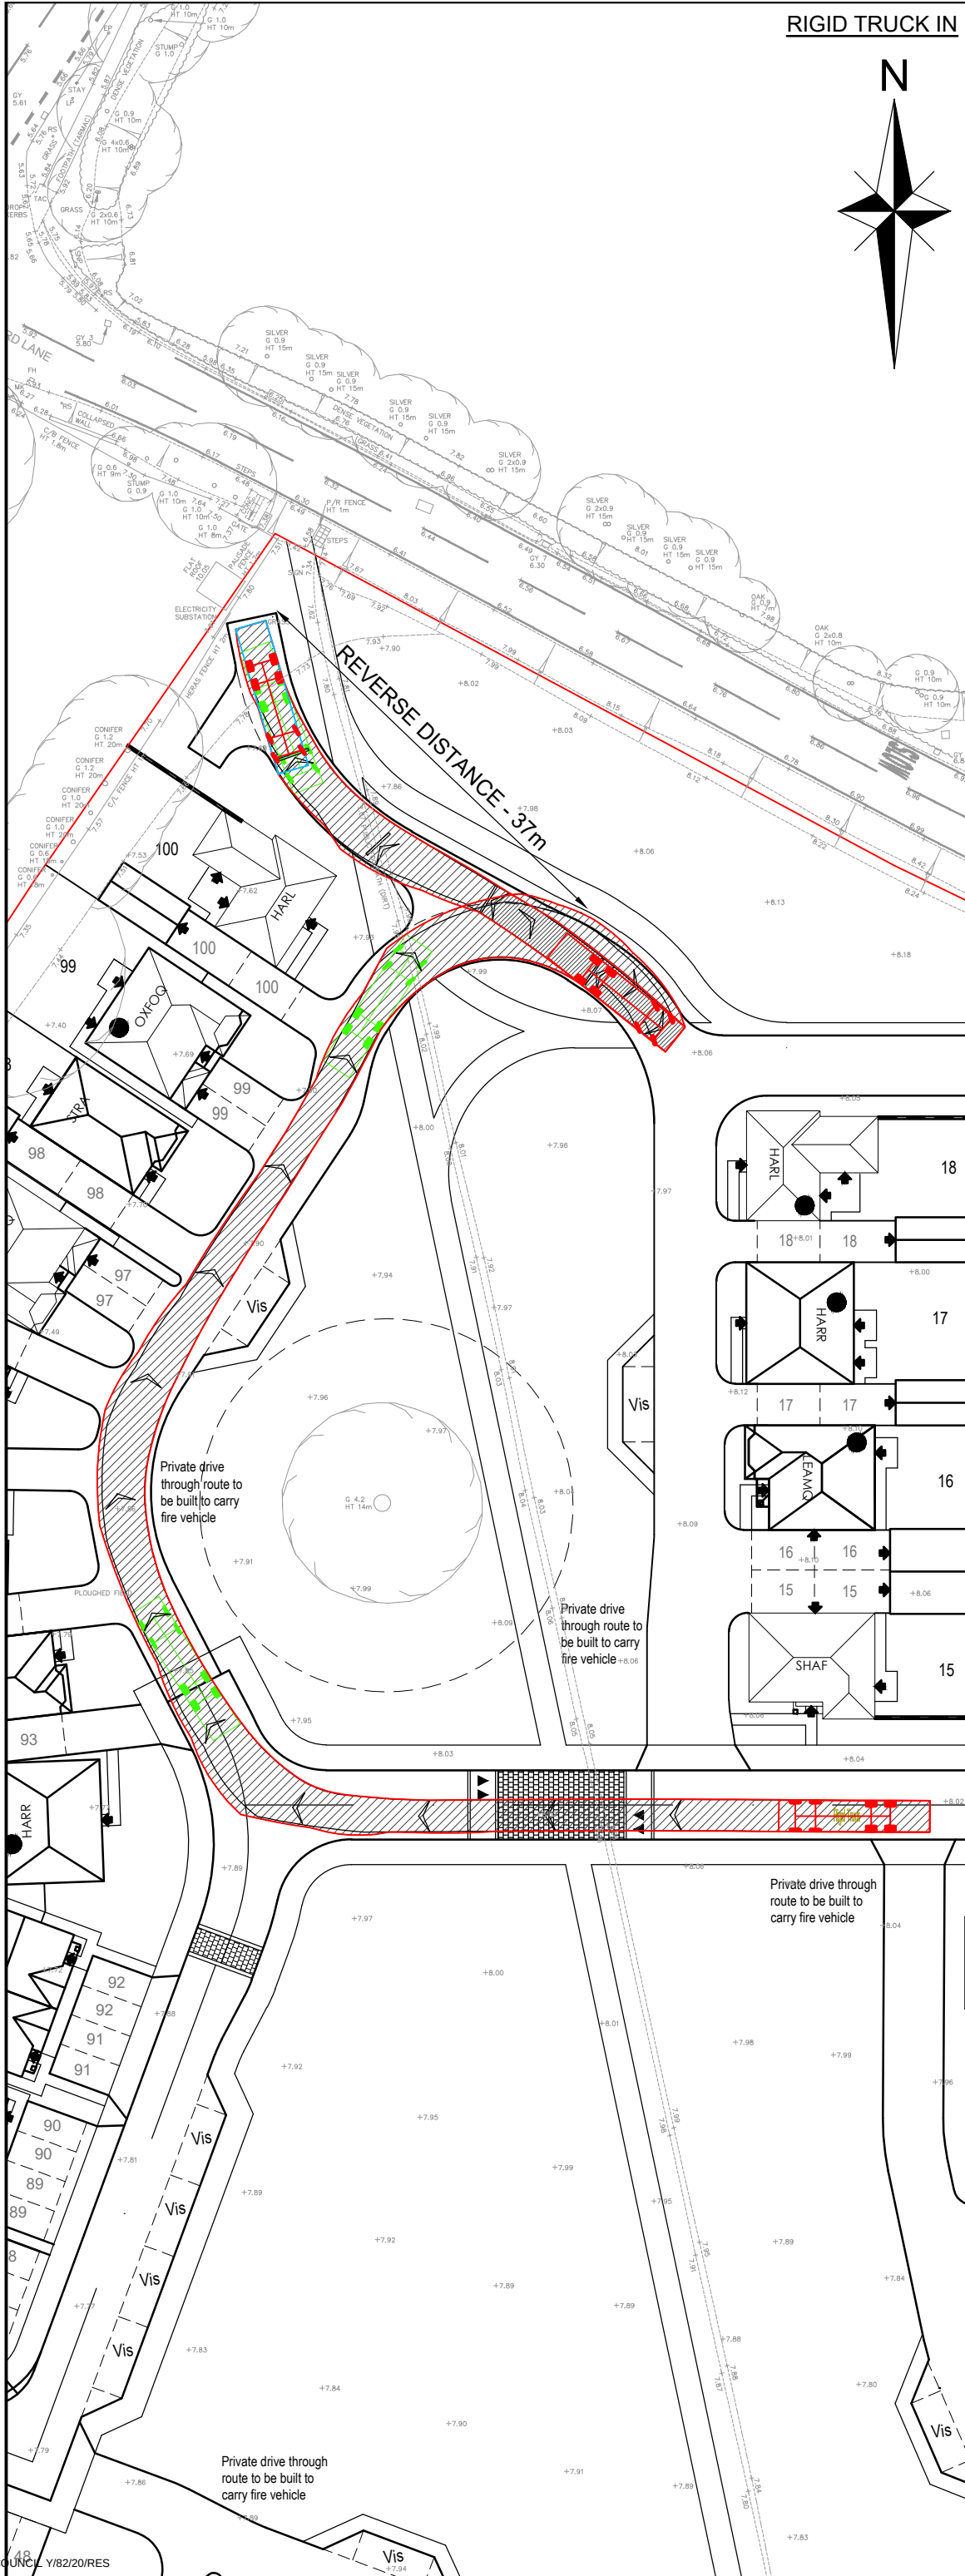

NOTES

- DO NOT SCALE FROM THIS DRAWING. WORK FROM FIGURED DIMENSIONS ONLY.
- ALL DIMENSIONS SHOWN ON THIS DRAWING ARE IN METRES.
- THIS DRAWING IS A PRELIMINARY REVIEW ONLY AND SUBJECT TO DETAILED DESIGN.
- ODYSSEY ACCEPT NO LIABILITY FOR THE ACCURACY OF SURVEY INFORMATION AND LAYOUTS SUPPLIED BY OTHERS.
- THIS DRAWING IS BASED ON THE PLANNING LAYOUT PROVIDED BY GEOFF PERRY ASSOCIATES. DRAWING REFERENCE A855-042, REVISION L.


LEGEND

— SITE BOUNDARY

VEHICLE TRACKING DATA



RIGID TRUCK
OVERALL LENGTH 12.000m
OVERALL WIDTH 2.500m
OVERALL BODY HEIGHT 3.928m
MIN BODY GROUND CLEARANCE 0.412m
TRACK WIDTH 2.471m
LOCK TO LOCK TIME 6.00s
KERB TO KERB TURNING RADIUS 11.900m

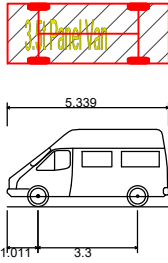

3.5T PANEL VAN
OVERALL LENGTH 5.339m
OVERALL WIDTH 1.986m
OVERALL BODY HEIGHT 2.565m
MIN BODY GROUND CLEARANCE 0.338m
TRACK WIDTH 1.986m
LOCK TO LOCK TIME 4.00s
KERB TO KERB TURNING RADIUS 6.400m

Rev	Amendments	Drn	Chk	App	Date



ODYSSEY

Tuscany House
White Hart Lane
Basingstoke
Hampshire RG21 4AF

Telephone: 01256 331144
Fax: 01256 331134
E: info@odysseyconsult.co.uk
W: www.odysseyconsult.co.uk

Job Title

**FORD LANE,
YAPTON**

Drawing Title

**SUBSTATION MAINTENANCE
VEHICLE TRACKING**

Client

**REDROW**

Scale	1:500 @A2	Date	JULY 20	Designed	JA
Drawn	JA	Checked	LH	Approved	LH
Job No	18-344	Drawing No	18-344/111	Rev	