



from

**Southern
Water**

Planning and Development Services
Arun District Council
Arun Civic Centre
Maltravers Road
Littlehampton
West Sussex
BN17 5LF

Your ref
Y/82/20/RES

Our ref
PLAN-034896

Date
23/09/2020



Dear Sir/Madam,

Proposal: Approval of reserved matters following outline consent Y/80/16/OUT for 4.5ha of residential development comprising of 3.4ha of land for the erection of 100 No. dwellings (up to 30 (30%) affordable housing) together with 1.1ha of land set aside for public open space, strategic landscaping, 2.2ha of public open space, green corridors with vehicular access from Ford Lane & pedestrian/cycle access only from North End Road (resubmission following Y/19/20/RES). This application may affect the setting of listed buildings, affects the character & appearance of the Church Lane, Yapton Conservation Area & affects a Public Right of Way. This site falls within Strategic Site SP2 (Zero Rated).

Site: Y/82/20/RES: - Land to the South of Ford Lane and East of North End Road, Yapton, BN18 0DS.

Thank you for your letter dated 26/08/2020.,

The comments in our response dated 11/03/2020 remain unchanged and valid for the amended details.

For further advice, please contact Southern Water, Southern House, Yeoman Road, Worthing, West Sussex, BN13 3NX



Yours faithfully,




Joff Edevane
Growth Planning Lead
Business Channels

Southern Water, Southern House, Yeoman Road, Worthing, West Sussex, BN13 3NX
southernwater.co.uk

Southern Water Services Ltd, Registered Office: Southern House, Yeoman Road, Worthing, West Sussex, BN13 3NX Registered in England No. 2366670

SOUTHERN WATER

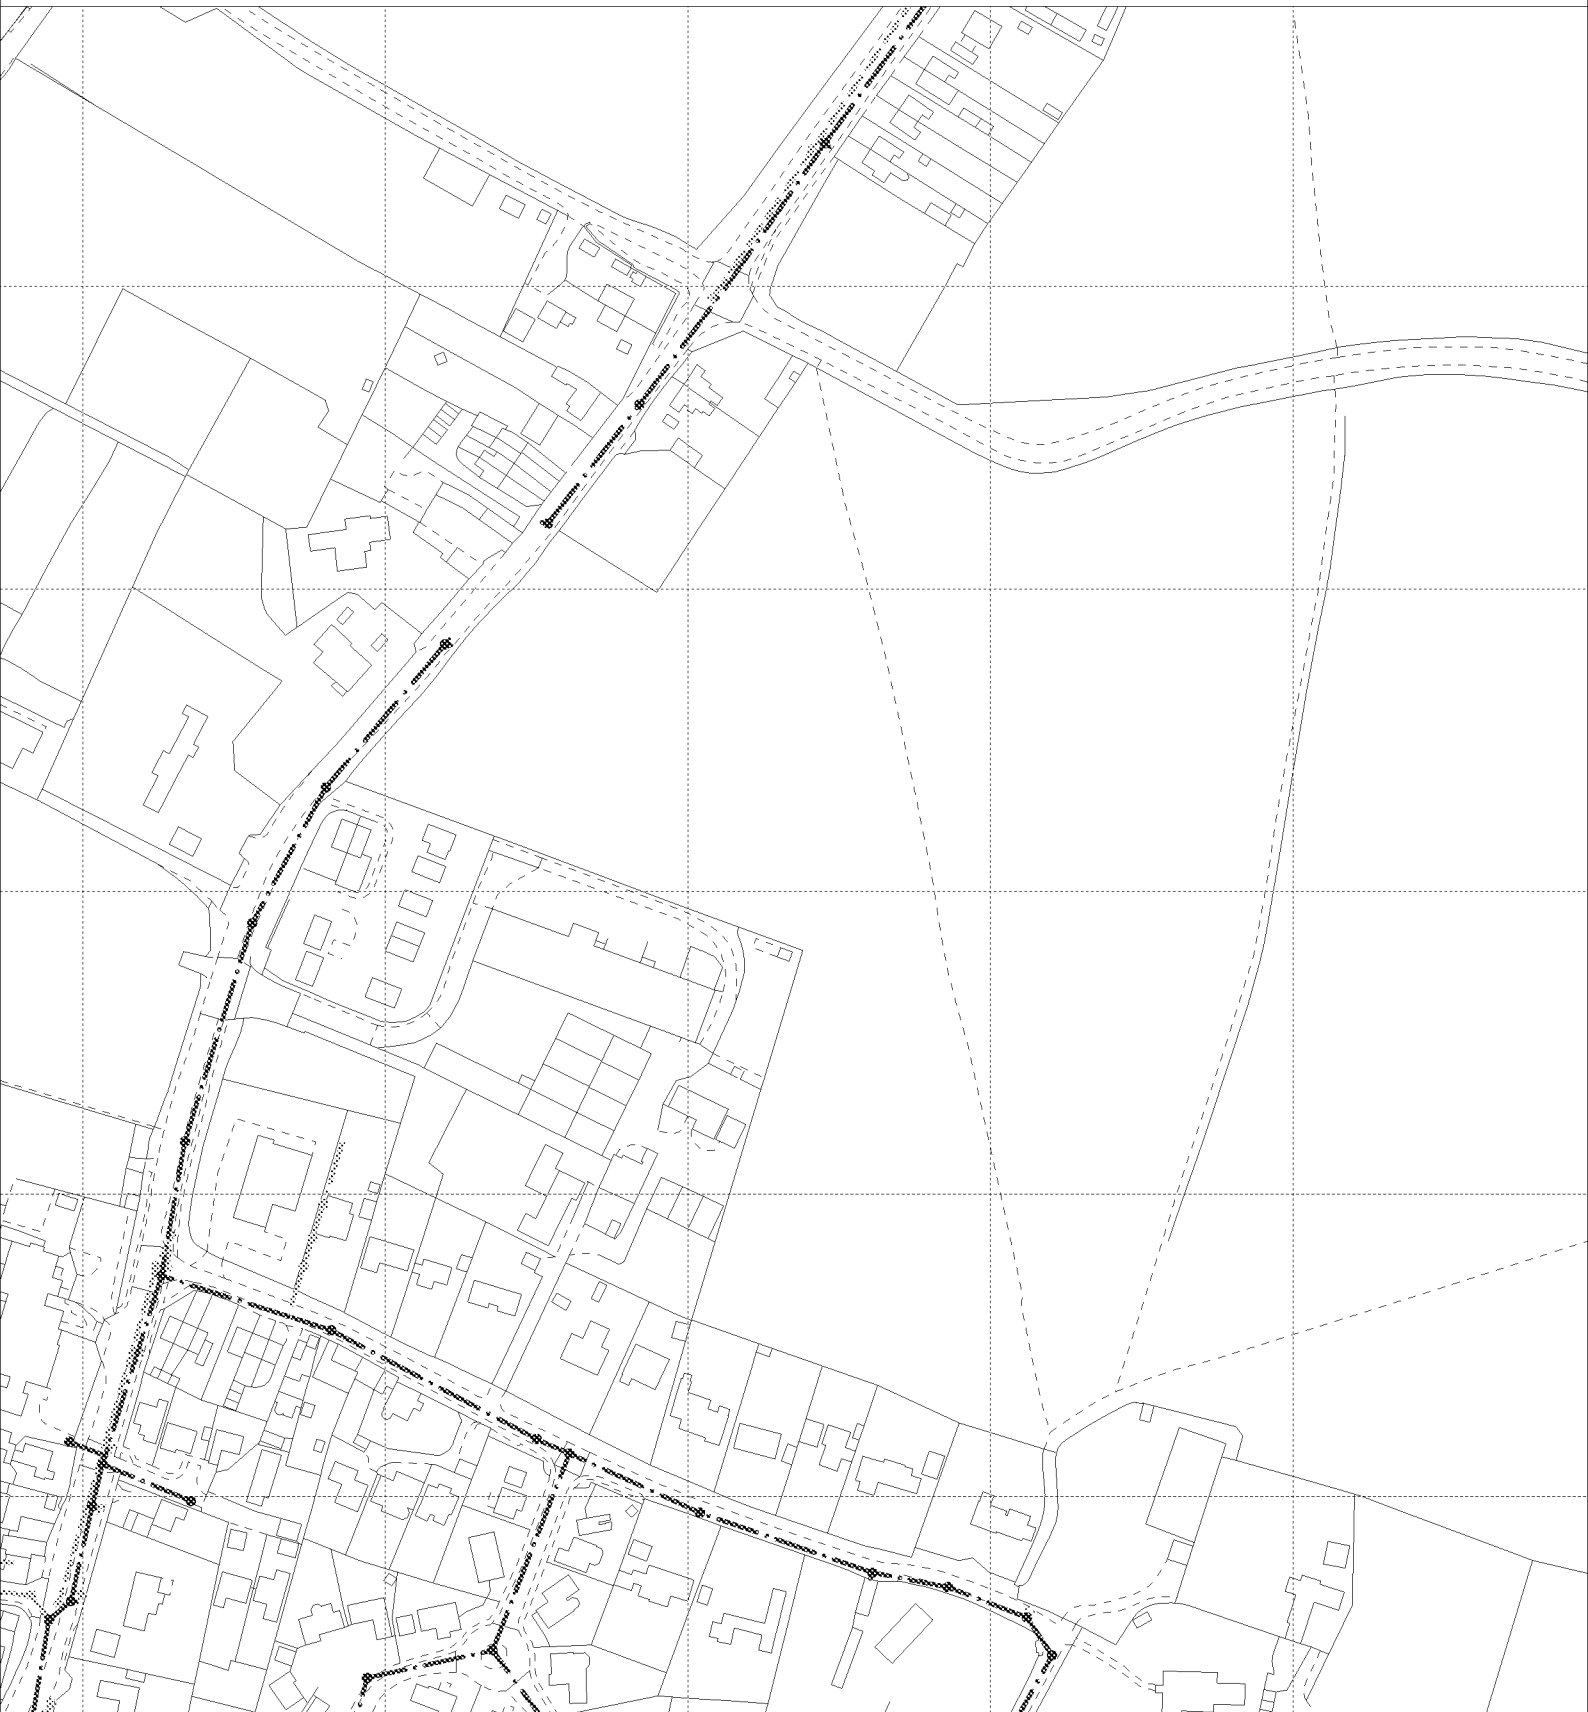

The positions of pipes shown on this plan are believed to be correct, but Southern Water Services Ltd accept no responsibility in the event of inaccuracy. The actual positions should be determined on site.

Based upon Ordnance Survey Digital Data with the permission of the controller of H.M.S.O. Crown Copyright Reserved Licence No. WU 298530

O.S. REF: SU9803NW

Scale: 1:2500

Screen Print

WARNING: BAC pipes are constructed of Bonded Asbestos Cement

WARNING: Unknown (UNK) materials may include Bonded Asbestos Cement

ARUN DISTRICT COUNCIL Y/82/20/RES



Printed By: HMSHeth

Date: 18-9-2020

Southern Water MapGuide Browser

Requested By: