



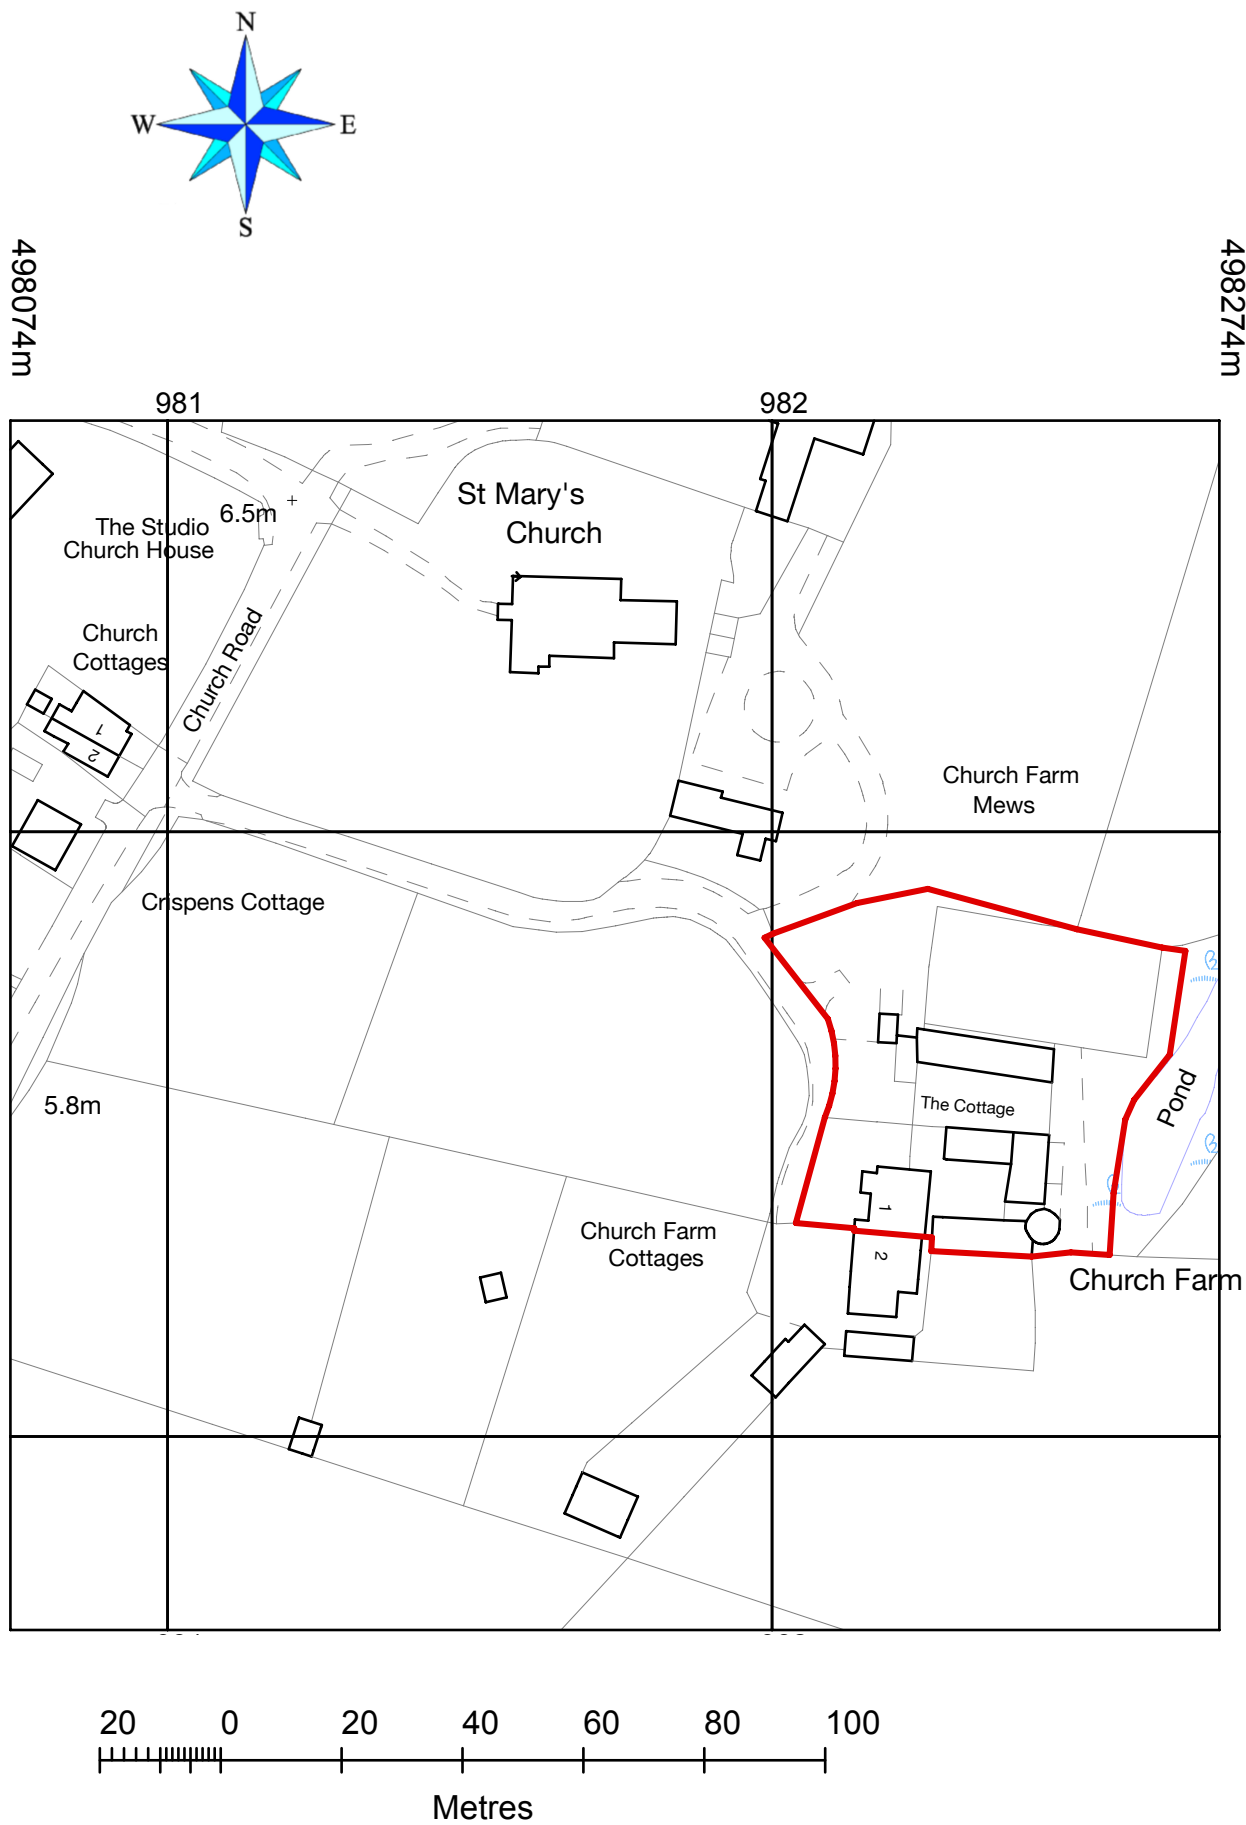

Location Plan 1:1250

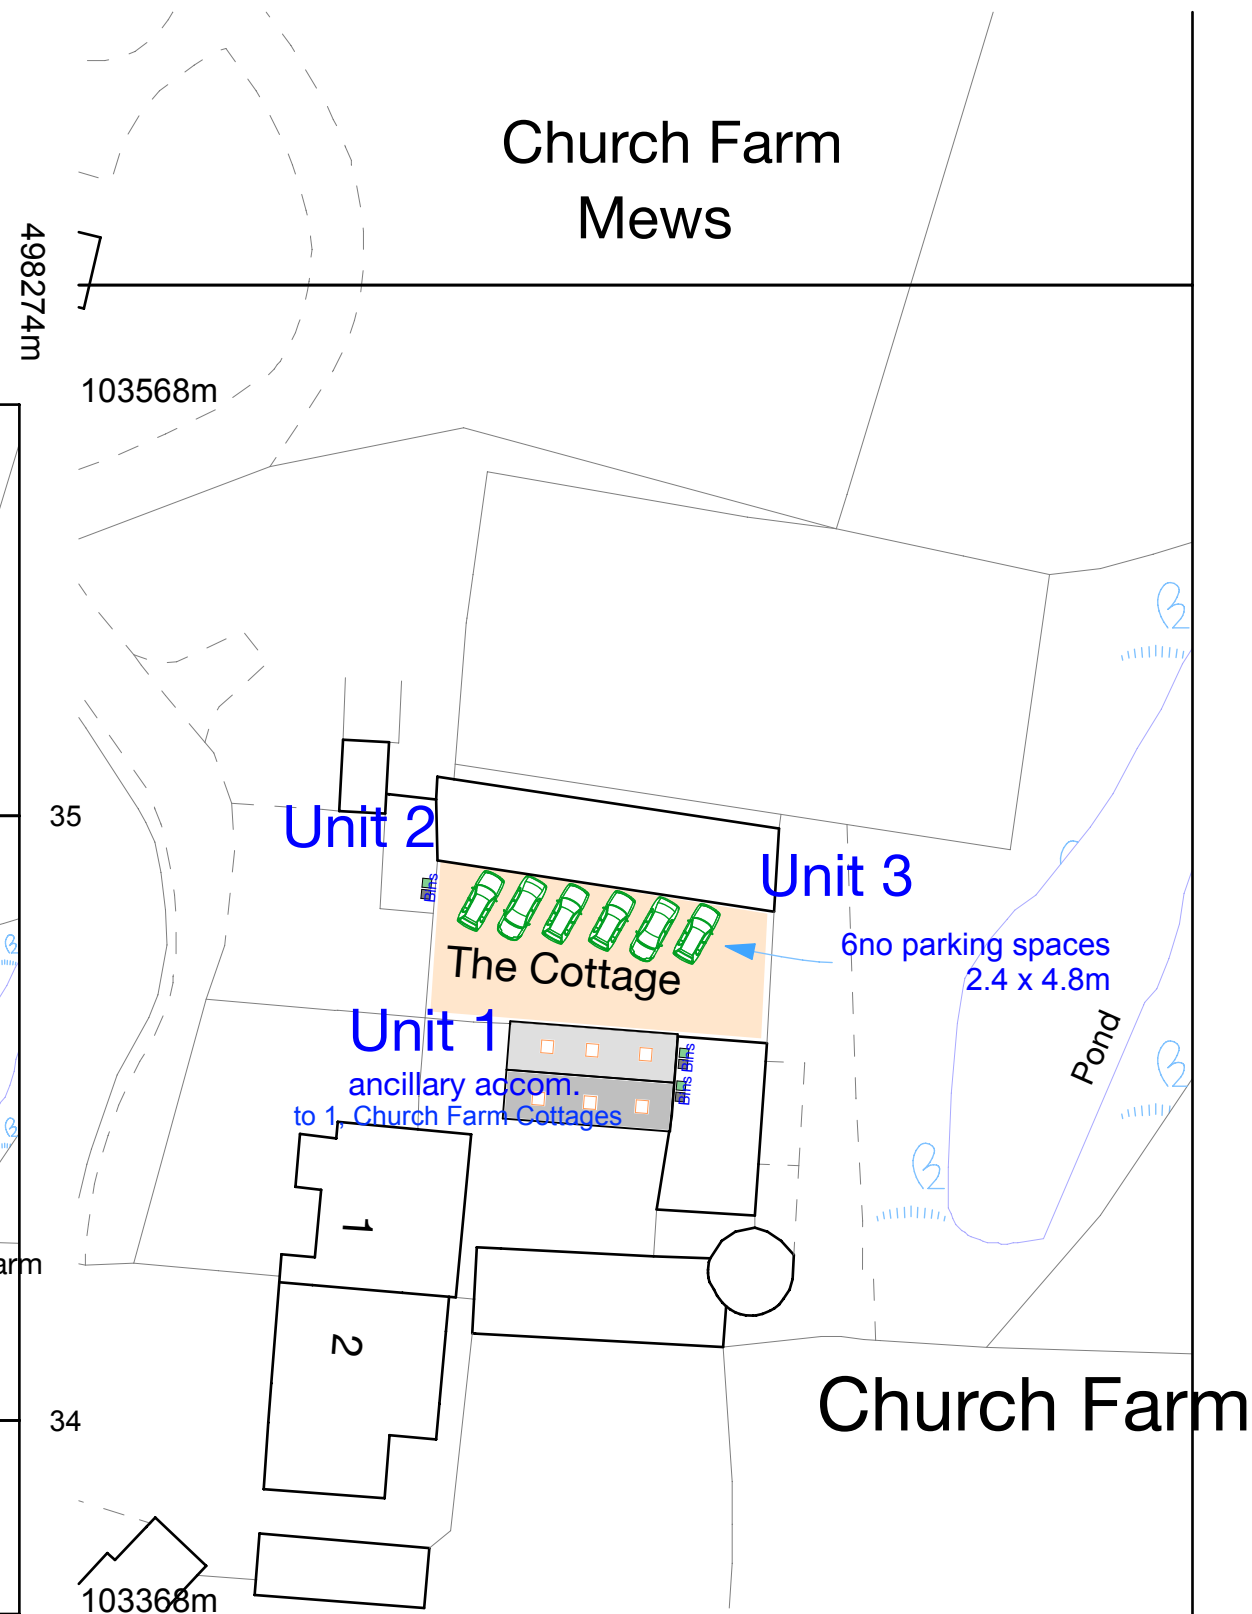

Block Plan 1:500

Revisions:
A Oct 18 Parking and
Bin Store added

FULLER ASSOCIATES		
Chartered Surveyors • Architectural Design		
tel: 01903 885444 email: info@a-fuller.co.uk www.andrewfuller.co.uk Norton Studio, School Lane, Arundel, West Sussex, BN18 9DR		
Job Title	Proposed new accommodation in existing farm buildings	
Client	Mr & Mrs P Williams The Old Dairy 1 Church Farm Cottages Church Lane, Yapton BN18 0EP	
Drawing Name	UNIT 1 Location and Block Plans	
Drawing Status	Planning	
Drawn by	AF	Date Oct 17
Checked by		Date
Drawing Scale	1:500 and 1:1250 at A3	
Drawing No	Status	Revision
171164/	05	B

This drawing is the property of Fuller Associates and is not to be copied reproduced, retained or disclosed to any unauthorised person either wholly or in part without prior consent. Do not scale from this drawing except for Planning purposes. Use all figured dimensions only. All figured dimensions to be checked on site prior to construction. All discrepancies, errors and omissions to be reported to Fuller Associates prior to construction. Layout and dimensions of existing building to be checked on site.