




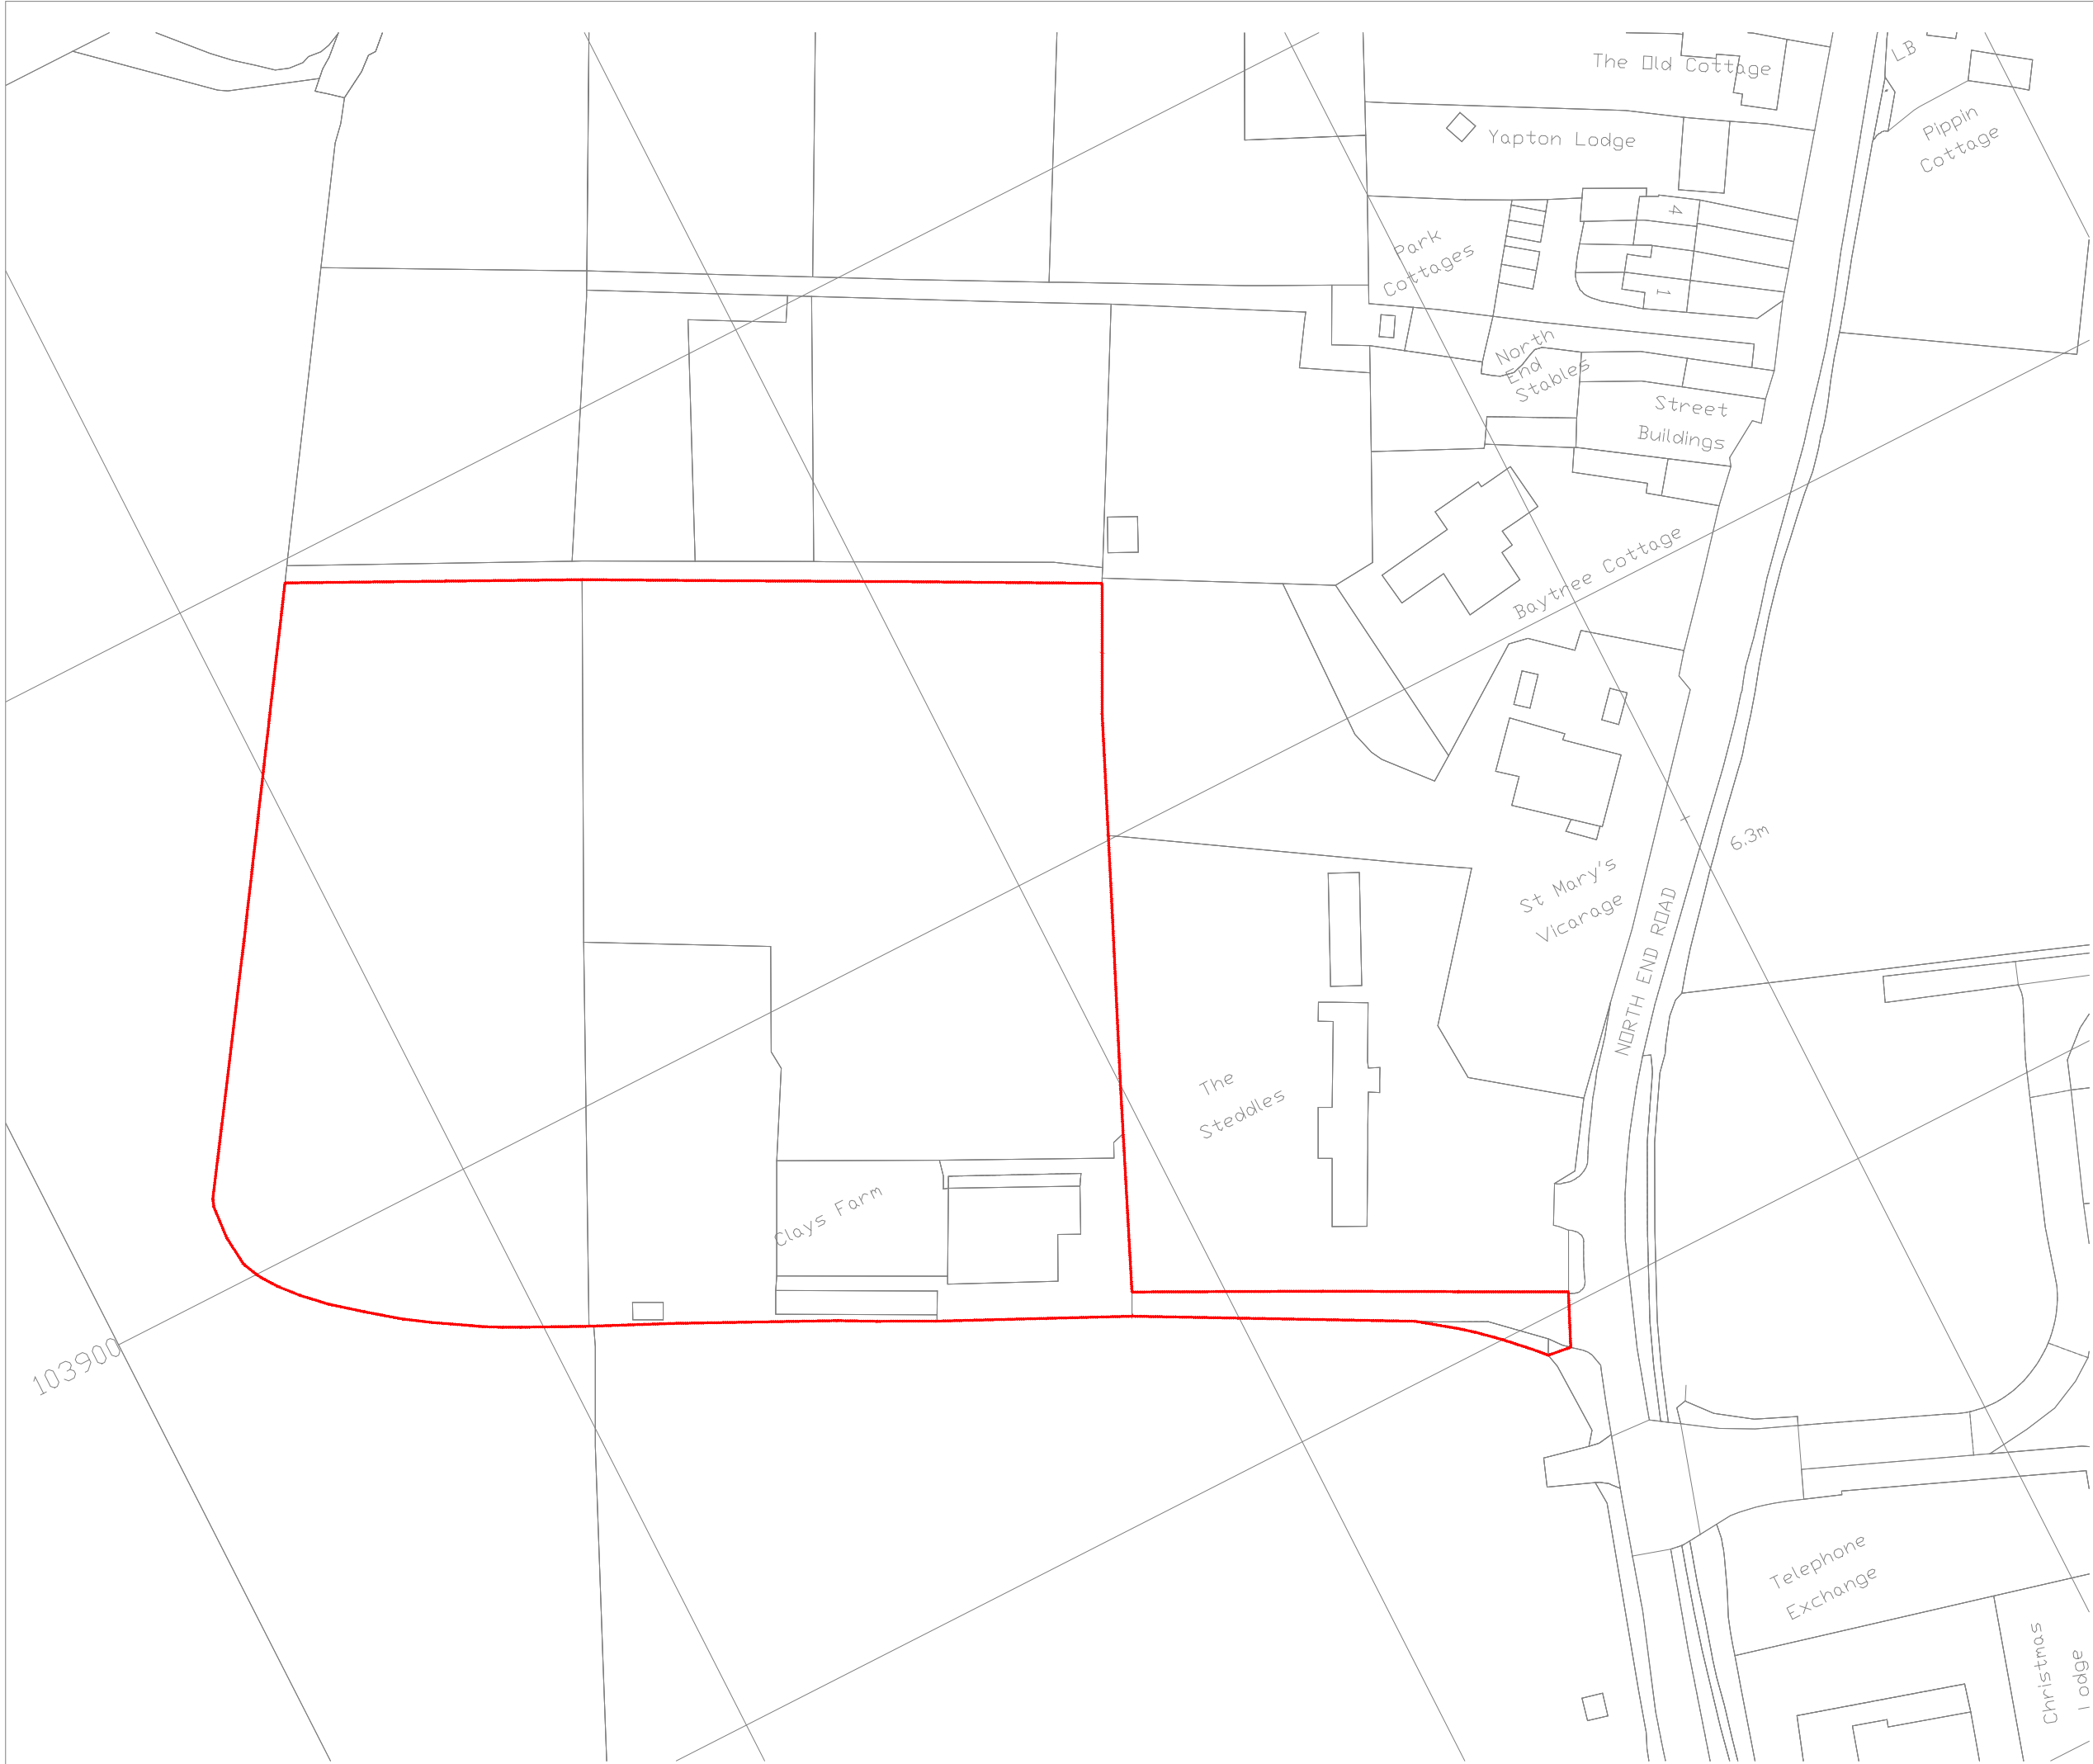

NOTES:
Dimensions to be checked on site before commencing work. any discrepancies shall be reported to Curtis Leeves Technical Ltd. immediately.
Do not scale from these drawings except for planning purposes. Use figured dimensions only.
Where applicable this drawing is to be read in conjunction with other consultants' drawings.
This drawing is the copyright of Curtis Leeves Technical Ltd. and may not be copied, altered or reproduced in any way, or passed to a third party, without written authority.

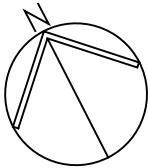

rev	description	date
status		
FOR COMMENT		

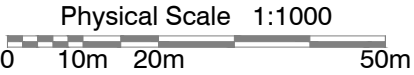

CURTIS LEEVES TECHNICAL LTD
01243 378070 | mail@cltechnical.co.uk

client			
Domusea Limited			
project			
Clays Farm Yapton			
title			
Site Location Plan			
date	scale @ A3	drawn	chkd
May 2018	1:1000	IW	MRL
project no.	drawing no.	rev	
1827	100	P01	