




Appendix 1

**Site Location Plan, Existing and
Proposed Site Layouts**





SITE LOCATION

TITLE	
Site Location, Clays Farm, North End Road, Yapton BN18 0DU OS Grid Reference: TQ 977 034	
SCALE	DWG. No.
1:10000@A3	1

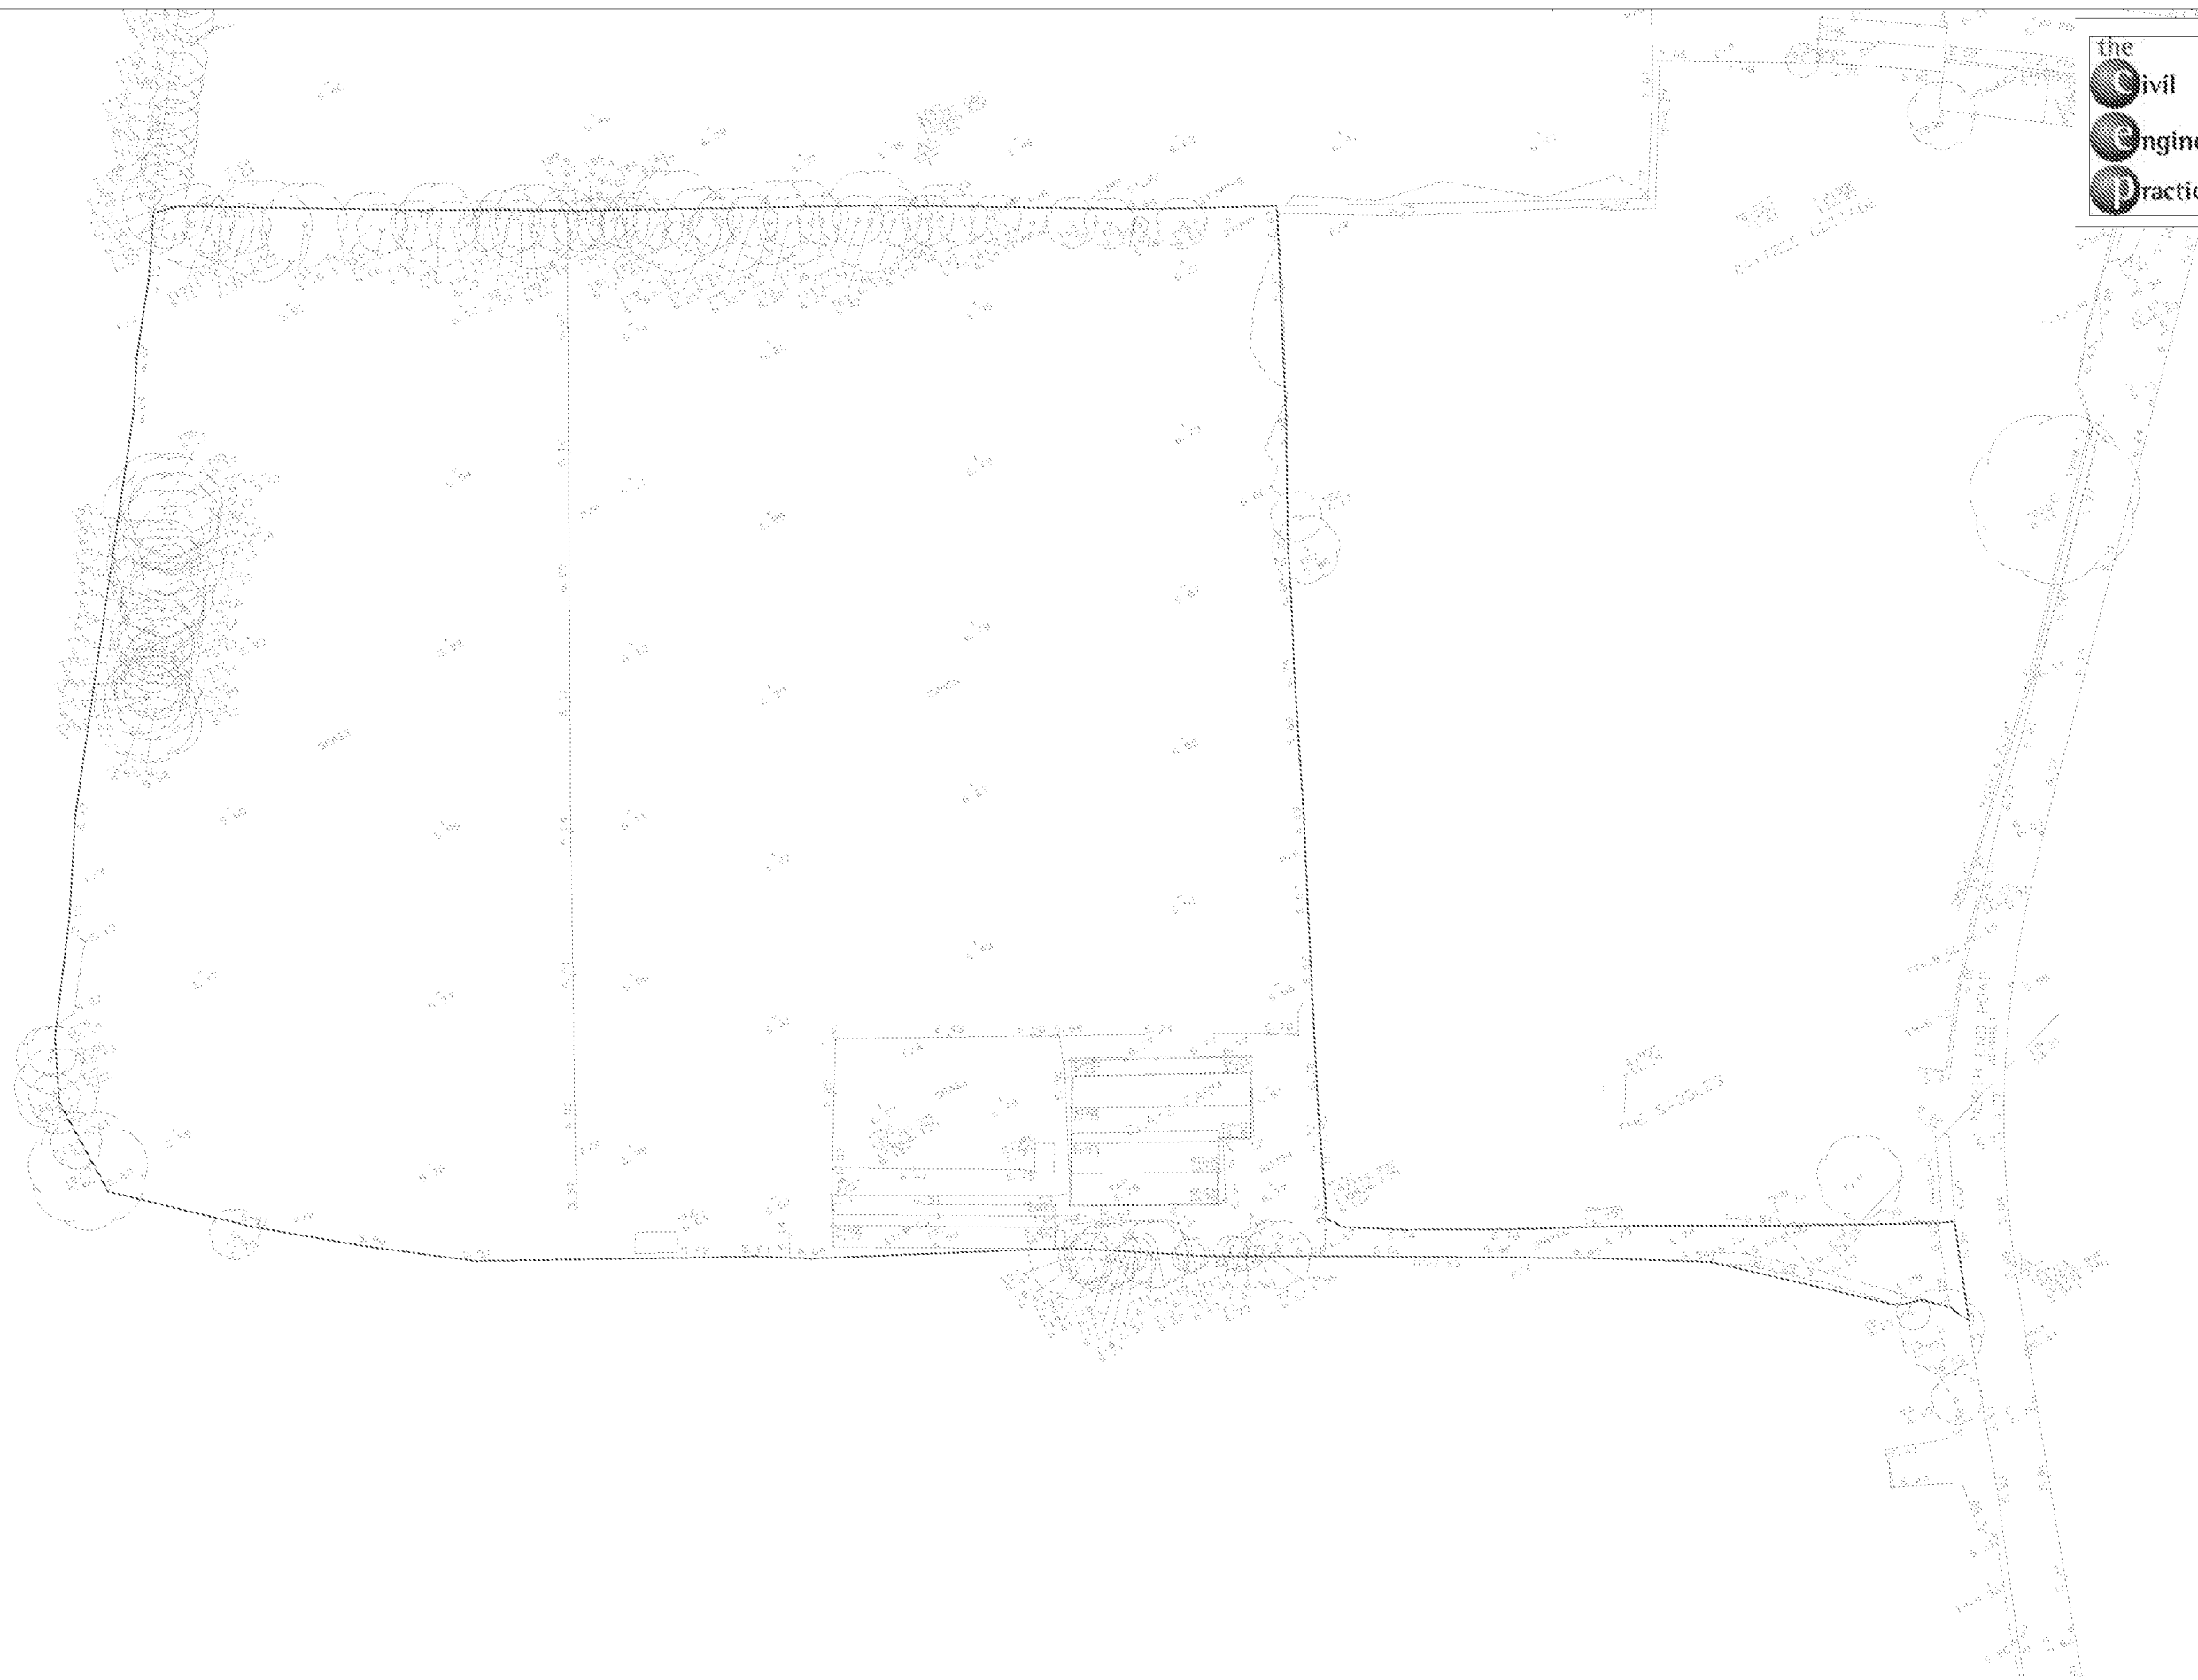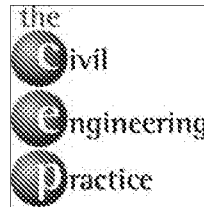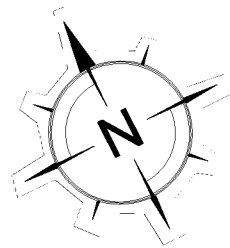

TITLE		Existing Site Layout	
SCALE		NTS @ A3	DRG. No. 2

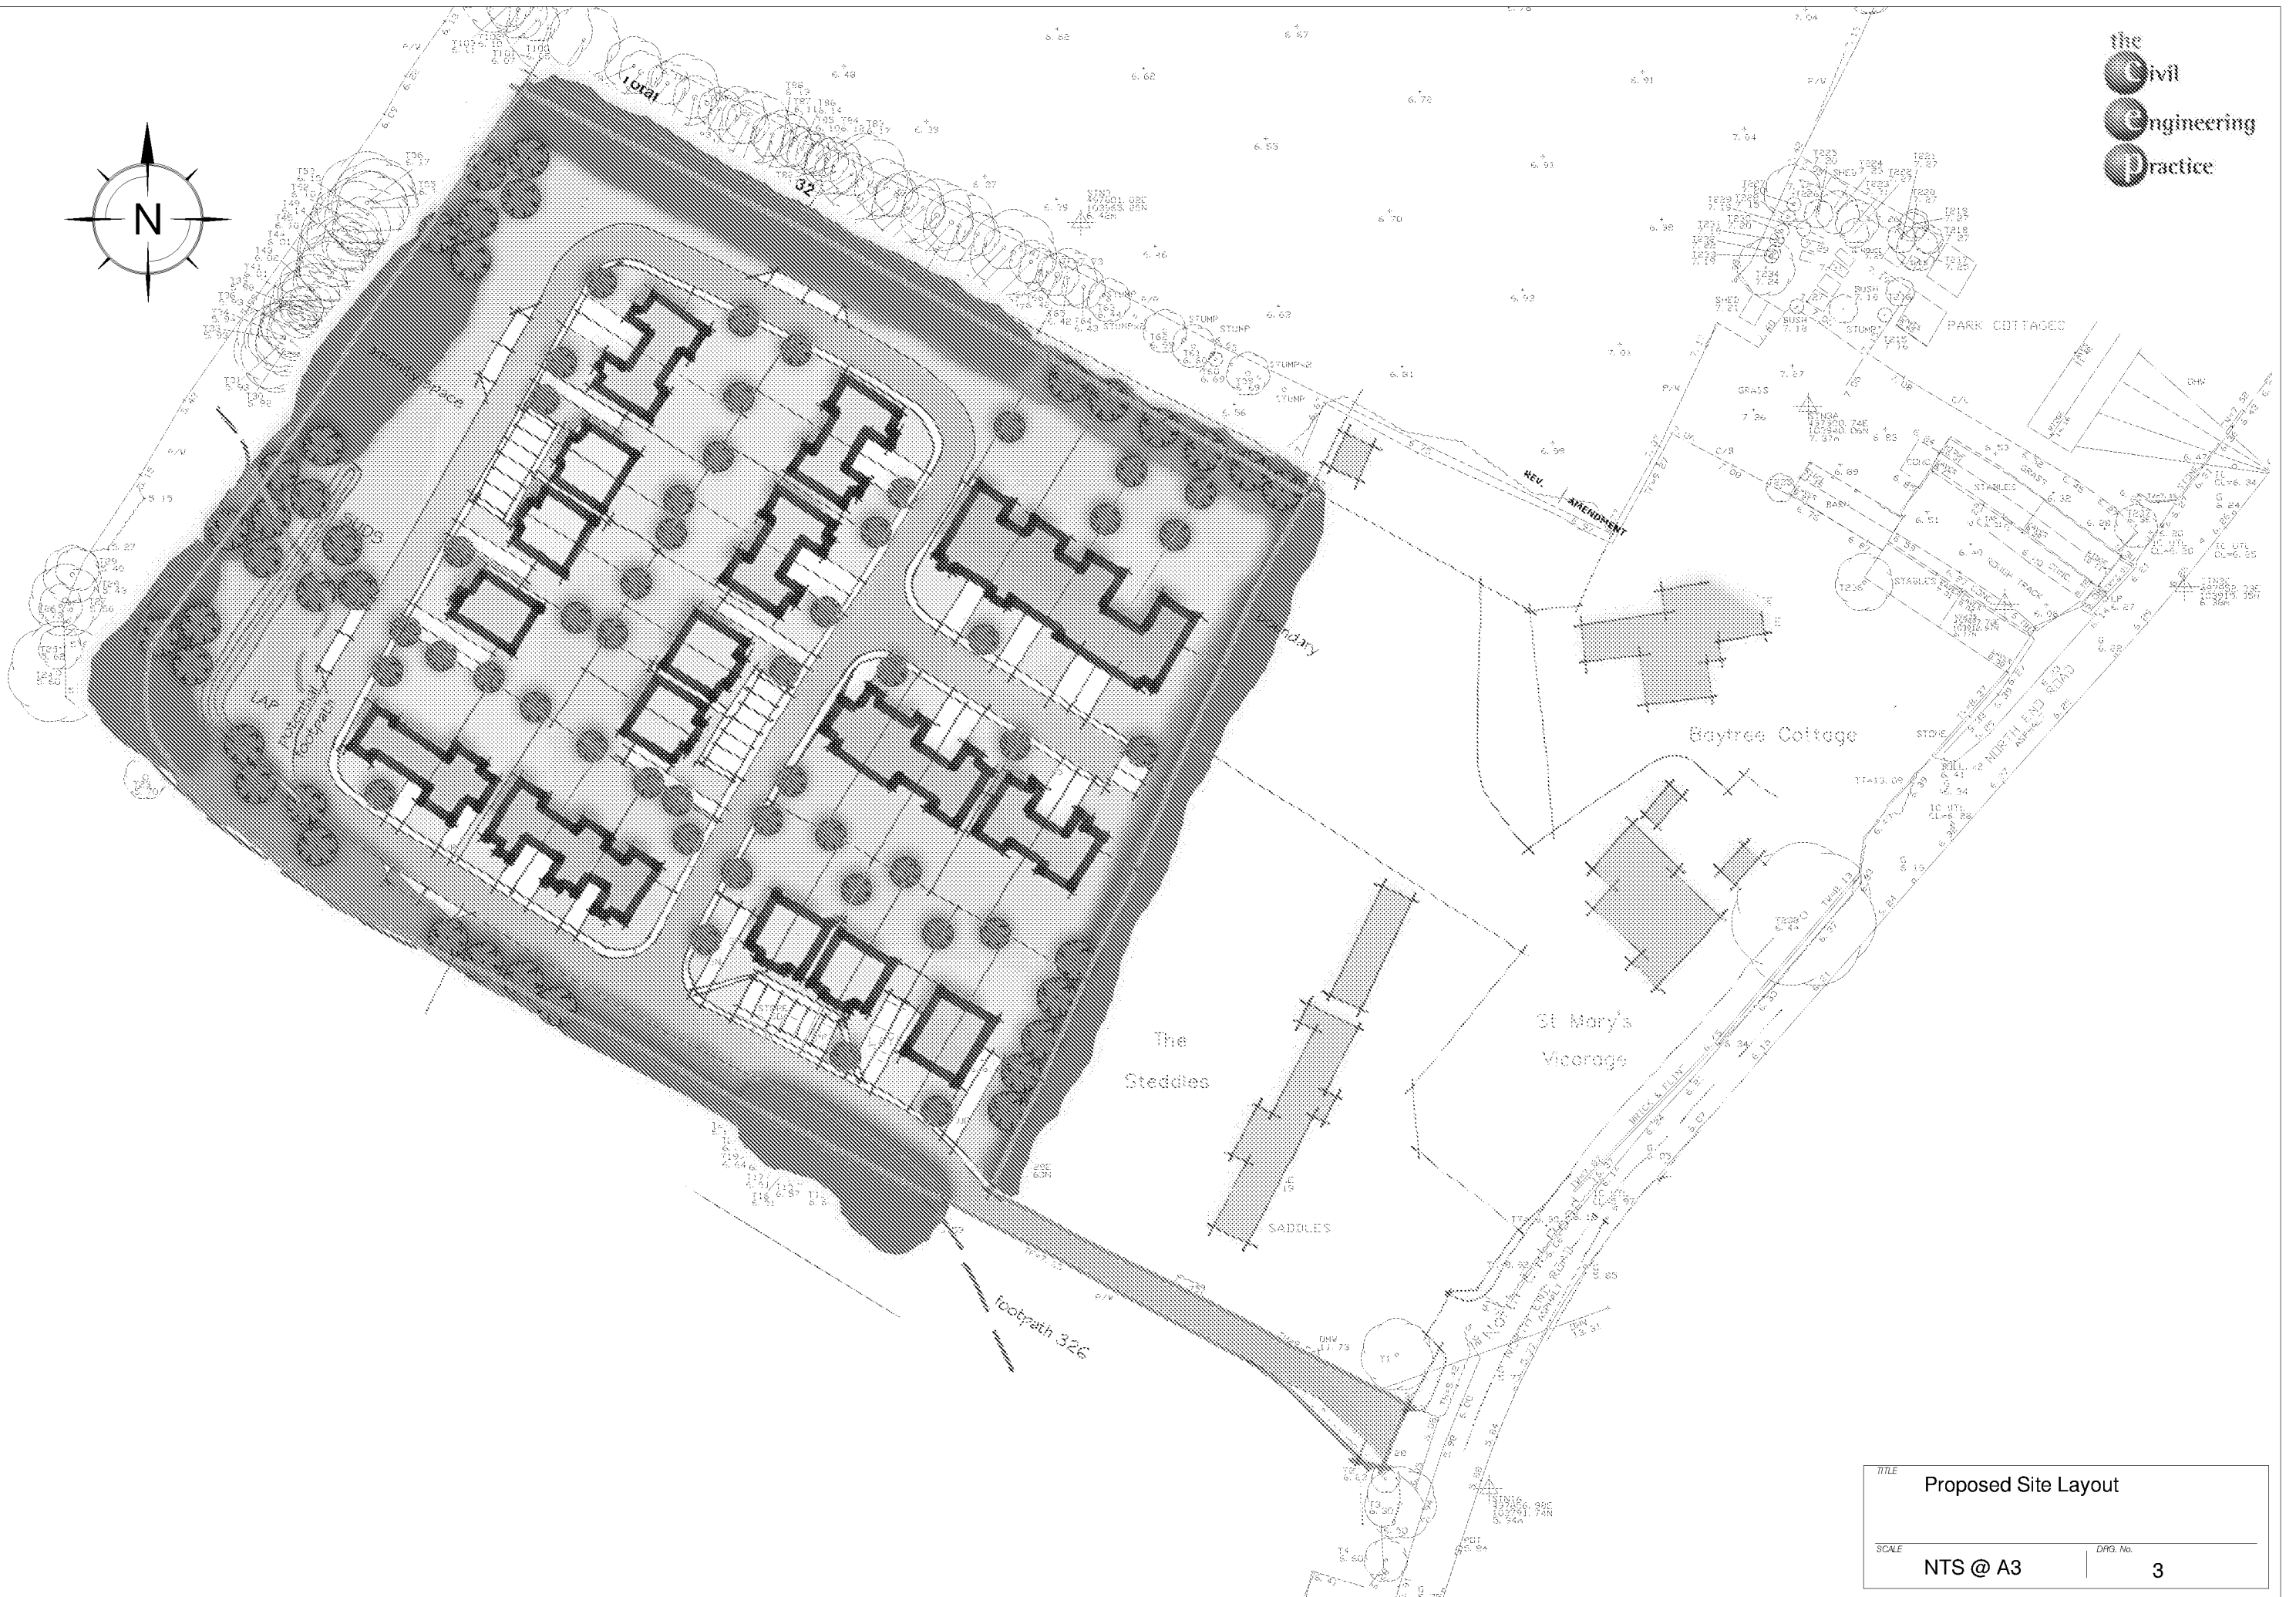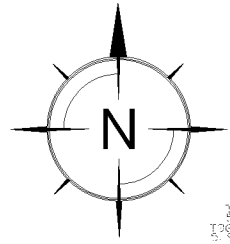

TITLE		Proposed Site Layout
SCALE	NTS @ A3	DRG. No.
		3