

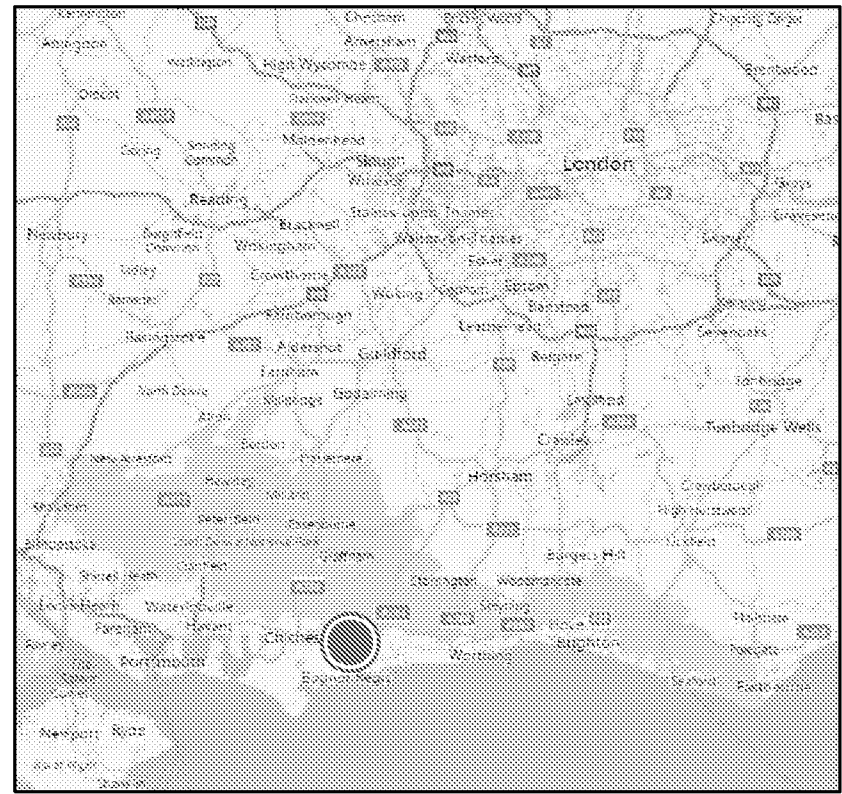
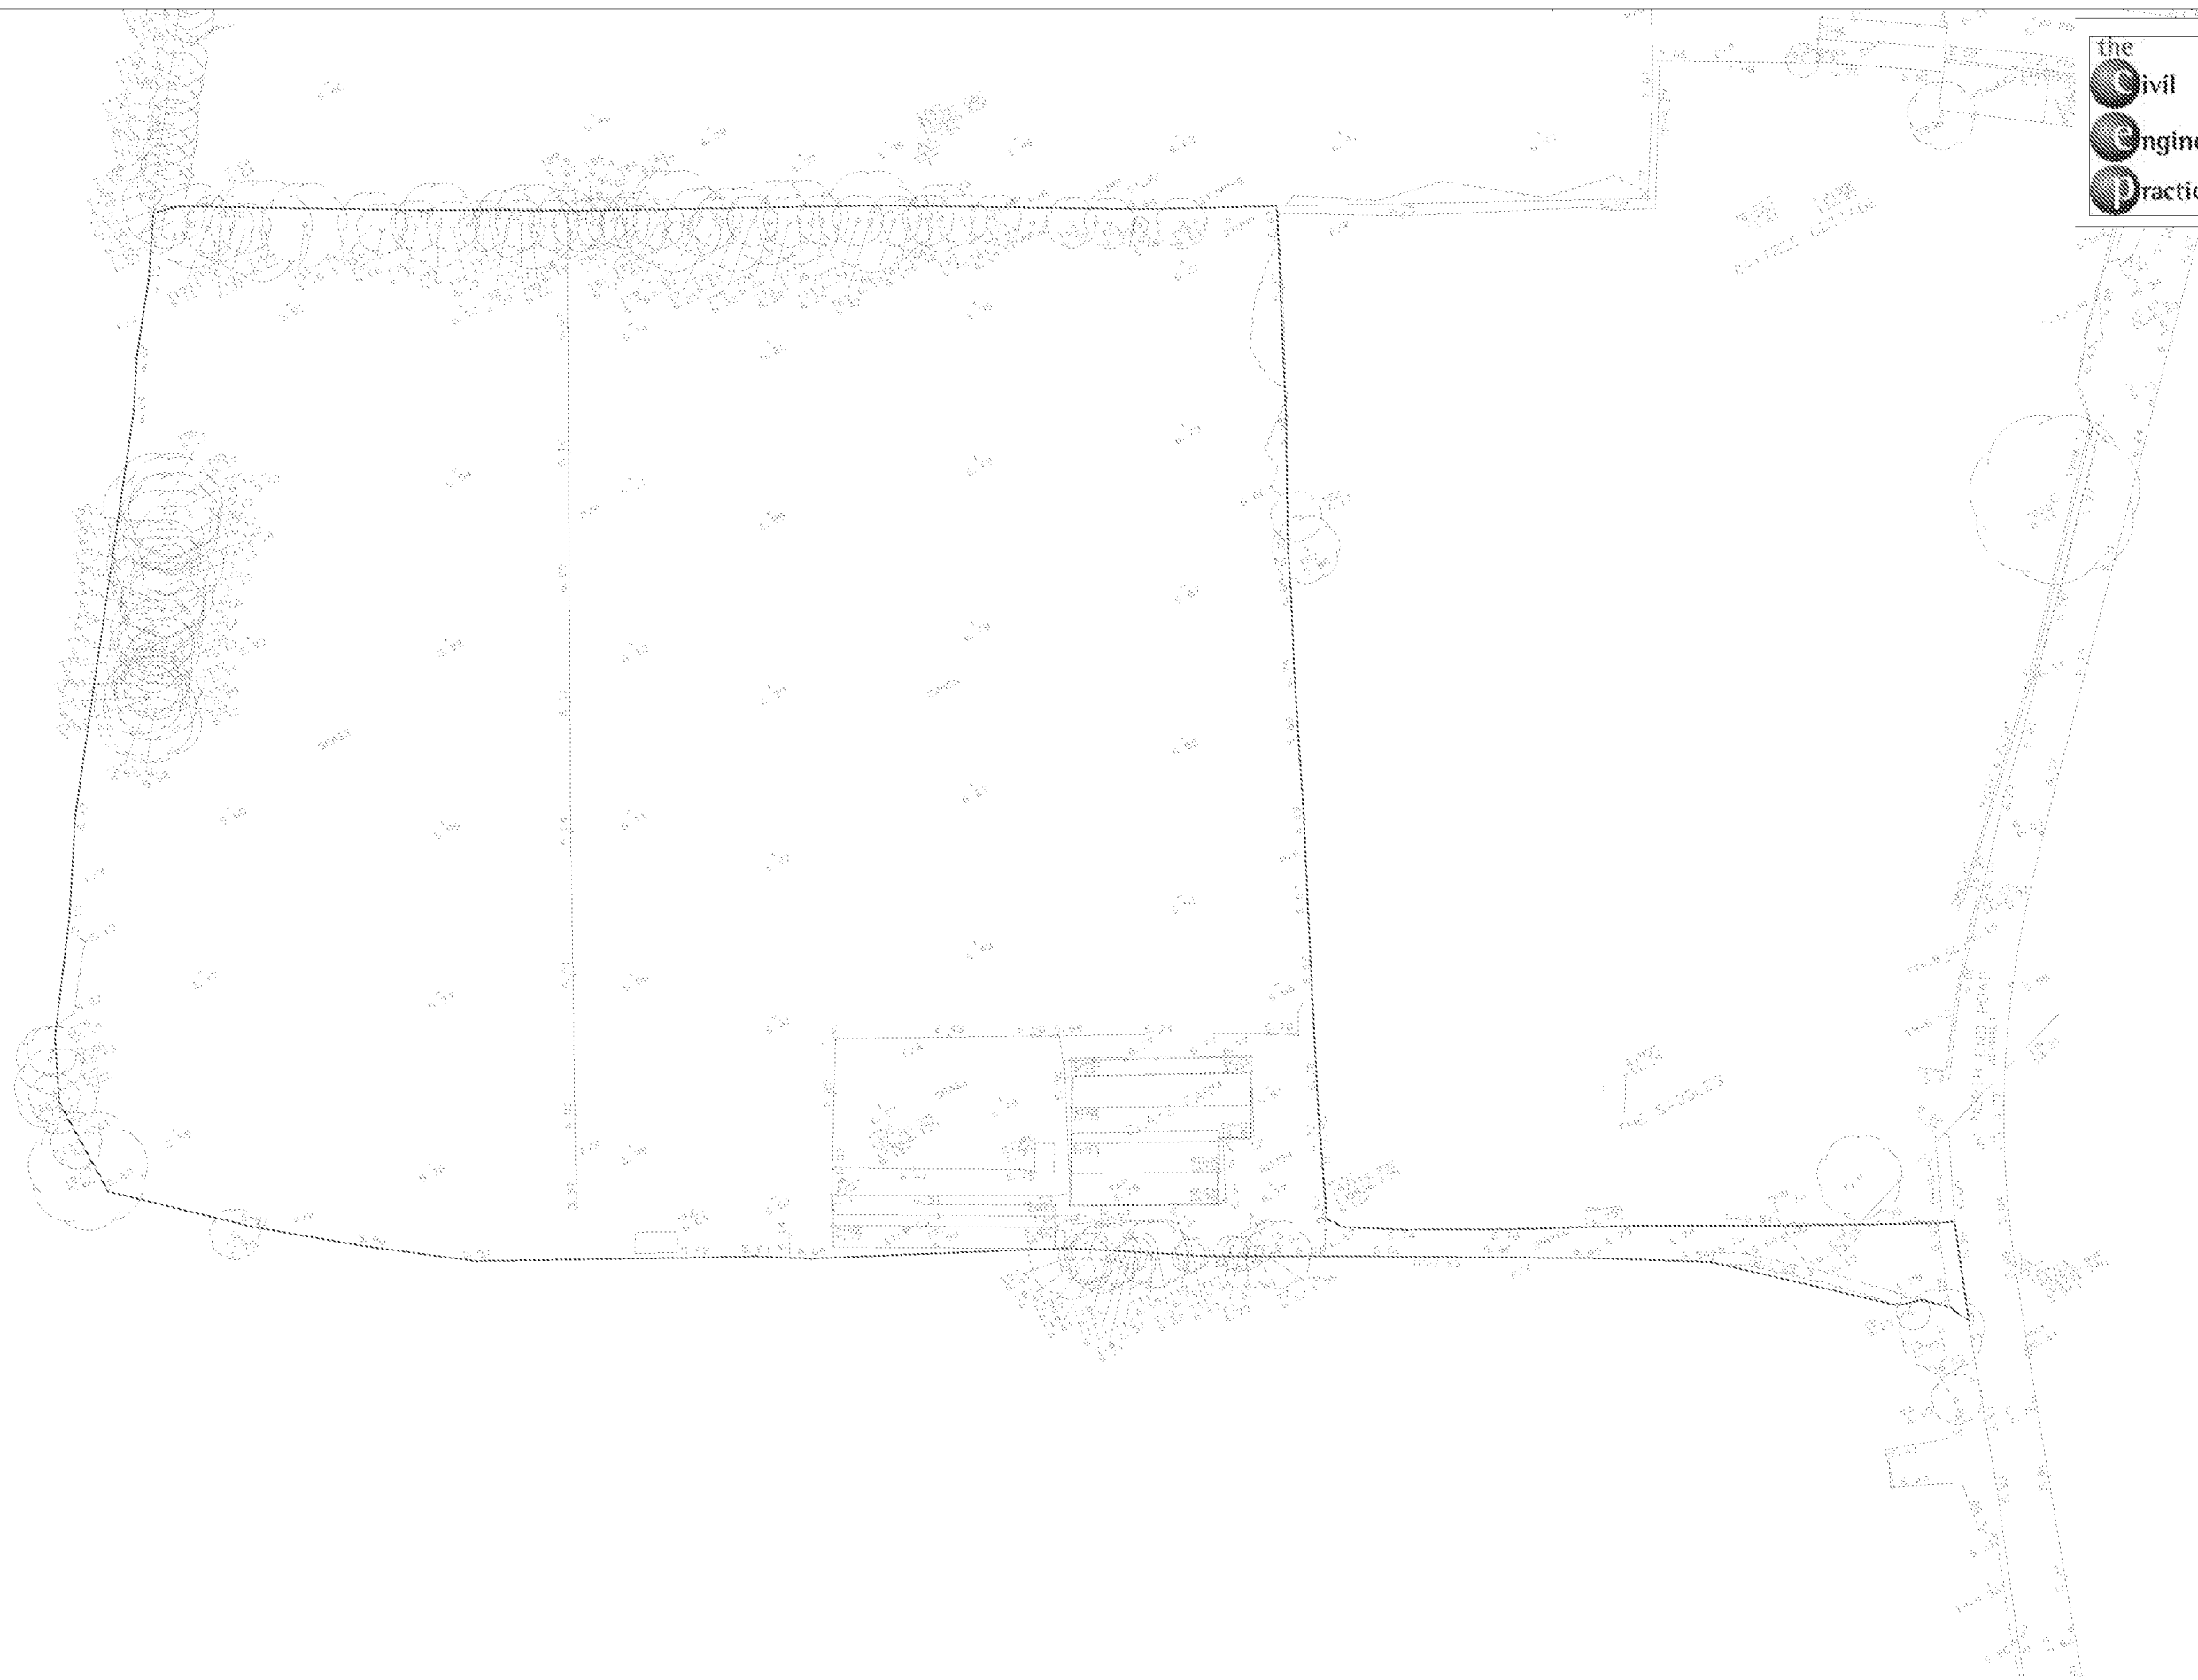


Appendix 1
Site Location Plan
Existing Site Layout Plan

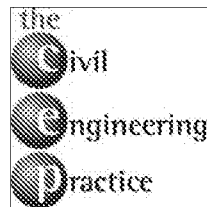

TITLE	
Site Location, Clays Farm, North End Road, Yapton BN18 0DU OS Grid Reference: TQ 977 034	
SCALE	DWG. No.
1:10000@A3	1

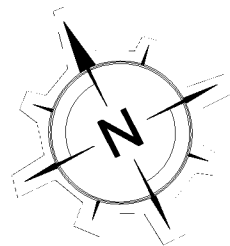

TITLE			Existing Site Layout
SCALE			NTS @ A3
DRG. No.			2