


Appendix 3

Existing Utility Providers Asset Plans

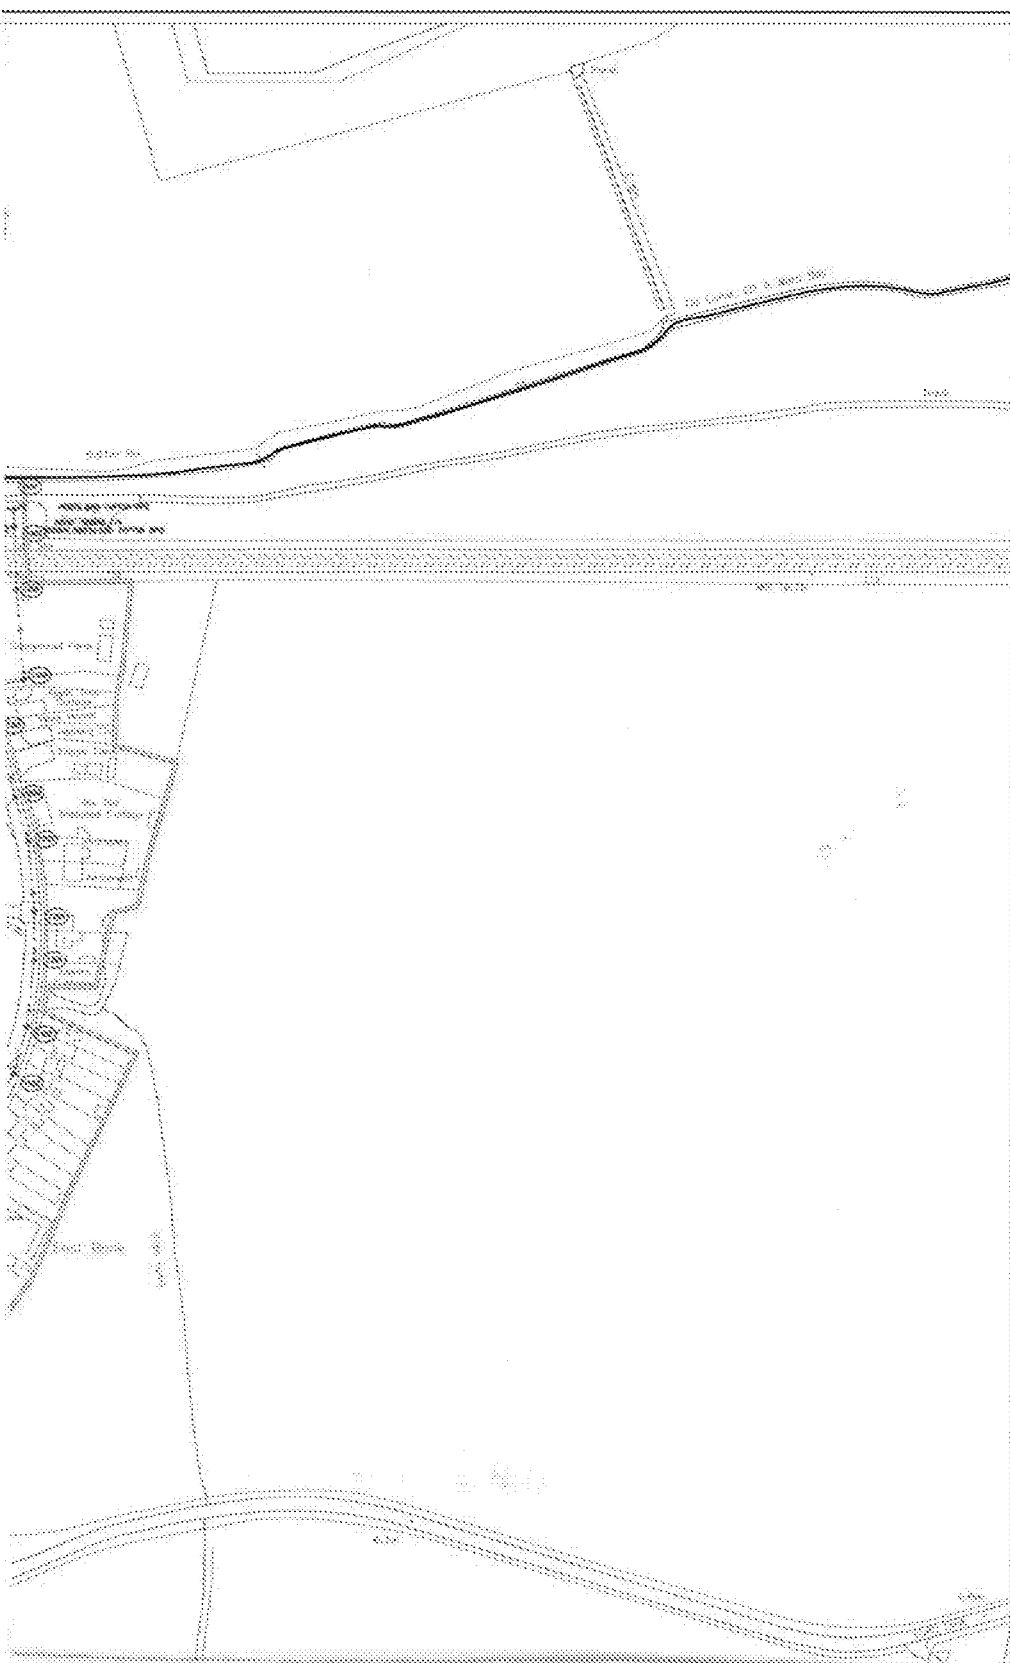

Node	Cover	Invert	Size	Material	Shape	Node	Cover	Invert
0001X	5.9	4.02	175	VC	CIRC			
0002X	5.50	3.76	175	VC	CIRC			
0101X			175	VC	CIRC			
0301X	6.48	4.73	150	VC	CIRC	*		
0301X	5.87	4.49	175	VC	CIRC	*		
0401X	5.92	4.58	150	VC	CIRC	*		
0401X	4.58	2.8	175	VC	CIRC	*		
0402X	5.8	5.03	150	VC	CIRC			
0403X	6.32	5.24	150	VC	CIRC			
0404X	6.46	5.43	150	VC	CIRC			
0405X	6.59	5.38	150	VC	CIRC			
0406X	6.72	5.55	150	VC	CIRC			
0407X	7.03	5.69	150	VC	CIRC			
0408X	6.82	5.6	150	VC	CIRC			
0501X	5.99	4.78	175	VC	CIRC			
0502X	5.86	4.41	175	VC	CIRC			
0503X	5.99		175	VC	CIRC			
0504X	6.05	4.53	175	VC	CIRC			
1101X	5.91	3.61	175	VC	CIRC			
1102X	5.97	3.56	175	VC	CIRC			
1103X	5.87	3.48	175	VC	CIRC			
1201X	5.75	3.32	175	VC	CIRC			
1202X	5.36	3.13	175	VC	CIRC			
1203X	4.96	2.89	175	VC	CIRC			
1204X	4.53	2.75	175	VC	CIRC			
1301X	3.94	2.46	175	VC	CIRC			
1302X	3.87	2.23	175	VC	CIRC			
1304X	3.92	2.48	175	VC	CIRC			
1305X	4.05	2.39	175	VC	CIRC			
1306X	3.43	2.13	175	VC	CIRC			
1401X	6.38	5.24	175	VC	CIRC	*		
1401X	3.97	2.3	175	VC	CIRC	*		
1403X	3.5	1.8	175	VC	CIRC	*		
1404X	3.46	2.06	175	VC	CIRC	*		
1409X	3.91	2.8	150	VC	CIRC	*		
1501X	6.45	4.85	175	VC	CIRC	*		
1501X	10.88	8.93	225	VC	CIRC	*		
1502X	6.35	4.59	175	VC	CIRC	*		
1701X	5.34	2.81	175	VC	CIRC			
2501X	10.34	6.19	325	VC	CIRC			
2502X	10.68		150	VC	CIRC			
2601X	4.42	2.1	175	VC	CIRC			
2701X	4.91	2.31	175	VC	CIRC			
3401X	3.95	1.25	350	PF	CIRC			
3501X	3.02	1.05	350	PF	CIRC			
3502X	2.56	0.8	350	PF	CIRC			
3601X	3.96	0.11	175	VC	CIRC			
3602X	3.14	0.74	350	PF	CIRC			
3604X	3.16	5.86	150	VC	CIRC	*		
3605X	3.15		225	VC	CIRC	*		
3605X	3.15		225	VC	CIRC	*		
3606X	3.42		150	VC	CIRC			
3609X	3.42	3.41	300	PF	CIRC			
3701X	5	3.44	150	VC	CIRC			
4301X	4.78	1.72	350	PF	CIRC			
4401X	4.49	1.37	350	PF	CIRC			
4801X	4.48	2.99	150	VC	CIRC			
5301X	4.63	2.12	350	PF	CIRC			
5302X	4.86	2.04	350	PF	CIRC			
5303X	5.38	1.81	350	PF	CIRC			
5304X	5.33	1.81	350	PF	CIRC			
5305X	5.32	1.86	350	PF	CIRC			
5306X	4.87	2.37	350	PF	CIRC			
6301X	4.63	3.37	175	VC	CIRC			
6304X	4.66	2.2	350	PF	CIRC			
6305X			100	VC	CIRC			
6306X			175	VC	CIRC			
7101X	7.09	5.14	150	VC	CIRC			
7102X	6.57	5.04	150	VC	CIRC			
7103X	7.26	5.29	150	VC	CIRC			
7302X	5.8	3.45	175	VC	CIRC			
7401X	5.85	2.81	175	VC	CIRC			
7402X	5.12	1.63	175	VC	CIRC			
7501X	5.75	3.23	175	VC	CIRC			
7502X	5.58	3.22	175	VC	CIRC			
7503X	5.47	3.02	175	VC	CIRC			
7601X			100	VC	CIRC			
8101X	5.67	5.03	150	VC	CIRC			
8201X	4.97	3.82	175	VC	CIRC			
8302X	5.26	3.63	175	VC	CIRC			
8303X	5.86	4.5	150	VC	CIRC			
8304X	5.35	3.58	175	VC	CIRC			
8305X	5.2	3.92	175	VC	CIRC			
8402X	7.353	6.078	150	VC	CIRC			
8501X	5.8	3.32	175	VC	CIRC			
8502X	6.989	5.157	150	VC	CIRC			
8503X	6.93	5.47	150	VC	CIRC			
8602X	5.57	3.56	175	VC	CIRC			
8603X	6.03	3.67	175	VC	CIRC			
8610X			175	VC	CIRC			
8701X	5.96	4.12	175	VC	CIRC			
8702X	5.78	3.83	175	VC	CIRC			
8801X	5.04	4.48	175	VC	CIRC			
9101X			150	VC	CIRC			
9301X	5.53	4.18	175	VC	CIRC			
9302X	5.58	4.18	175	VC	CIRC			
9303X	5.54	4.08	175	VC	CIRC			
9402X	6.898	5.79	150	VC	CIRC			
9502X	6.938	5.057	150	VC	CIRC			
9505X	7.037		150	VC	CIRC			
9601X	6.25	3.98	175	VC	CIRC			
9803X	6.258		175	VC	CIRC			
9801X	6.27	4.77	175	VC	CIRC			
9901X	6.27	4.85	175	VC	CIRC			
9902X	6.13	4.56	175	VC	CIRC			



	EXISTING MAIN		COMPANY WASHOUT		WO TO BE CUT OUT UNLESS PURCHASED BY LOCAL AUTHORITY
	ABANDONED MAIN		WASHOUT FIRE HYDRANT		FH TO BE CUT OUT UNLESS PURCHASED BY LOCAL AUTHORITY
	PROPOSED MAIN		FIRE HYDRANT		WOFH TO BE CUT OUT UNLESS PURCHASED BY LOCAL AUTHORITY
			PROPOSED FIRE HYDRANT		

	Registered Office P.O. BOX NO. 8, West Street, Havant, Hampshire. PO9 1LG. Registered in England No. 2536455 Telephone: (023) 9249 9888 Fax: (023) 9245 3632 Website: www.portsmouthwater.co.uk	Reproduced by permission of Ordnance Survey on behalf of HMSO. © Crown copyright and database right 2018. All rights reserved. Ordnance Survey Licence Number 100018036. The information supplied is given in good faith as a guide to locating underground apparatus. Its accuracy cannot be guaranteed, nor does it include comprehensive information about the existence or location of service pipes or cables to individual premises. The responsibility for locating and avoiding damage to apparatus on site shall be that of the person proposing to excavate in the street who shall be liable to the apparatus owner and any third party who may be affected in any way for any loss or damage caused by their failure to do so.	Drg No:
			Job No:
			OS Ref: SU9703NE
			Scale: 1:1,250
			Date: 15/03/2018



WARNING

ENVIRONMENTAL ISSUES IN PLOT AREA
EHV CABLES & LINES IN PLOT AREA



NORMAL DEPTH TO THE TOP OF THE CABLE WHEN LAID				WARNING		BASED UPON THE ORDNANCE SURVEY MAP WITH THE SANCTION OF THE CONTROLLER OF H.M. STATIONERY OFFICE. CROWN COPYRIGHT RESERVED.		 Scottish & Southern Electricity Networks		L.V. MAINS AND SERVICES RECORD	
		Grid Ref: SU97790386									
FOOTPATH	services	l.v.	h.v.	e.h.v.					Scale: 1:994		
	0.40m	0.45m	0.60m	0.75m					Date: 20/02/2018		
ROAD CROSSING	0.60m	0.60m	0.75m	0.90m							
l.v./services	- up to 1000V.				Southern Electric Power Distribution plc. Registered in England No. 04084380 Registered Office: No. 1 Forbury Place, 43 Forbury Road, Reading, RG1 3JH		UNCONTROLLED COPY		PORTSMOUTH 023-9262-4200		
h.v.	- over 1000V. to 11,000V.										
e.h.v.	- 22,000V. to 132,000V.										
					There may have been subsequent alterations to the surface levels. Trial holes must be taken to determine positions and depth of cables. HS (G) 47 Booklet from the Health and Safety Executive - Avoiding Danger from Buried Cables - should be consulted before commencing excavation work. (available from the HSE)						
					WHEN WORKING IN THE VICINITY OF OVERHEAD LINES THE HEALTH AND SAFETY GUIDANCE NOTE GSS SHOULD BE CONSULTED. (AVAILABLE FROM THE HSE)						
							Subject to Revision Master held at				




WARNING

ENVIRONMENTAL ISSUES IN PLOT AREA
EHV CABLES & LINES IN PLOT AREA



NORMAL DEPTH TO THE TOP OF THE CABLE WHEN LAID					WARNING There may have been subsequent alterations to the surface levels. Trial holes must be taken to determine positions and depth of cables. HS (G) 47 Booklet from the Health and Safety Executive - Avoiding Danger from Buried Cables - should be consulted before commencing excavation work. (available from the HSE) WHEN WORKING IN THE VICINITY OF OVERHEAD LINES THE HEALTH AND SAFETY GUIDANCE NOTE GSG SHOULD BE CONSULTED. (AVAILABLE FROM THE HSE)	BASED UPON THE ORDNANCE SURVEY MAP WITH THE SANCTION OF THE CONTROLLER OF H.M. STATIONERY OFFICE. CROWN COPYRIGHT RESERVED.		 Scottish & Southern Electricity Networks	H.V. MAINS RECORD	
services	l.v.	h.v.	e.h.v.	Grid Ref:		SU97790386				
FOOTPATH	0.40m	0.45m	0.60m	0.75m	Southern Electric Power Distribution plc. Registered in England No. 04084380 Registered Office: No. 1 Forbury Place, 43 Forbury Road, Reading, RG1 3JH	UNCONTROLLED COPY Subject to Revision Master held at	PORTSMOUTH 023-9262-4200	Scale:	1:994	
ROAD CROSSING	0.60m	0.60m	0.75m	0.90m				Date:	20/02/2018	
l.v./services	- up to 1000V.									
h.v.	- over 1000V. to 11,000V.									
e.h.v.	- 22,000V. to 132,000V.									

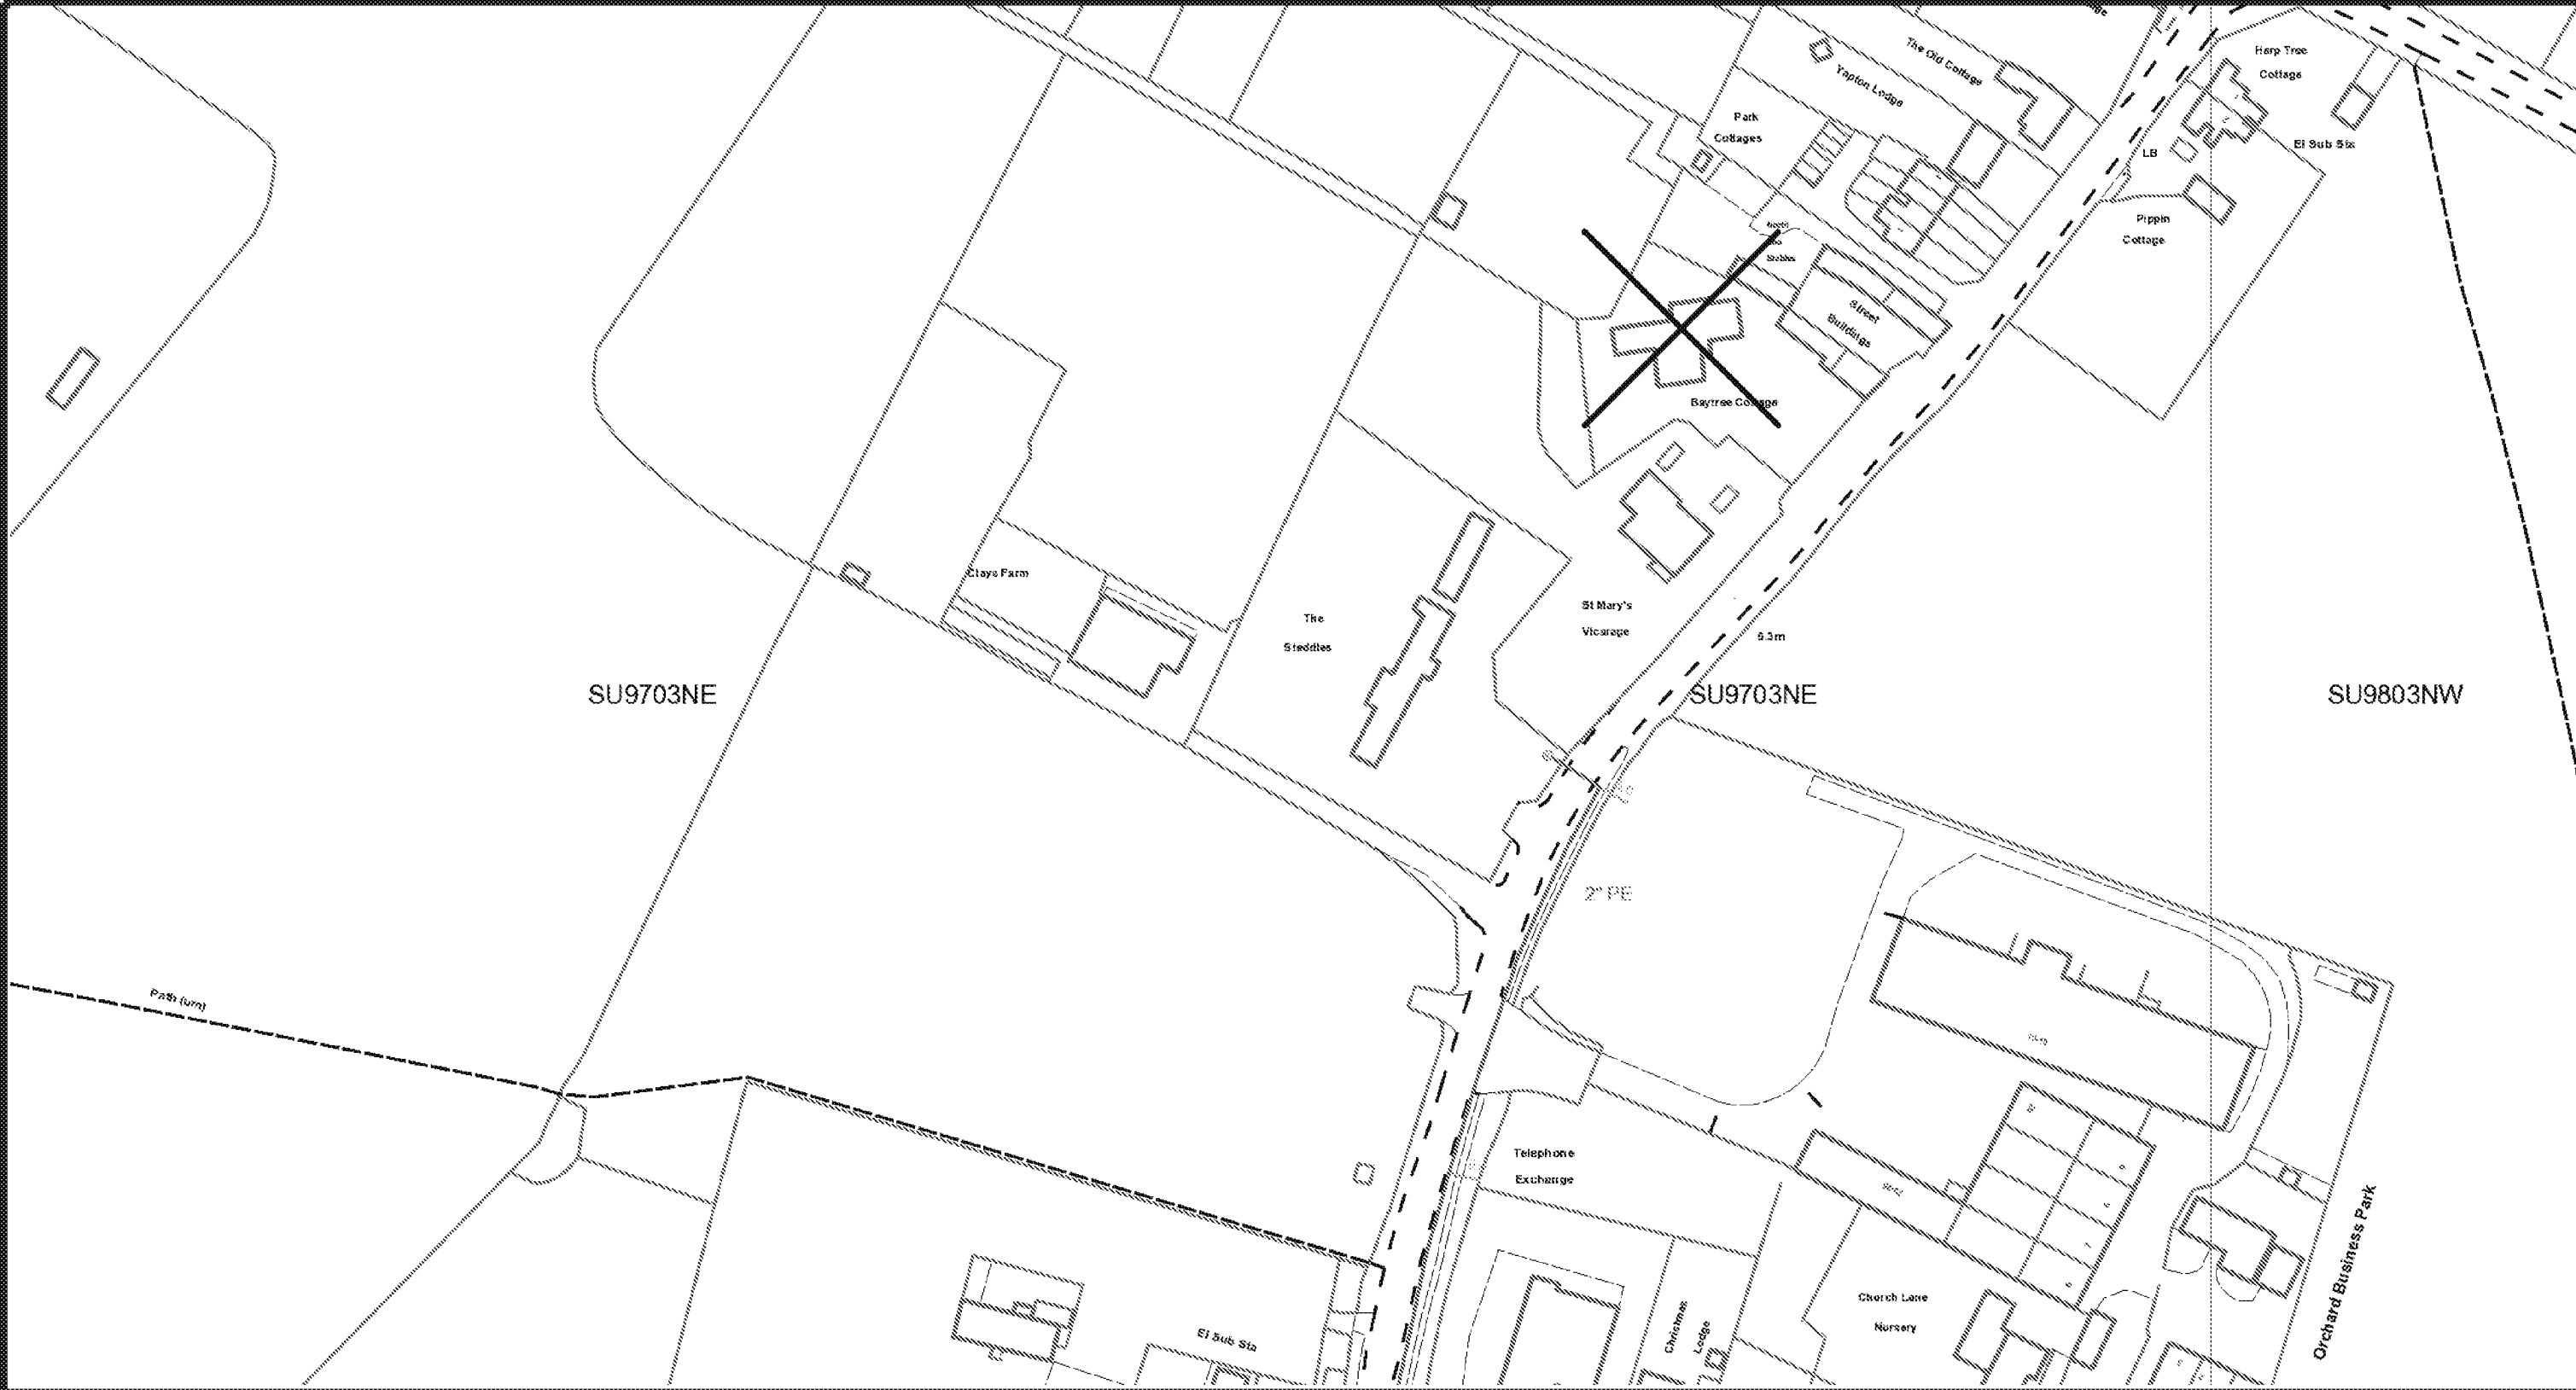

SCALE : 1 : 1912		LP MAINS MP MAINS IP MAINS LHP MAINS HISTORY DATA LAs GTs SSSIs	This plan shows the location of those pipes owned by Scotia Gas Networks (SGN) by virtue of being a licensed Gas Transporter (GT). Gas pipes owned by other GTs or third parties may also be present in this area but are not shown on this plan. Information with regard to such pipes should be obtained from the relevant owners. No warranties are given with regard to the accuracy of the information shown on this plan. Service pipes, valves, siphons, sub-connections etc are not shown but their presence should be anticipated. You should be aware that a small percentage of our pipes/assets may be undergoing review and will temporarily be highlighted in yellow. If your proposed works are close to one of these pipes, you should contact the SGN Plant Protection Team on 08450703497 for advice. No liability of any kind whatsoever is accepted by SGN or its agents, servants or sub-contractors for any error or omission contained herein. Safe digging practices, in accordance with HS (G)47, must be used to verify and establish the actual position of mains, pipes, services and other apparatus on site before any mechanical plant is used. It is your responsibility to ensure that plant location information is provided to all persons (whether direct labour or sub-contractors) working for you on or near gas apparatus. Information included on this plan should not be referred to beyond a period of 28 days from the date of issue.	Intranet WebGIS 2.1	
USER ID : SS94227				West Sussex County Area	
DATE : 20/02/2018					
INTERNAL USE ONLY					
GRID REFERENCE : E497808,N103841,SU 97 03					
Some examples of Plant Items Valve Syphon Depth of Cover Diameter Change Material Change			This plan is reproduced from or based on the OS map by Scotia Gas Networks plc, with the sanction of the controller of HM Stationery Office. Crown Copyright Reserved.		

Maps by email Plant Information Reply



IMPORTANT WARNING

Information regarding the location of BT apparatus is given for your assistance and is intended for general guidance only. No guarantee is given of its accuracy.

It should not be relied upon in the event of excavations or other works being made near to BT apparatus which may exist at various depths and may deviate from the marked route.



openreach

CLICK BEFORE YOU DIG

FOR PROFESSIONAL FREE ON SITE ASSISTANCE PRIOR TO COMMENCEMENT OF EXCAVATION WORKS INCLUDING LOCATE AND MARKING SERVICE

email cbvd@openreach.co.uk

ADVANCE NOTICE REQUIRED
(Office hours: Monday - Friday 09.00 to 17.00)
www.openreach.co.uk/cvd

Reproduced from the Ordnance Survey map by BT by permission of Ordnance Survey on behalf of the Controller of Her Majesty's Stationary Office
(C) Crown Copyright British Telecommunications plc 100028040

KEY TO BT SYMBOLS

DP		Pole	
Planned DP		Planned Pole	
PCP		Joint Box	
Planned PCP		Change Of State	
Built		Split Coupling	
Planned		Duct Tee	
Infirmed		Planned Box	
Building		Manhole	
Kiosk		Planned Manhole	
Hatchings		Cabinet	
		Planned Cabinet	

Other proposed plant is shown using dashed lines.
BT Symbols not listed above may be disregarded.
Existing BT Plant may not be recorded.
Information valid at time of preparation.

BT Ref : RXQ12134N

Map Reference : (centre) SU9789003917

Easting/Northing : (centre) 497890,103917

Issued : 19/02/2018 12:13:54