



PROPOSED REAR ELEVATION SCALE 1:100

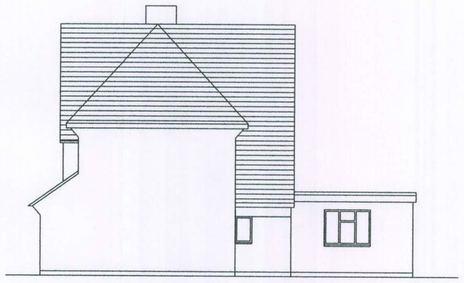


PROPOSED SIDE ELEVATION SCALE 1:100




PROPOSED FRONT STREET ELEVATION
SCALE 1:100

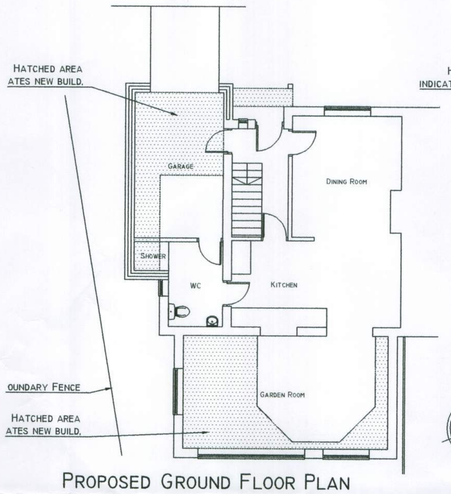


PROPOSED GROUND FLOOR PLAN
SCALE 1:100

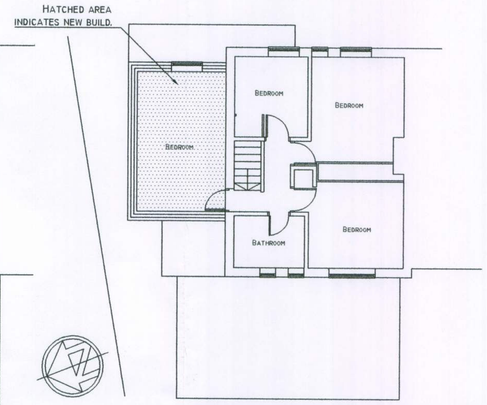


PROPOSED FIRST FLOOR PLAN
SCALE 1:100

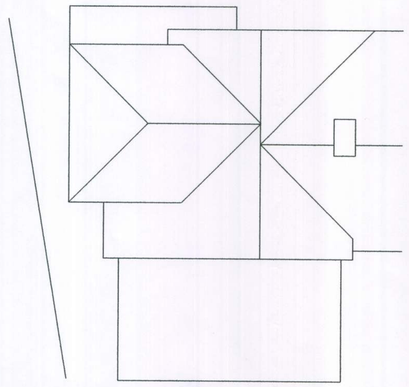


PROPOSED ROOF PLAN
SCALE 1:100

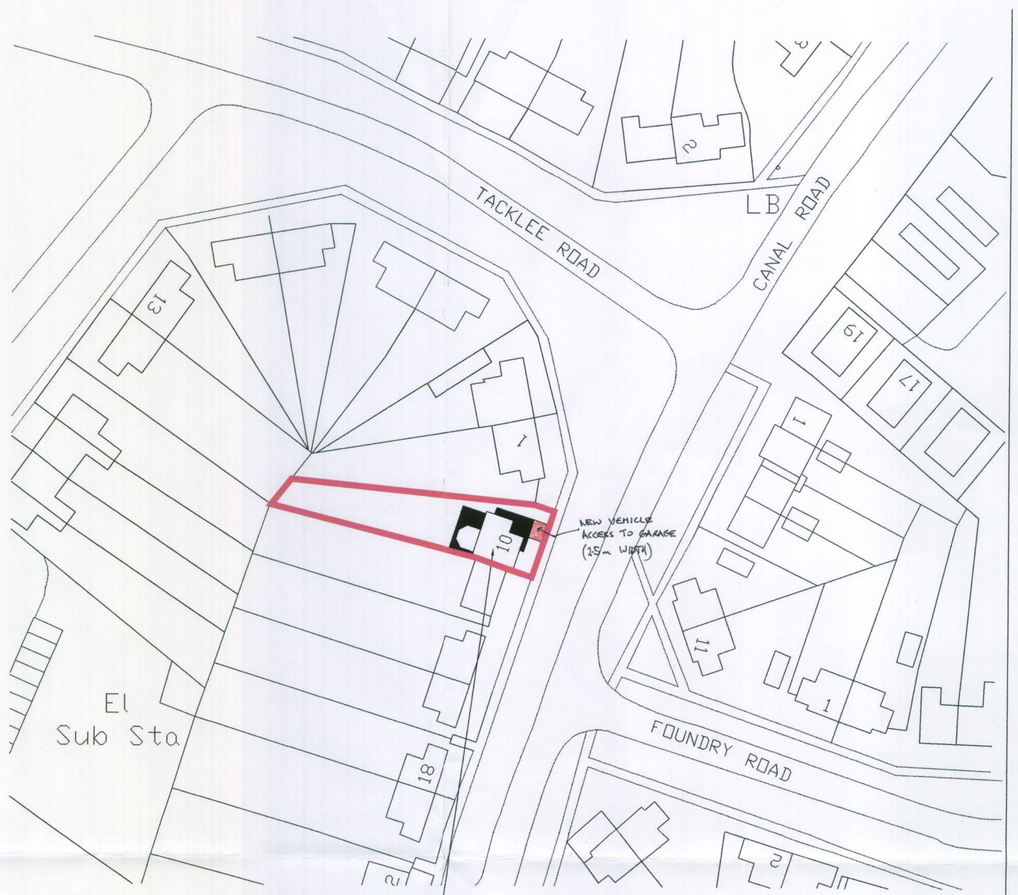

SITE PLAN
SCALE 1:500

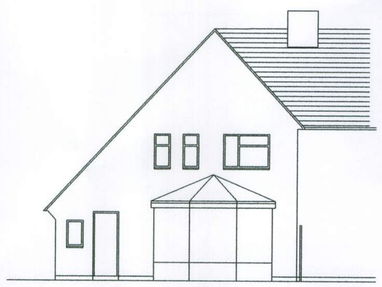


EXISTING REAR ELEVATION SCALE 1:100

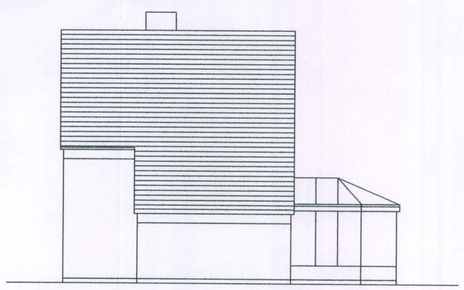


EXISTING SIDE ELEVATION SCALE 1:100




EXISTING FRONT STREET ELEVATION
SCALE 1:100

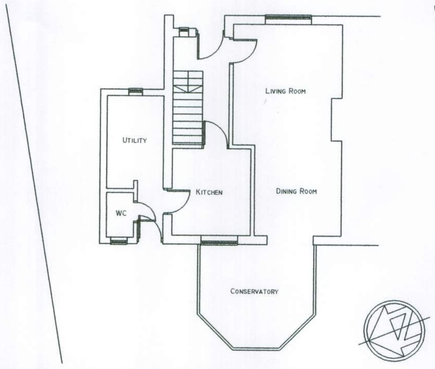


EXISTING GROUND FLOOR PLAN
SCALE 1:100

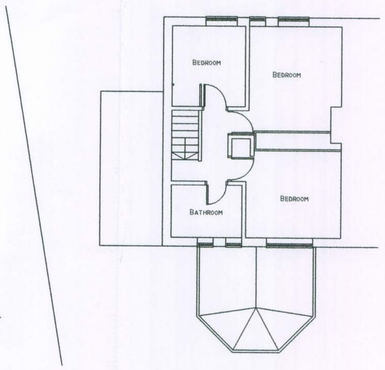

EXISTING FIRST FLOOR PLAN
SCALE 1:100

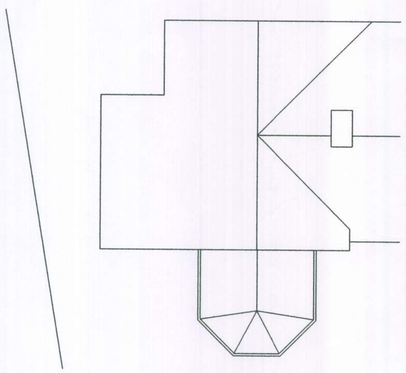

EXISTING ROOF PLAN
SCALE 1:100

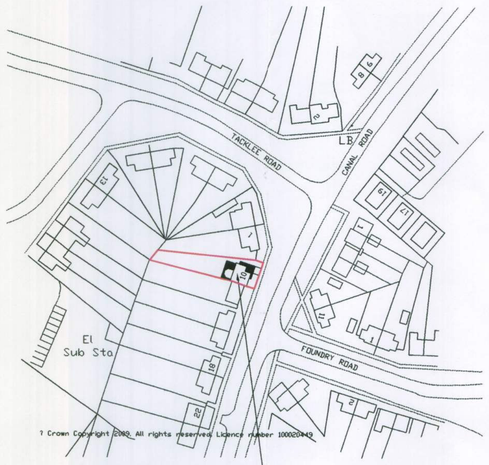

LOCATION PLAN
SCALE 1:500

ARUN DISTRICT COUNCIL
No. Y 84 09
Received

00	Planning	03.12.09

POPE . STEVENS
ARCHITECTURE
Crossways, 2 Beech Avenue,
Chichester, West Sussex. PO19 3DR
Tel /Fax: 01243 782 796
e.mail: pope.stevens@freeuk.com

Project
10 Canal Road
Yapton

Drawing
Planning Application
Location, Site, Floor Plans
and elevations

Date	Drawn by	Scale
Sept 09	CDP	as shown

Drawing No.	Revision
DPA-01	00

ARUN DISTRICT COUNCIL Y/84/09/