


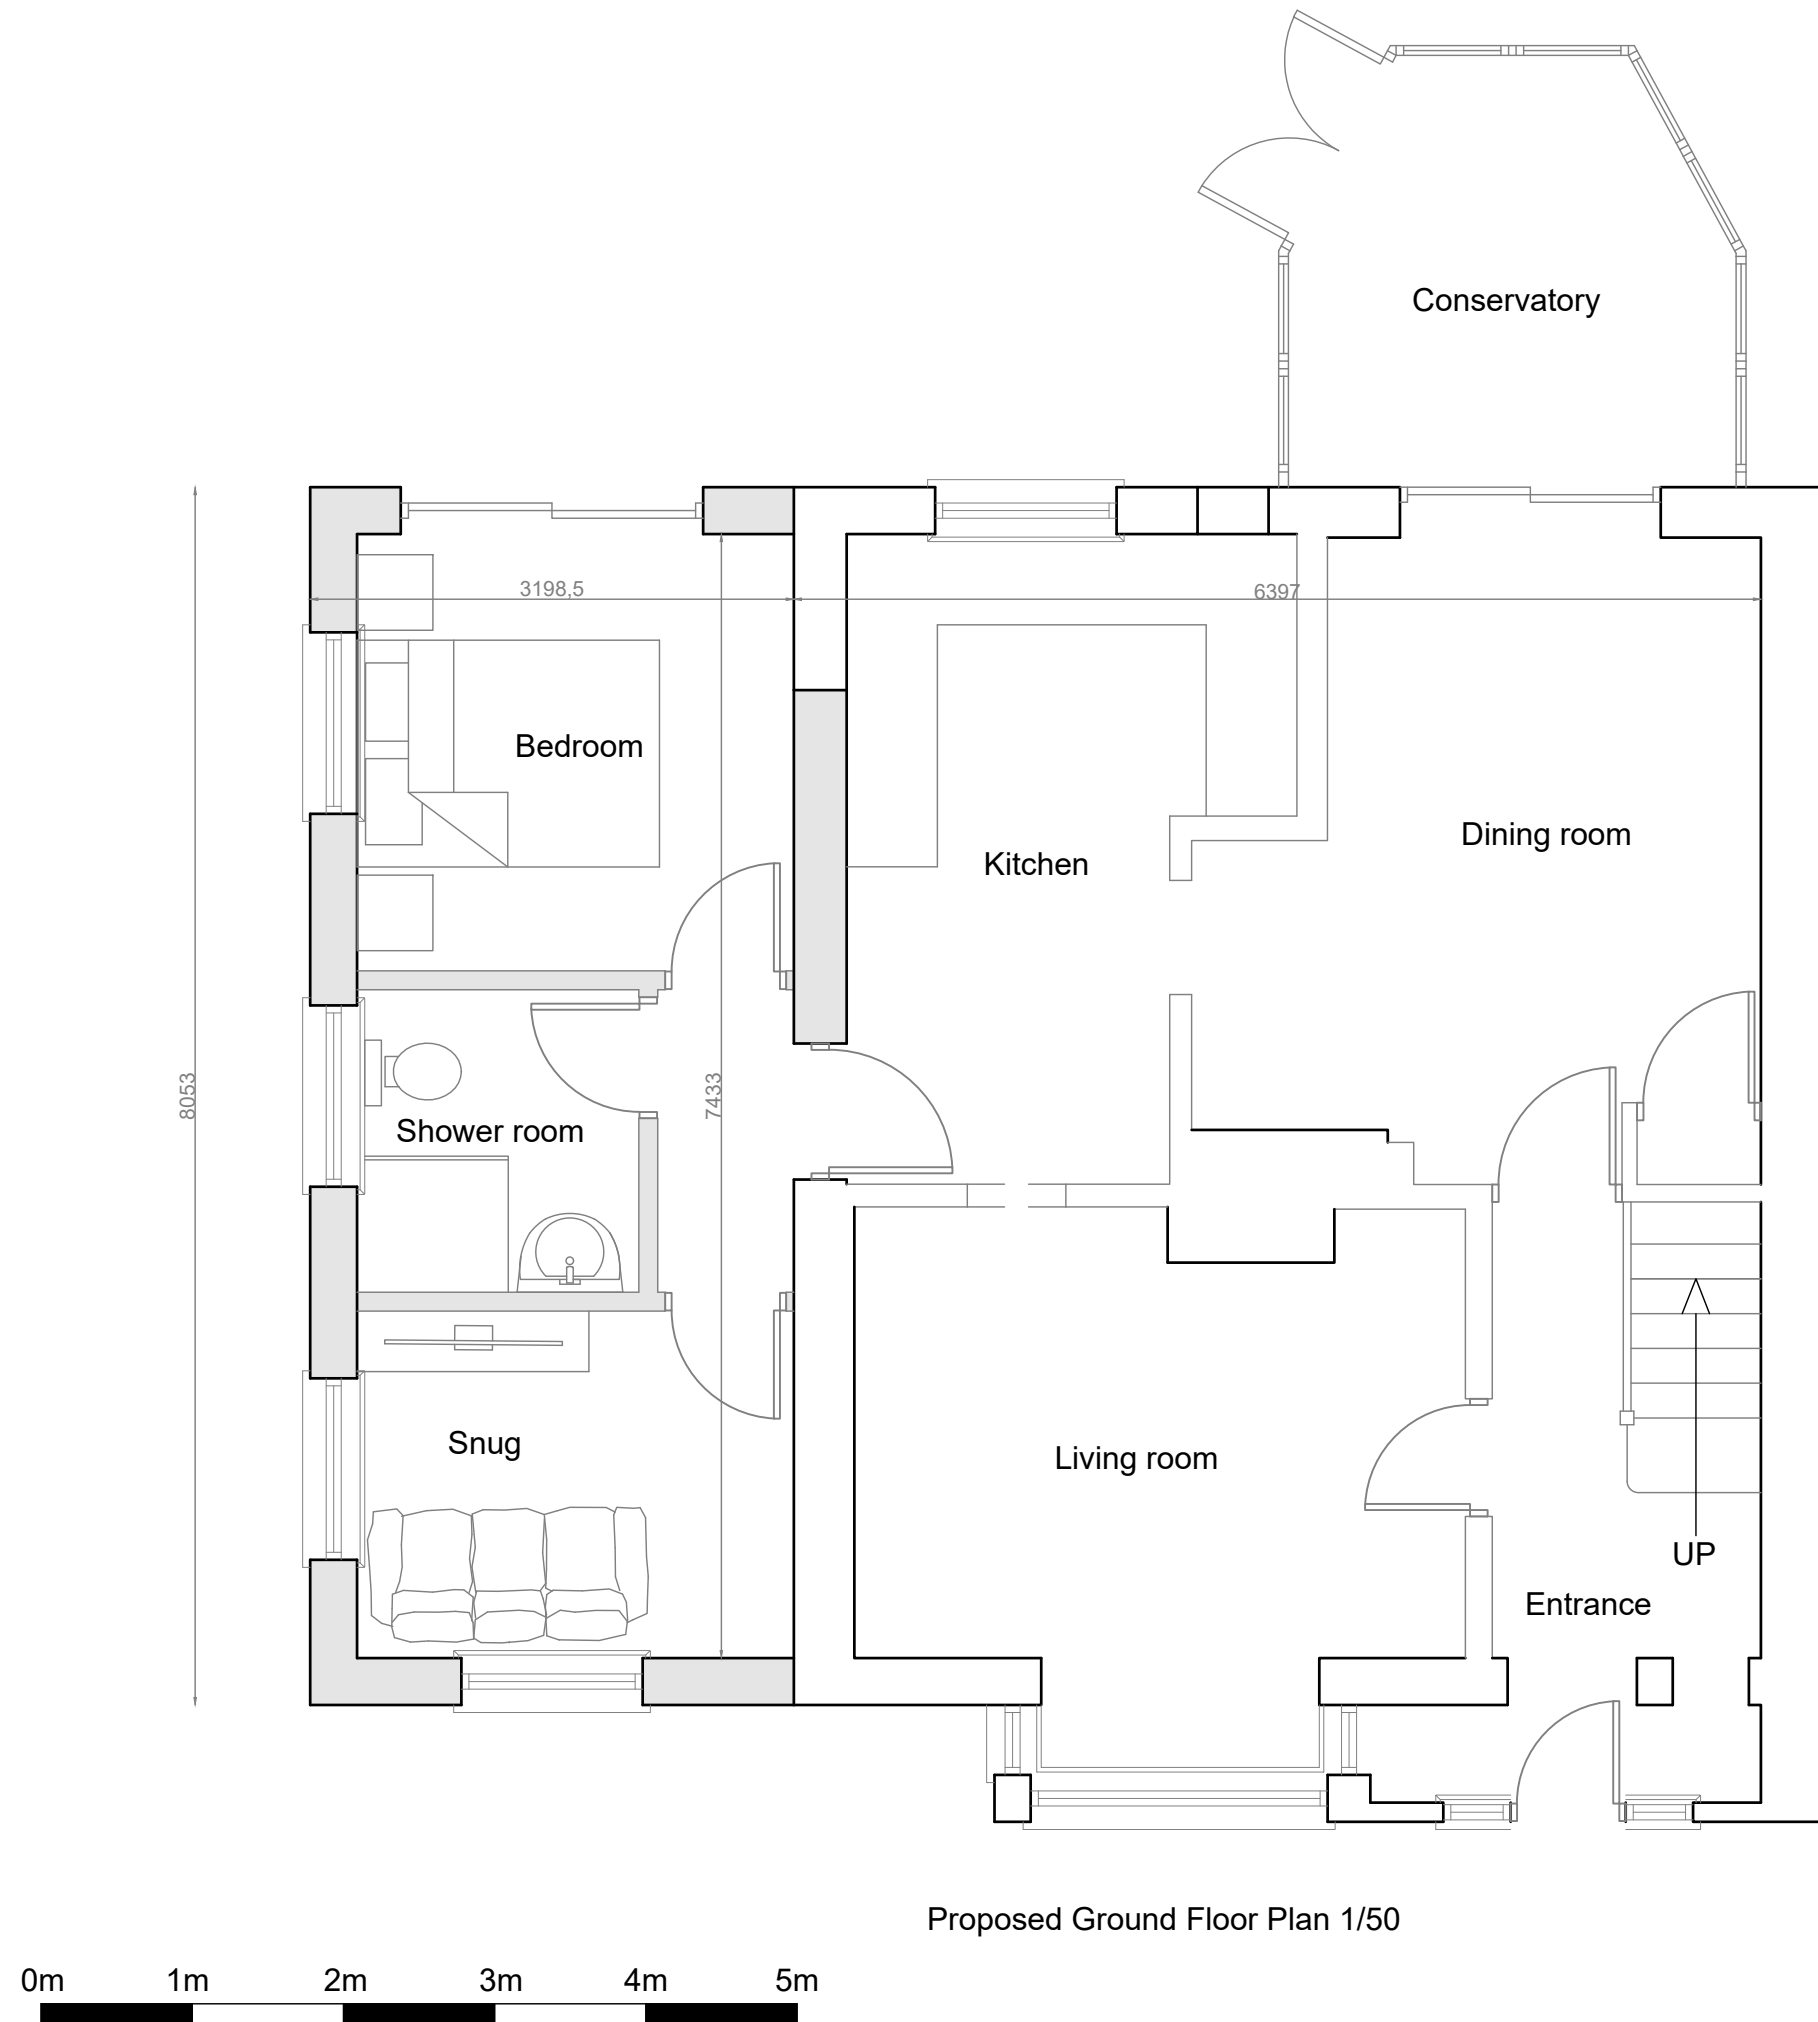

Proposed Ground Floor Plan 1/50

Affinity

Chartered Surveyors
6 Lutener Road
Easebourne
West Sussex
GU29 9AT
Tel: 01730 859264

Project name and address:

Well Cottage
Hoe Lane
Flansham
West Sussex
PO22 8NW

Status: Planning

Project: 112

Date: November 2017

Scale: 1/50 @ A3

Sheet: P - 103

Title: Proposed Ground Floor Plan Permitted Development

No.	Revision/Issue	Date
A.	Fenestration alterations	20.11.17

General Notes:

1. Dimensions in figures on drawings or specifications are to be taken in preference to scaled dimensions.
2. Preference should be given to large scale drawings.
3. Critical dimensions should be taken from site.
4. If in ANY DOUBT the contractor MUST ASK for clarification.
5. Grid lines set to centre line of wall construction