



27 Fairholme Drive
Yapton
BN18 0JH

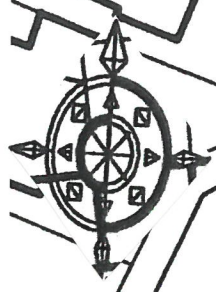

PARK DRIVE

FAIRHOLME DRIVE

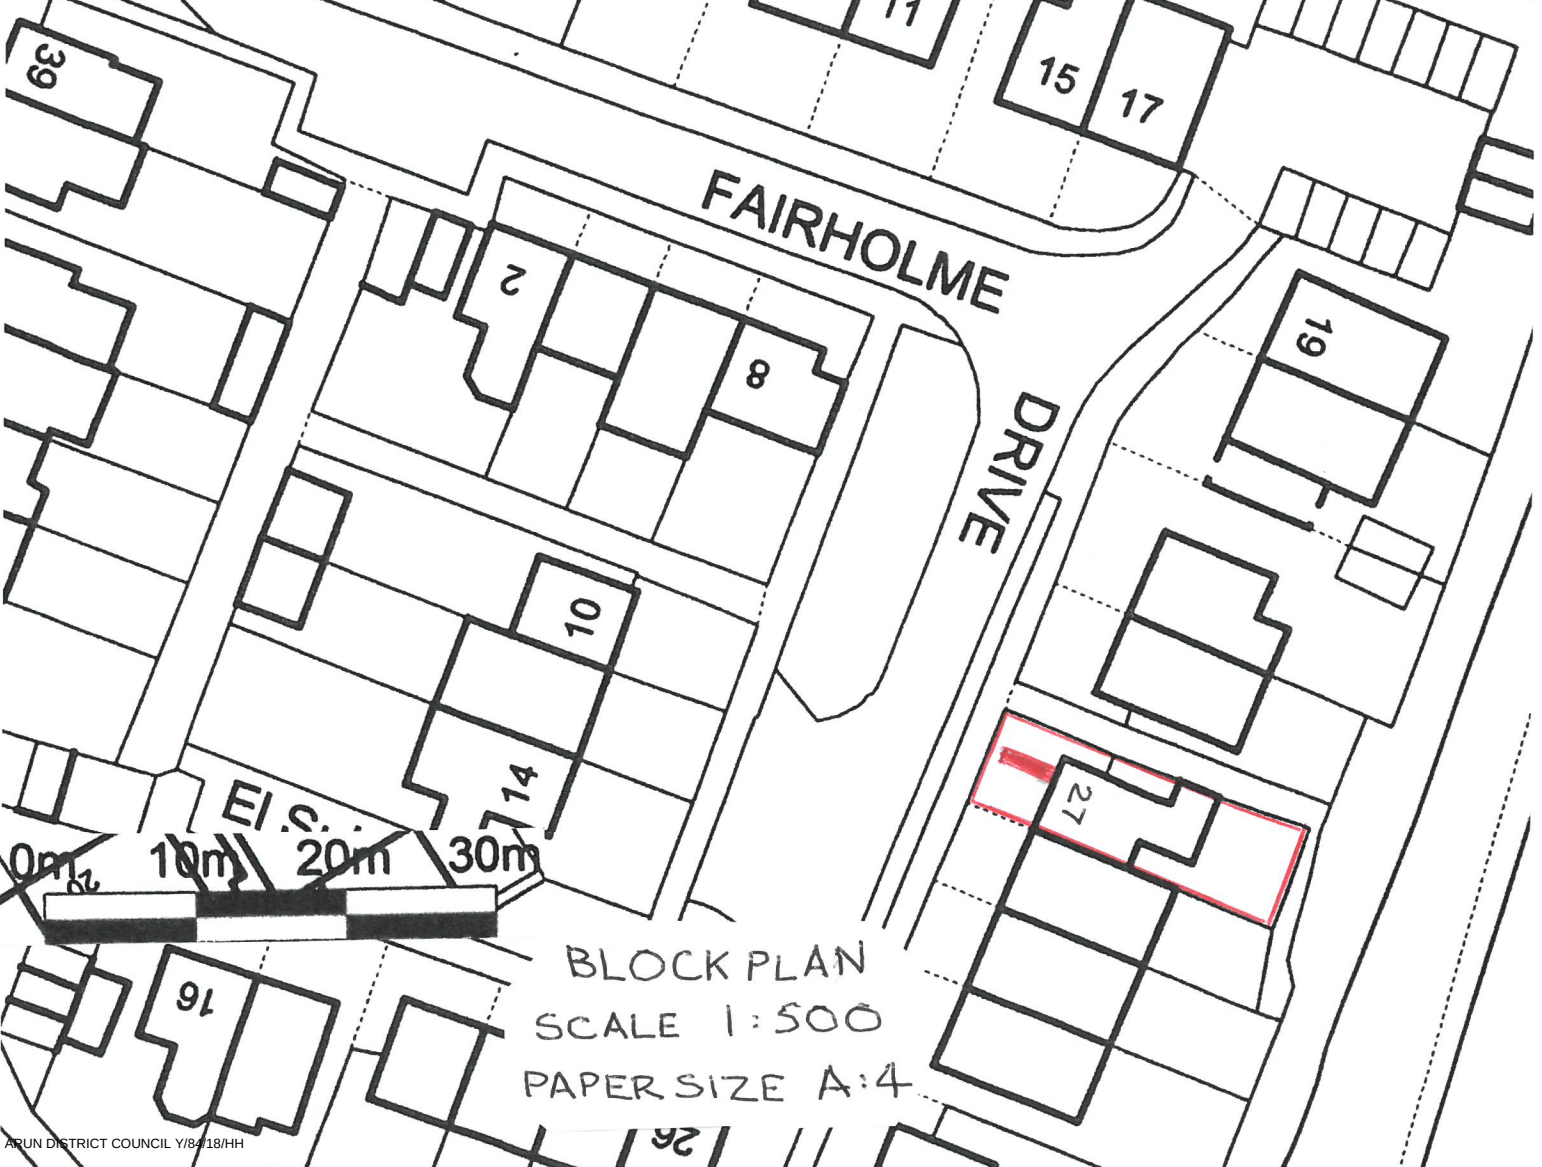

BLOCK PLAN
SCALE 1:500
PAPER SIZE A:4