NOTE
THIS DRAWING MAY BE SCALED FOR PLANNING PURPOSES ONLY.

ALL DIMENSIONS TO BE CHECKED ON SITE PRIOR TO COMMENCEMENT OF WORK. ALL DIMENSIONS RELATING TO SUB-CONTRACTORS OR SUPPLIERS WORK MUST BE CHECKED AND AGREED BETWEEN THE GENERAL CONTRACTOR, THE SUB-CONTRACTOR(S) AND / OR SUPPLIER(S). ALL DIMENSIONS ARE IN MILLIMETRES. ALL WORKS OR MATERIALS INDICATED ON THE DRAWING ARE TO BE TO THE LATEST BRITISH STANDARDS AND ARE TO BE CARRIED OUT IN ACCORDANCE WITH THE RELEVANT CODES OF PRACTICE OR RECOGNISED TRADE ASSOCIATION RECOMMENDATIONS AND PUBLICATIONS.
THIS DRAWING TO BE READ IN CONJUNCTION WITH ALL RELEVANT DRAWINGS AND SPECIFICATIONS OF OTHER CONSULTANTS.

ANY DISCREPANCIES TO BE BROUGHT TO THE ATTENTION OF PDK ARCHITECTURE AND SURVEYING . IF IN DOUBT ASK.

© THIS DRAWING IS THE COPYRIGHT OF PDK ARCHITECTURE AND SURVEYING.

APPR DATE STATUS

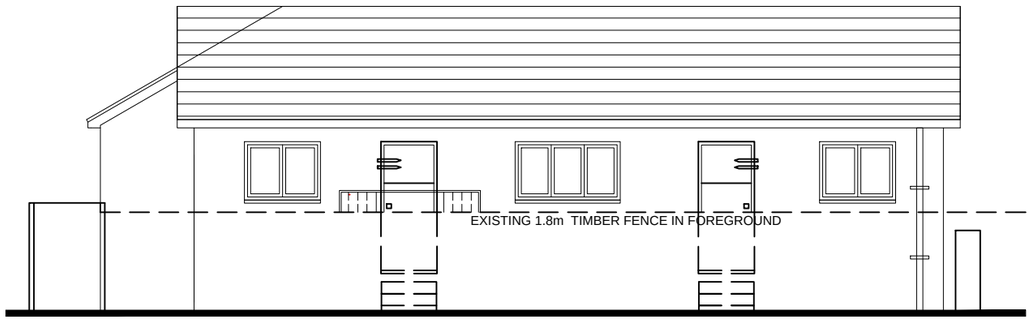

South West Elevation

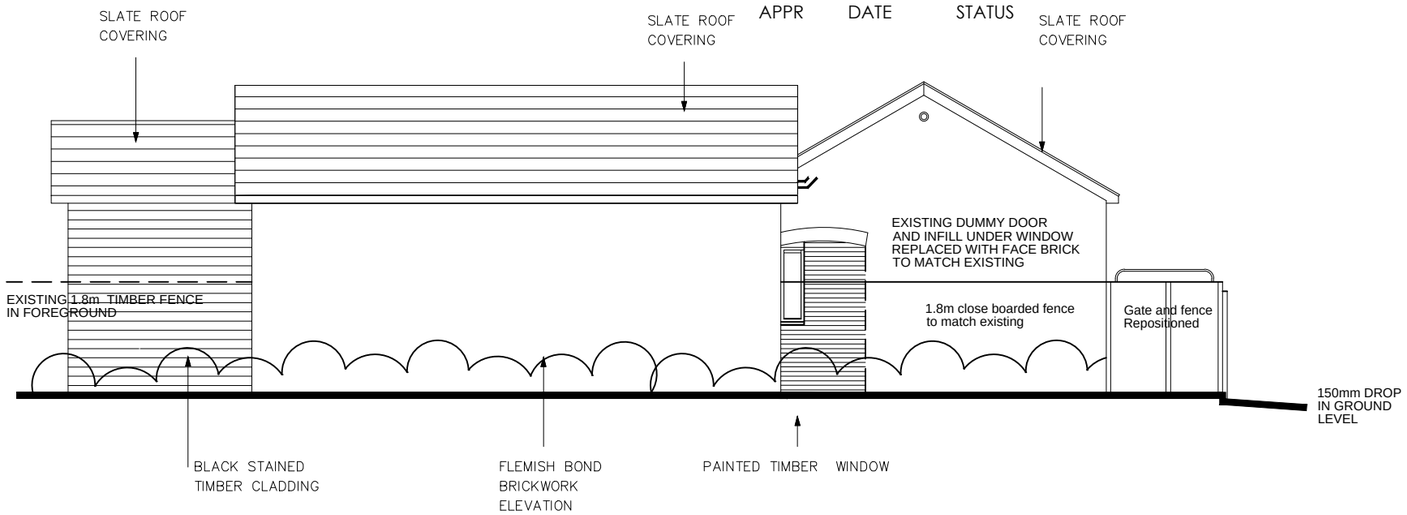

North West Elevation

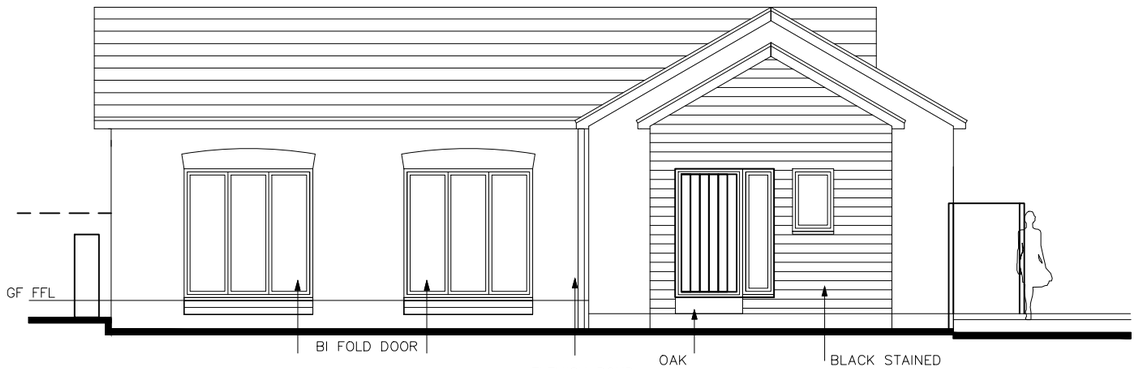

North East Elevation

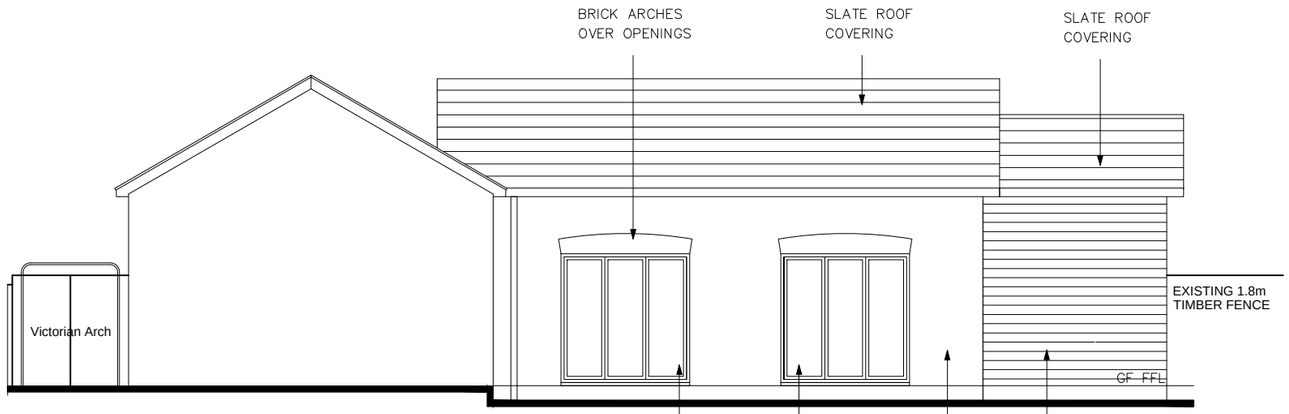

South East Elevation

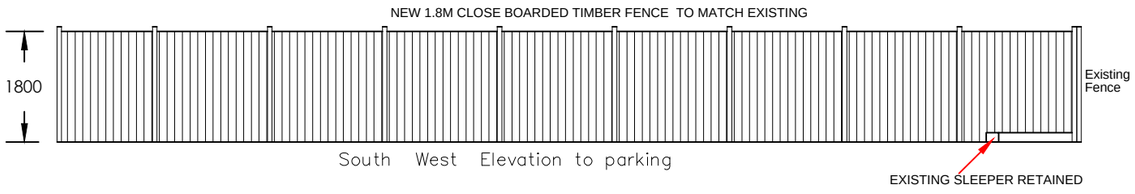

South West Elevation to parking

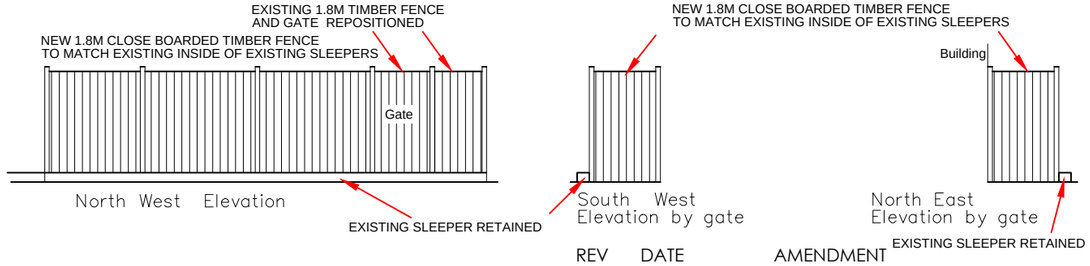

North West Elevation

South West Elevation by gate

North East Elevation by gate

1:100 @ A3

metres 1 2 3 4 5 6 7 8 9 10

ARUN DISTRICT COUNCIL Y/84/21/HH

REV	DATE	AMENDMENT	BY
A	22-06-21	Fence elevation added	pjc

PROJECT
THE POTTING BARN
HOBBS COURT. BILSHAM ROAD
YAPTON. BN18 0JY

DRAWING
HOUSE
ELEVATIONS
PROPOSED

Date	Drawn By
June 2021	PJC
Scale	**Iss. App. By**
1: 100 @A3	DKC
Drawing No	**File Location**
024 A	0221

Chartered Institute of Architectural Technologists Registered Practice

29 Breach Avenue,
Southbourne,
Emsworth,
Hampshire. PO10 8NB
T: 01243 697164
M: 07879471666
www.pdkconsulting.co.uk

PDK Architecture and Surveying