

COPYRIGHT NOTICE
This document and the drawings upon it are copyright and may not be copied, photographed, altered or traced without the express written permission of the copyright owner, HOME PLAN-IT, 6 Market Close, Barnham, West Sussex PO22 0LH.

SCALE FROM THESE DRAWINGS FOR PLANNING PURPOSES ONLY; ALL MEASUREMENTS TO BE CHECKED ON SITE FOR CONSTRUCTION PURPOSES

HOME PLAN-IT Ltd
6, Market Close, Barnham, West Sussex PO22 0LH
Tel: 01243 552762 Fax: 01243 554674
e-mail: mail@homeplanit.co.uk Web: <http://www.homeplanit.co.uk>

HOME PLAN-IT Limited is registered in the UK under Company No. 5269104.
Registered Office: 74-76, Aldwick Road, Bognor Regis, West Sussex PO21 2PE

Project:
REPLACEMENT DWELLING

Site Address:
'Brickfields', Hoe Lane, Flansham, Bognor Regis, PO22 8NW


Title: Existing part completed boundary wall shown as proposed boundary wall

Drawing No:
Edition 6 Sheet 3


Client: Mr LD & Mrs JA Oldcorn
1, Davenport Road, Felpham, Bognor Regis, PO22 7JP

Scale: 1:50 & 1:500

Date: December 2009

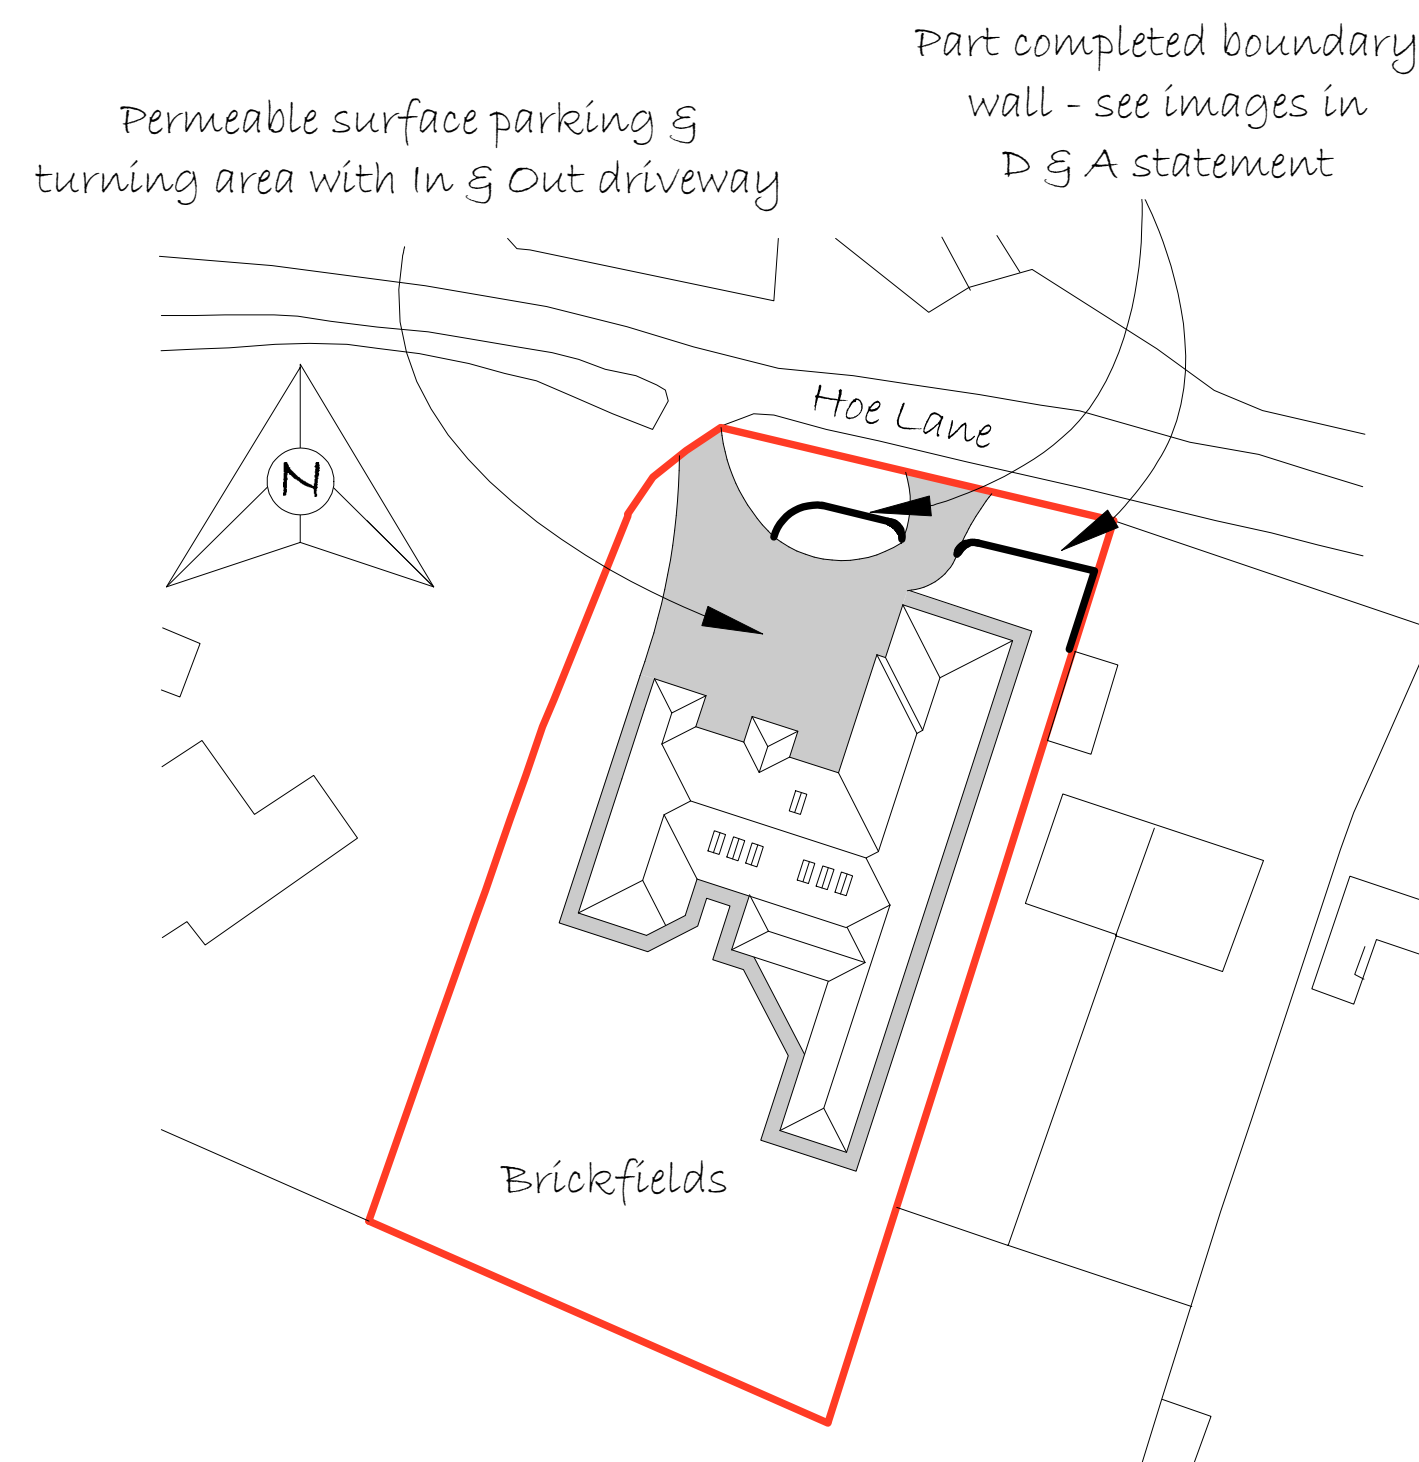

Proposed Block Plan 1 : 500

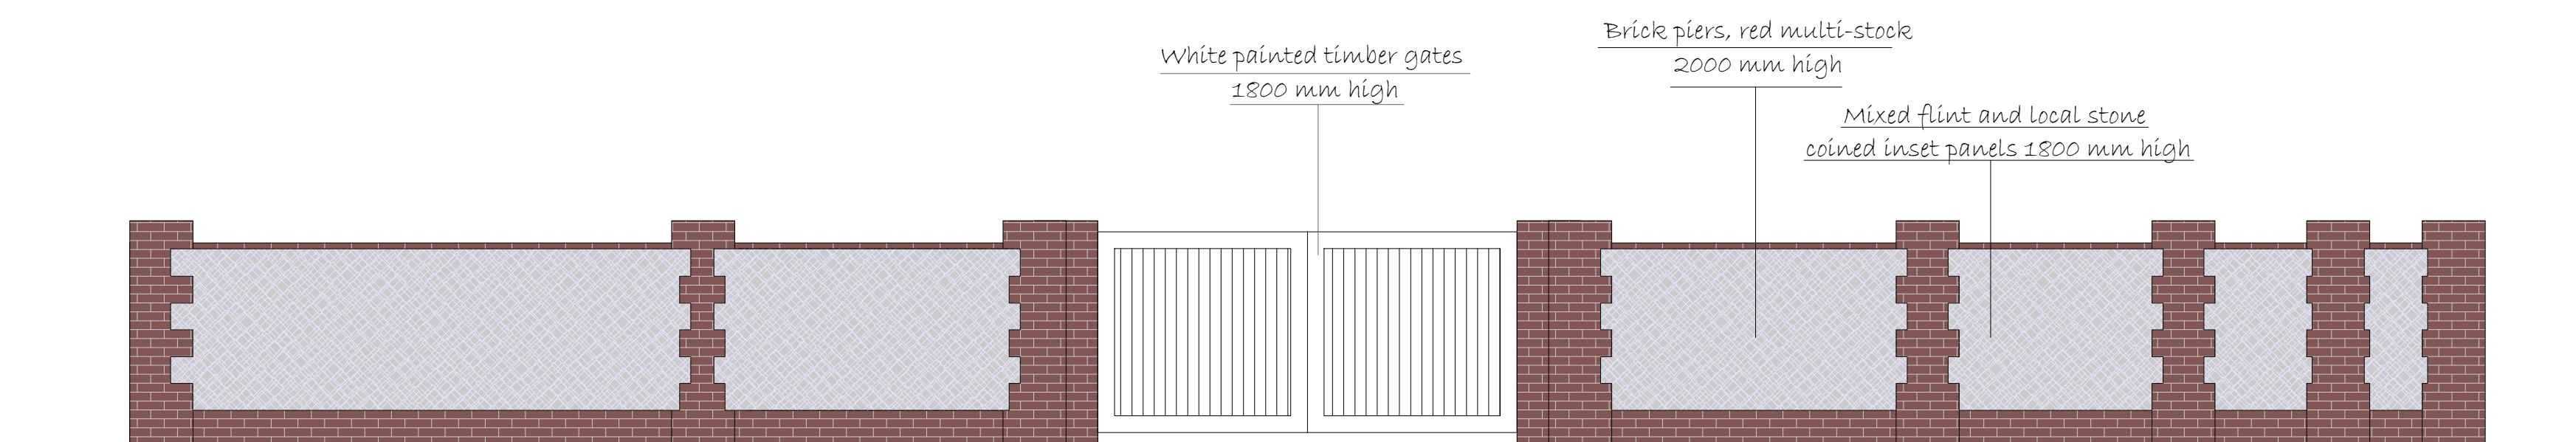

Proposed wall at 1 : 50, currently part completed - see images attached to Design & Access statement, for North boundary of property as illustrated on Block Plan