
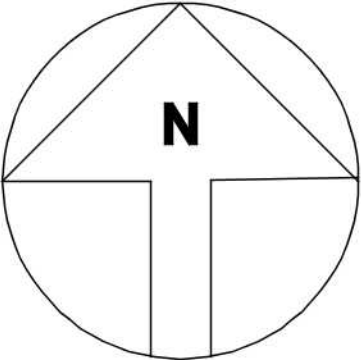


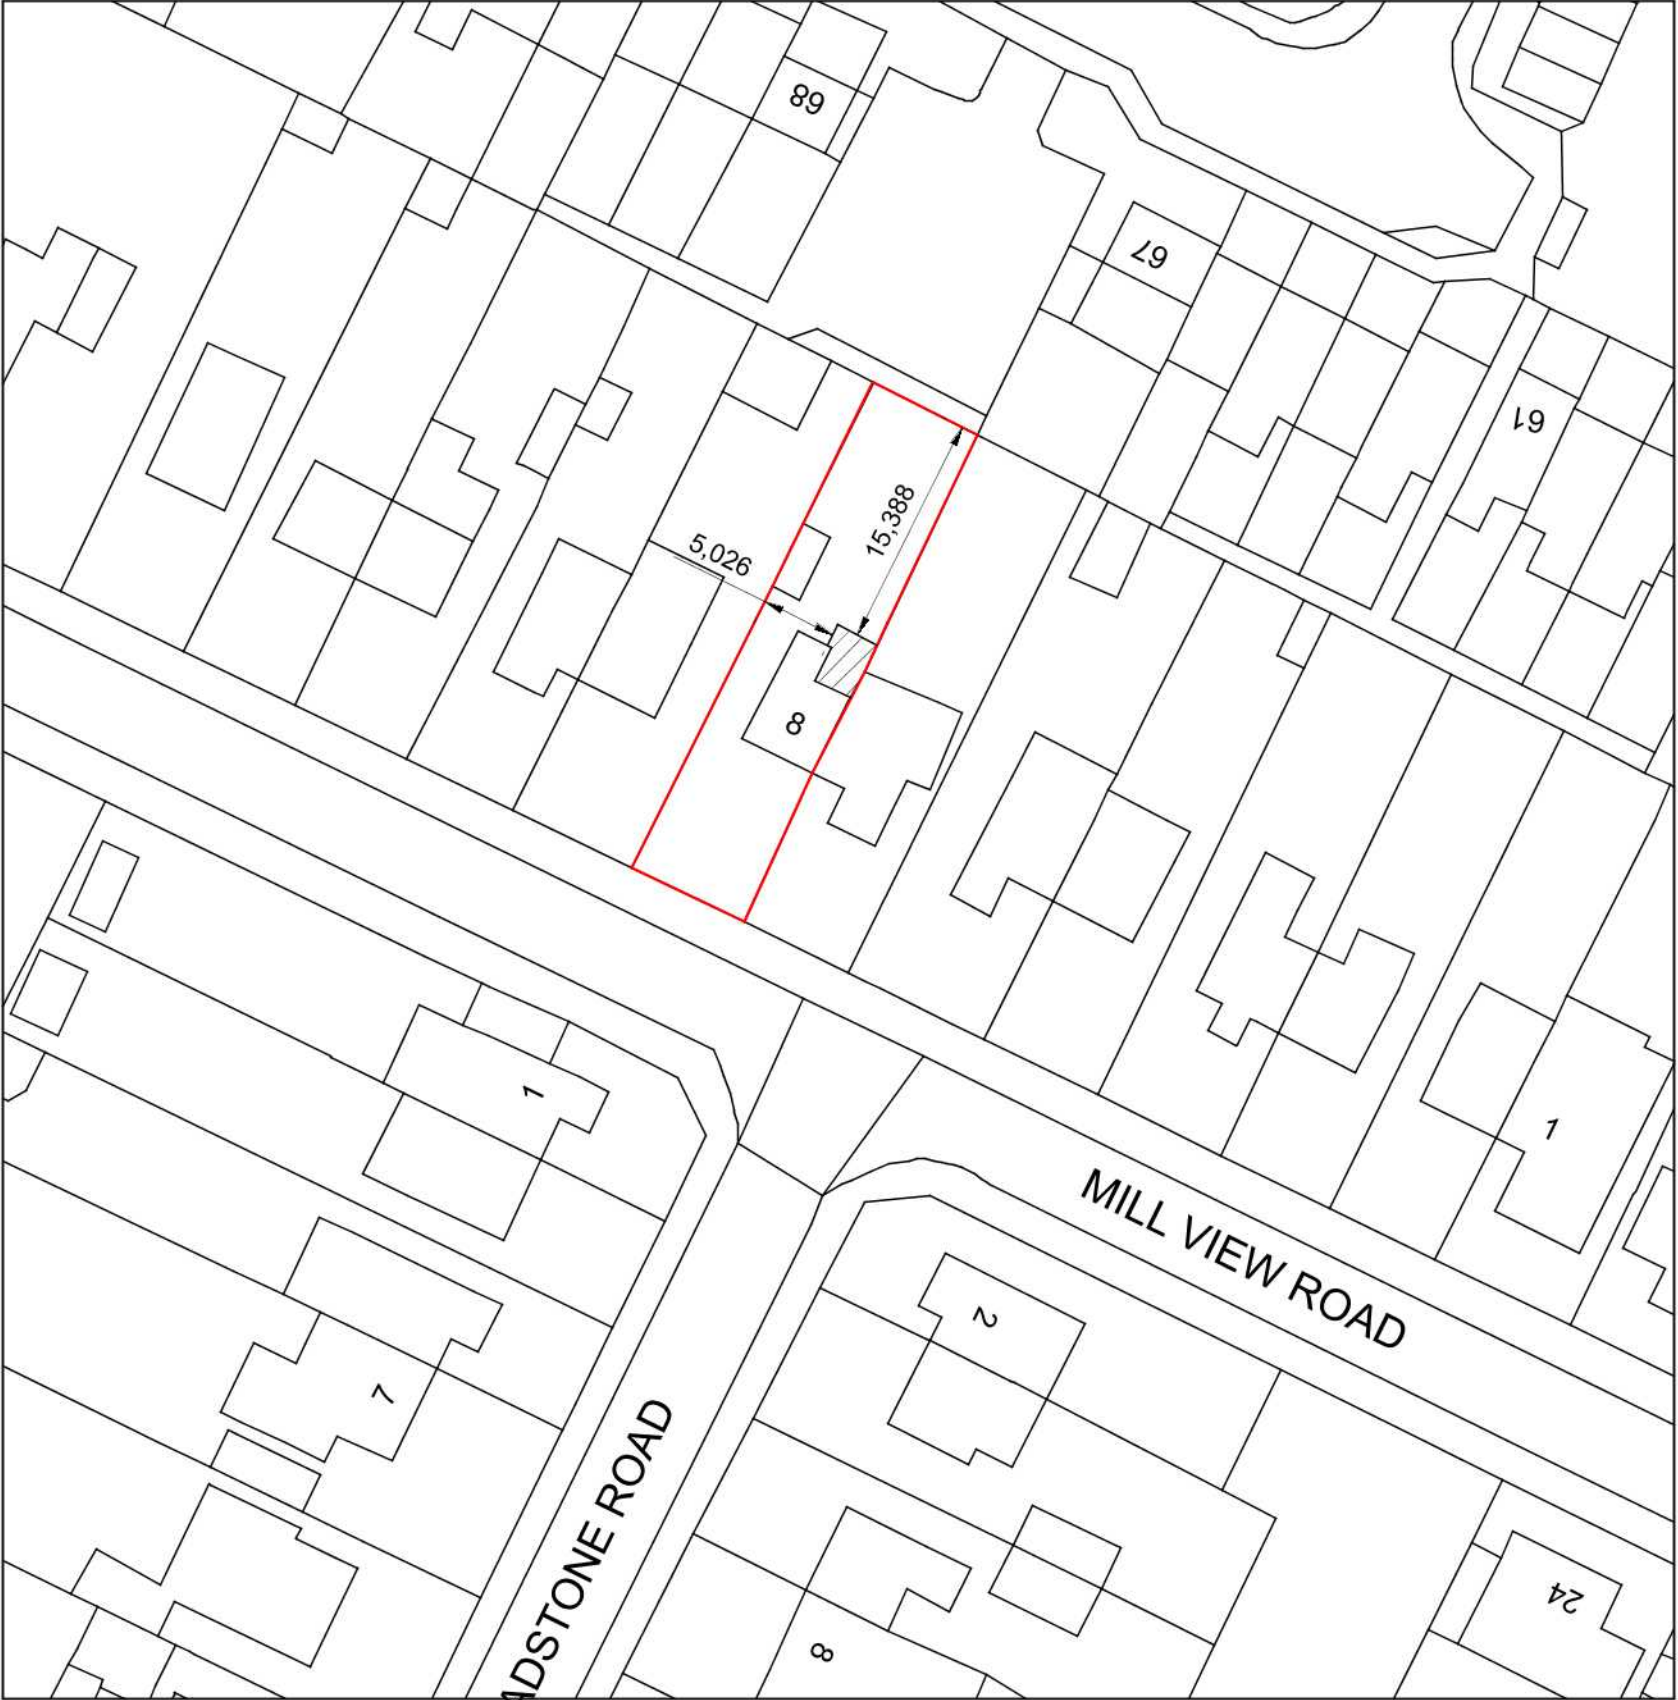

REVISIONS

Notes

- 1. These are computerised drawings for the purposes of obtaining planning & building regulations approvals & are based on certain overall measurements.
 - 2. Dimensions shown must not be relied upon and must be checked on site and verified prior to commencement of work.
 - 3. Where applicable this drawing is to be read in conjunction with other consultants' drawings & calculations.
 - 4. Do not scale from these drawings, except for planning purposes
 - 5. Any Work undertaken prior to Planning and Building Regulations Approval is done so entirely at the Client/Contractors own risk
- © 2020 - T. Murray

TIM MURRAY CBuildE MCABE
BUILDING CONSULTANT
48 Pier Road
Littlehampton West
Sussex BN17 5LP

01903 730228

PROJECT DETAIL
8 MILL VIEW ROAD YAPTON
WEST SUSSEX, BN18 0JL

EXTENSION AND ALTERATIONS
FOR: MR & MRS D.MORRIS

DRAWING	SCALE
BLOCK PLAN	1/500
DATE: AUGUST 2020	
DRAWN: T. Murray	

DRAWING: 20/47/4	REVISION:
------------------	-----------